




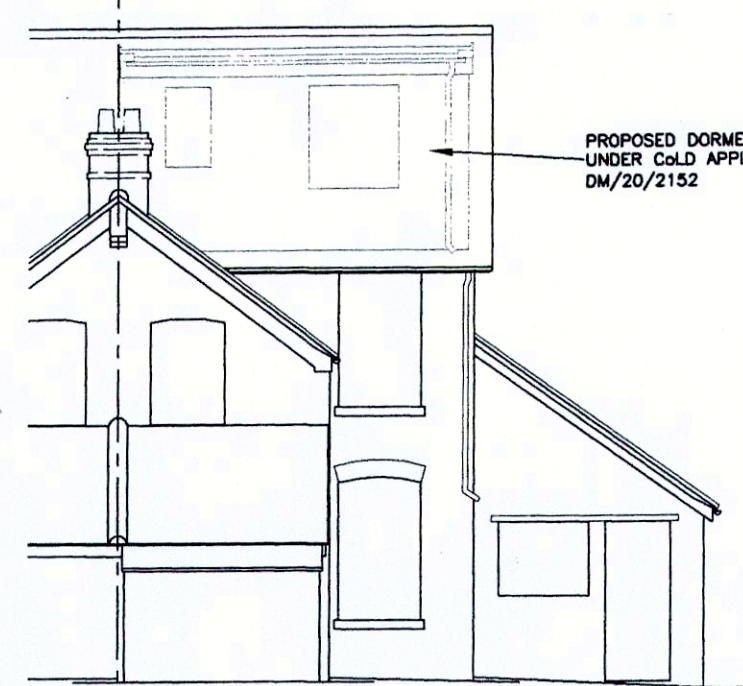


- NORTH EAST ELEVATION - 1:100 -
- EXISTING -

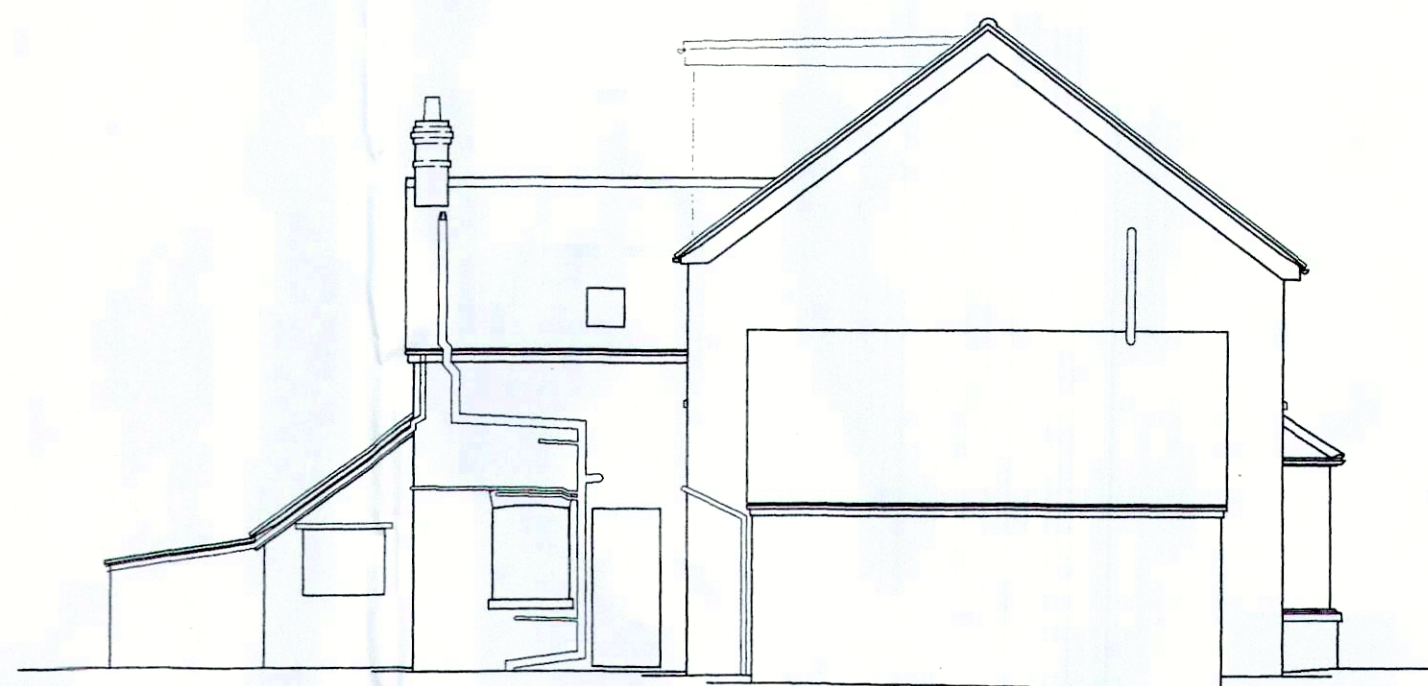


- NORTH WEST ELEVATION -

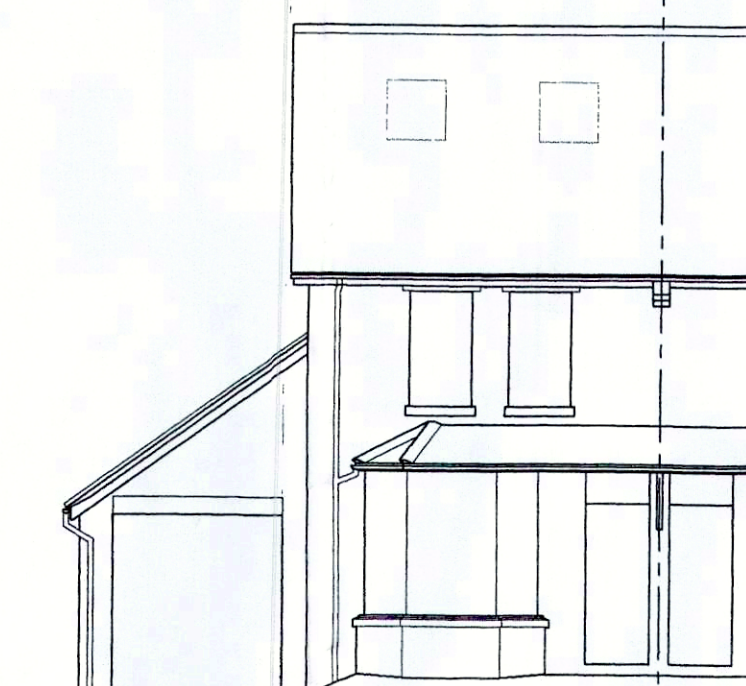


- SOUTH WEST (FRONT) ELEVATION -

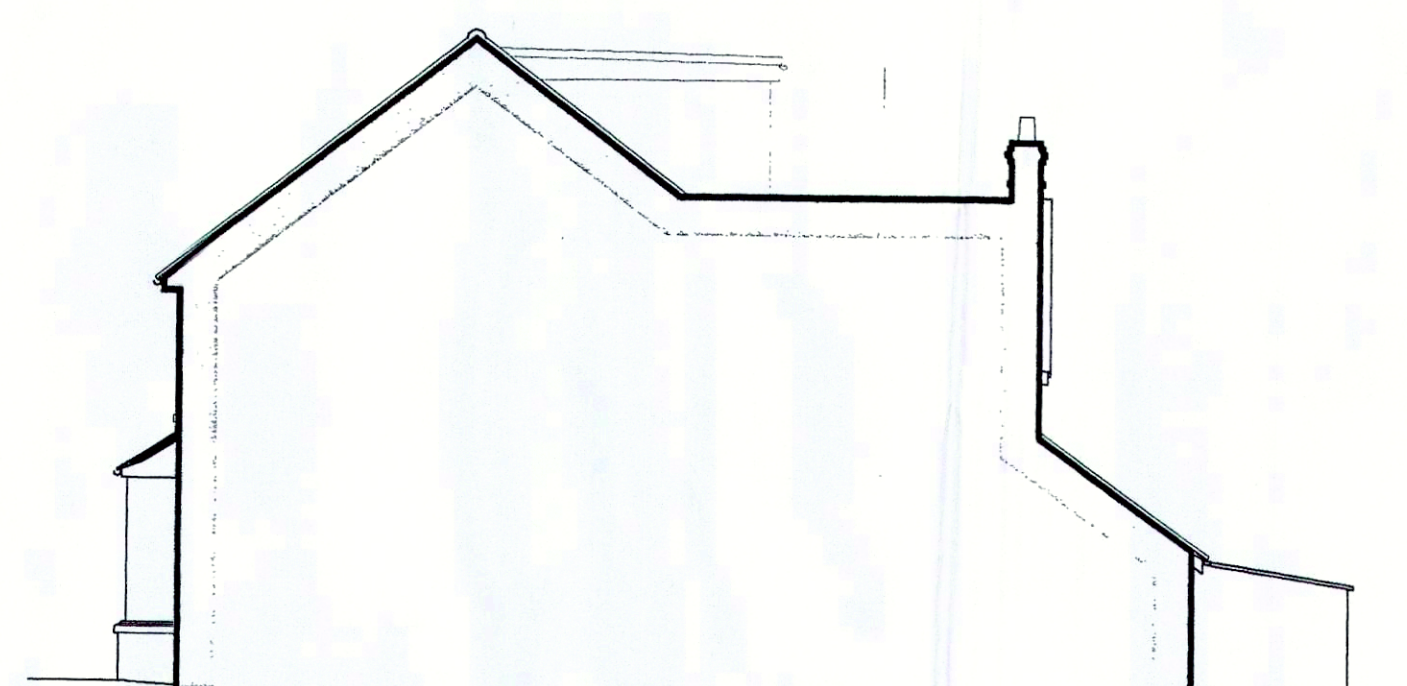


- SOUTH EAST ELEVATION -

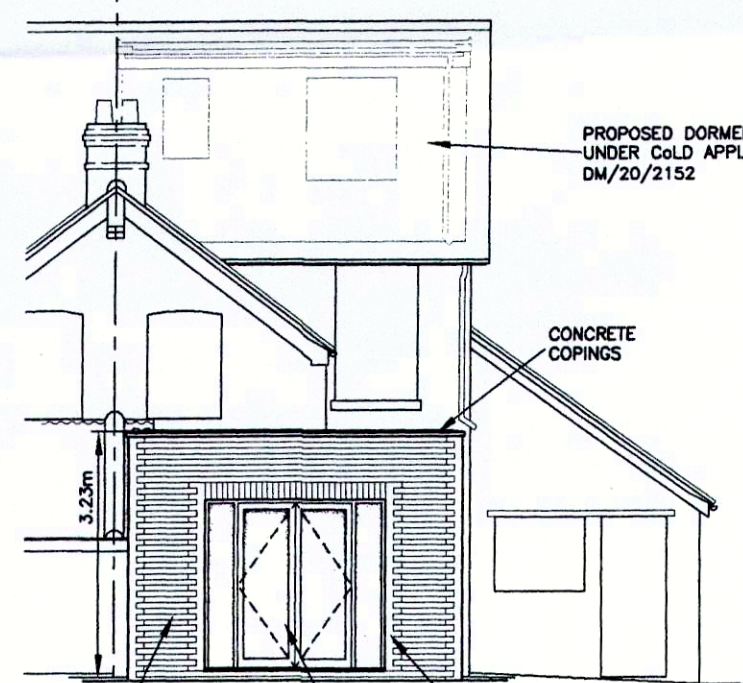


- NORTH EAST ELEVATION - 1:100 -
- PROPOSED -

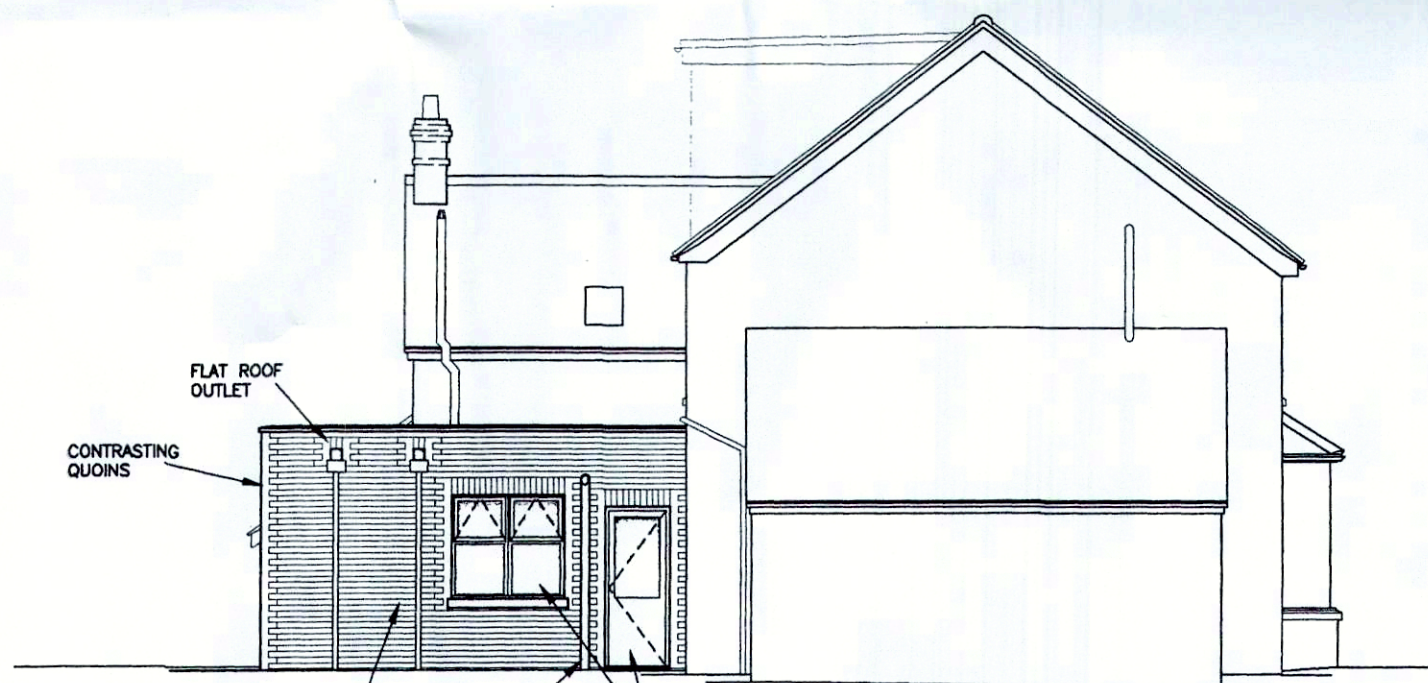


- NORTH WEST ELEVATION -

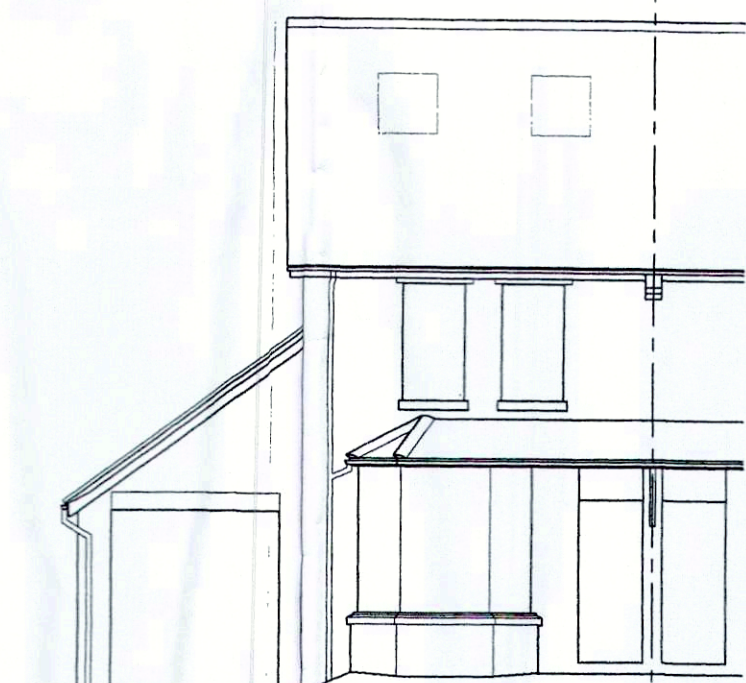


- SOUTH WEST (FRONT) ELEVATION -

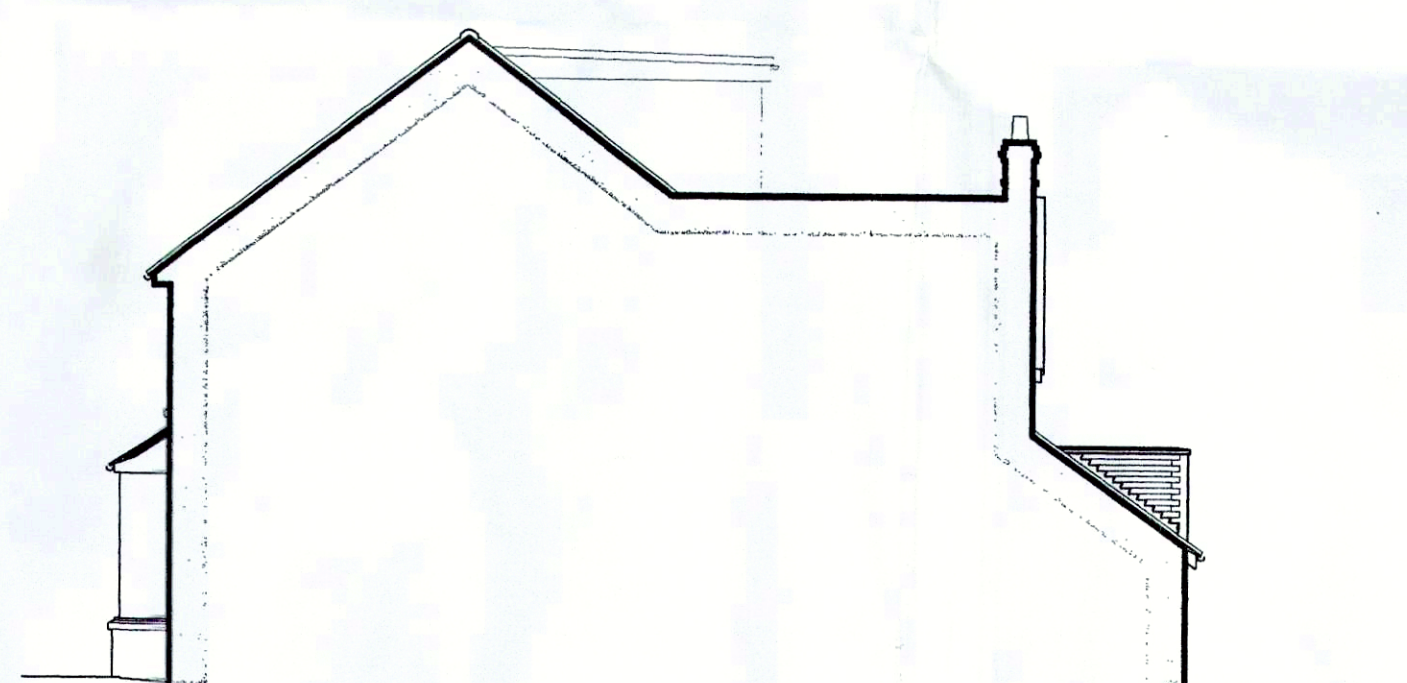


- SOUTH EAST ELEVATION -

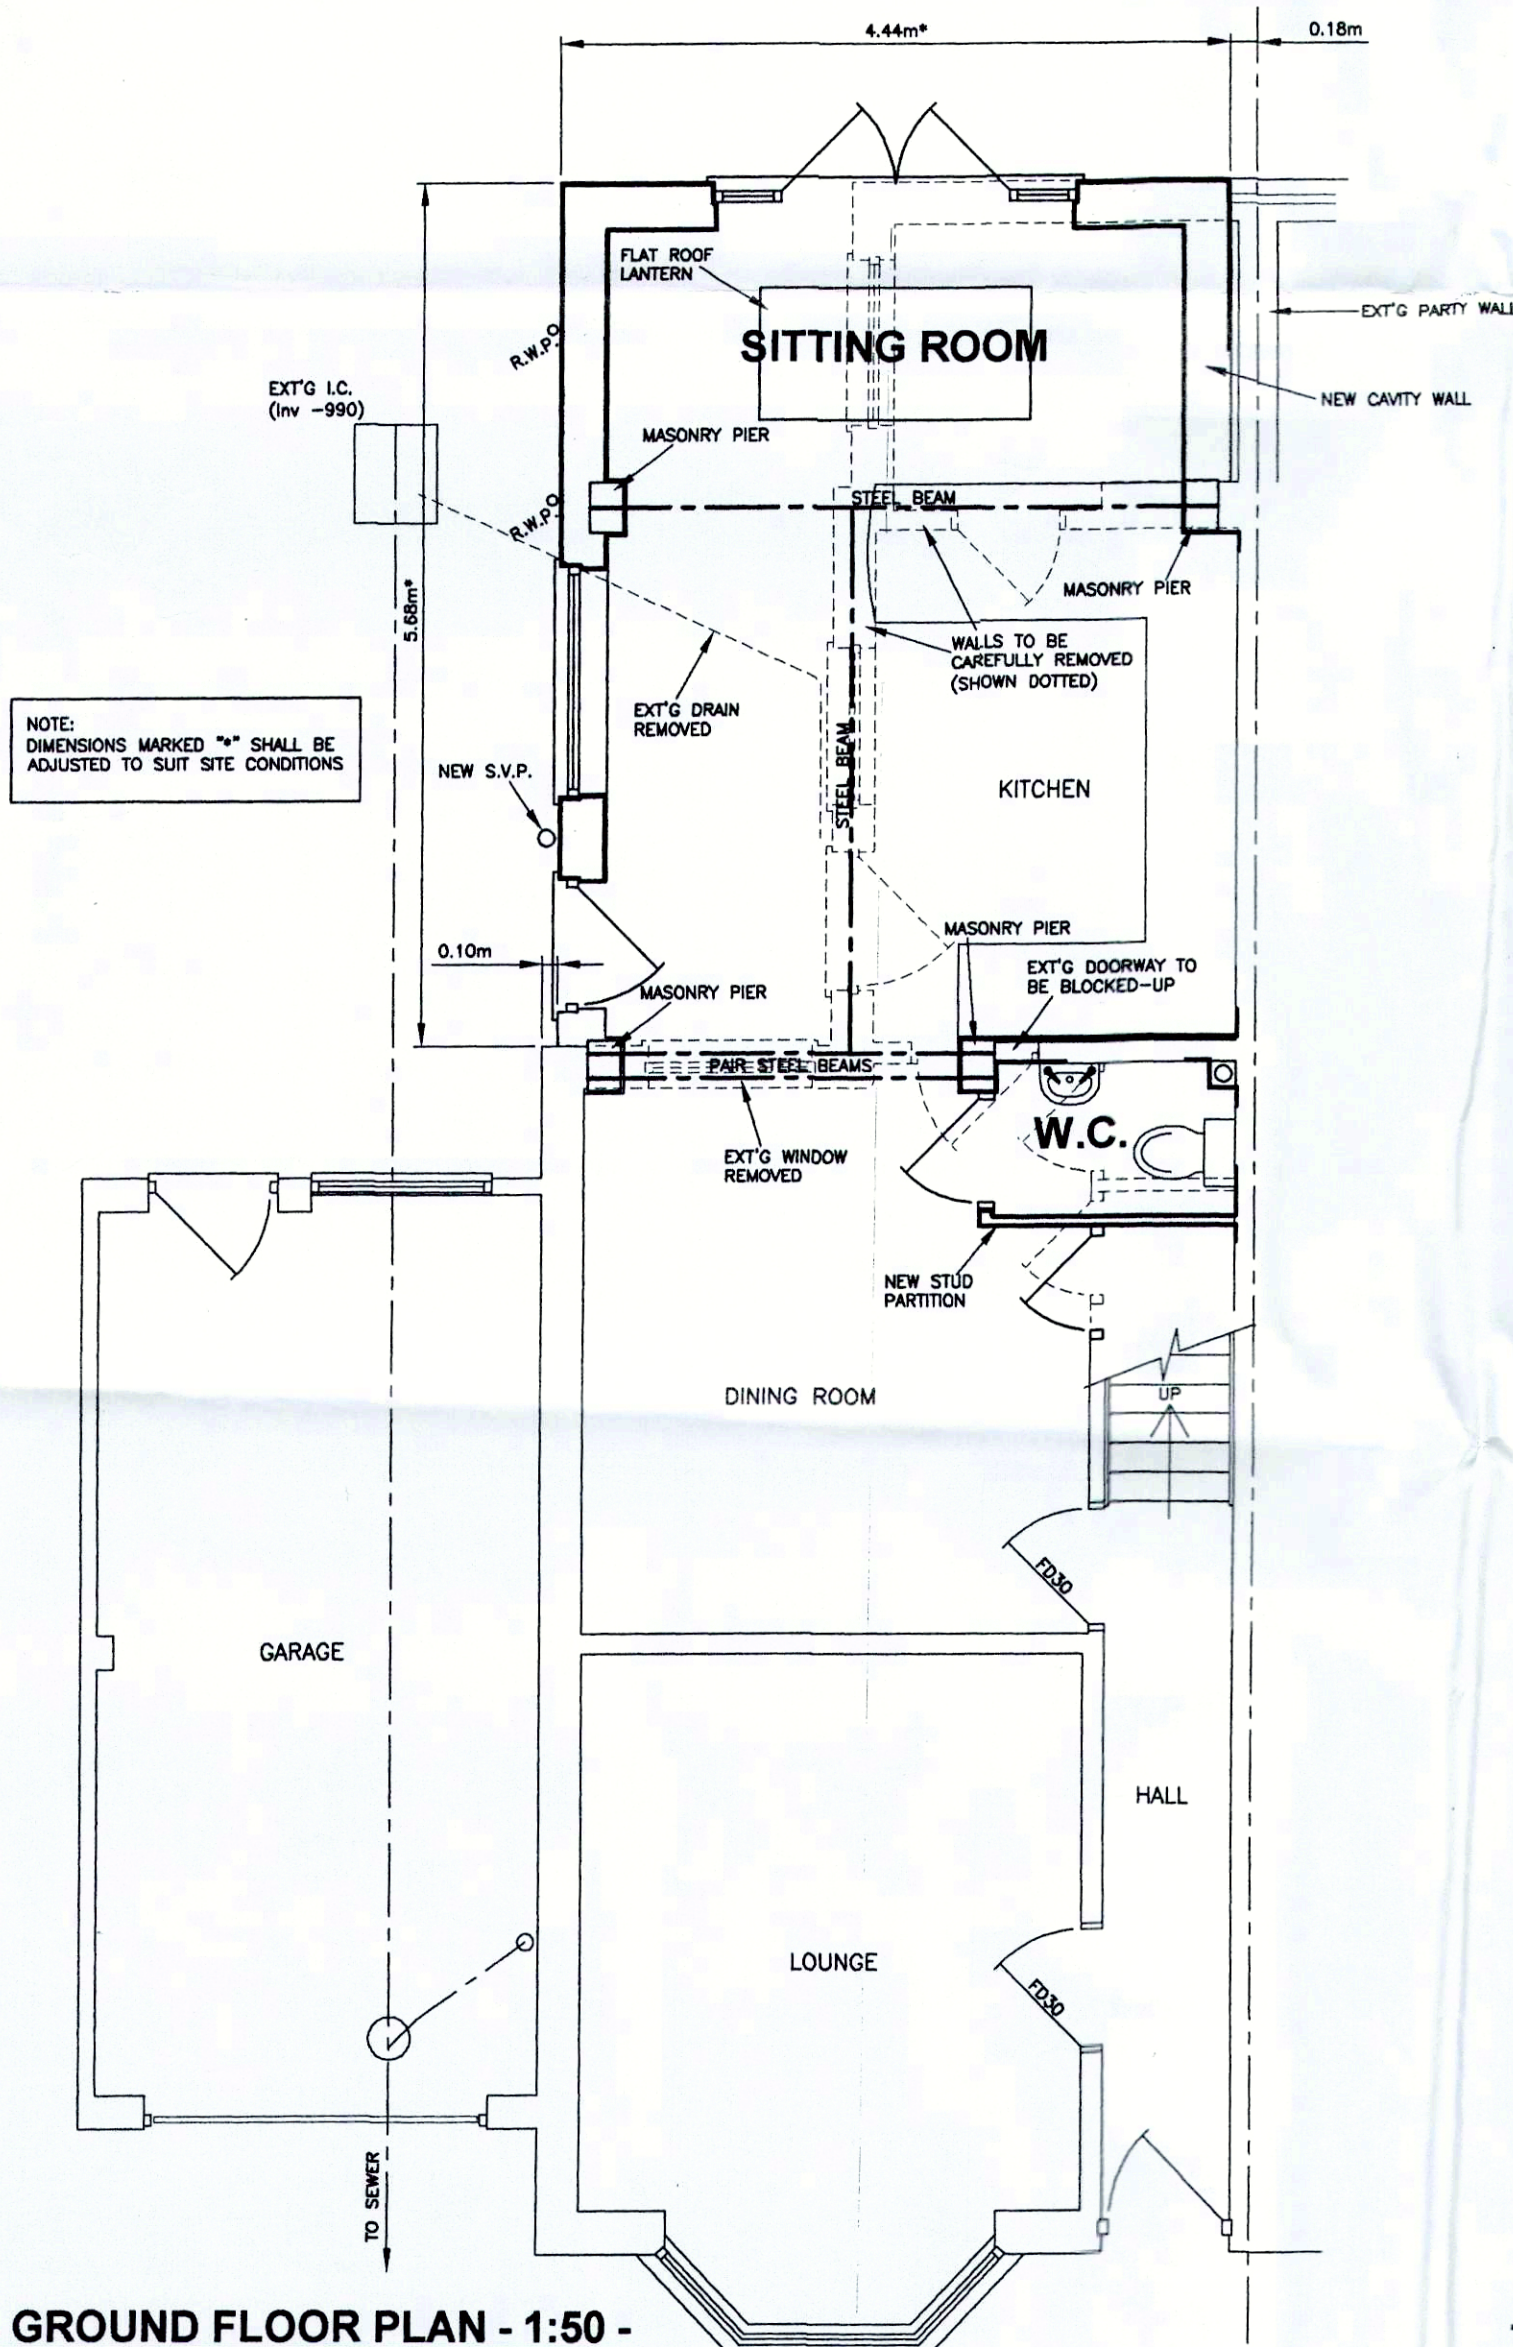


- GROUND FLOOR PLAN - 1:50 -
- PROPOSED -

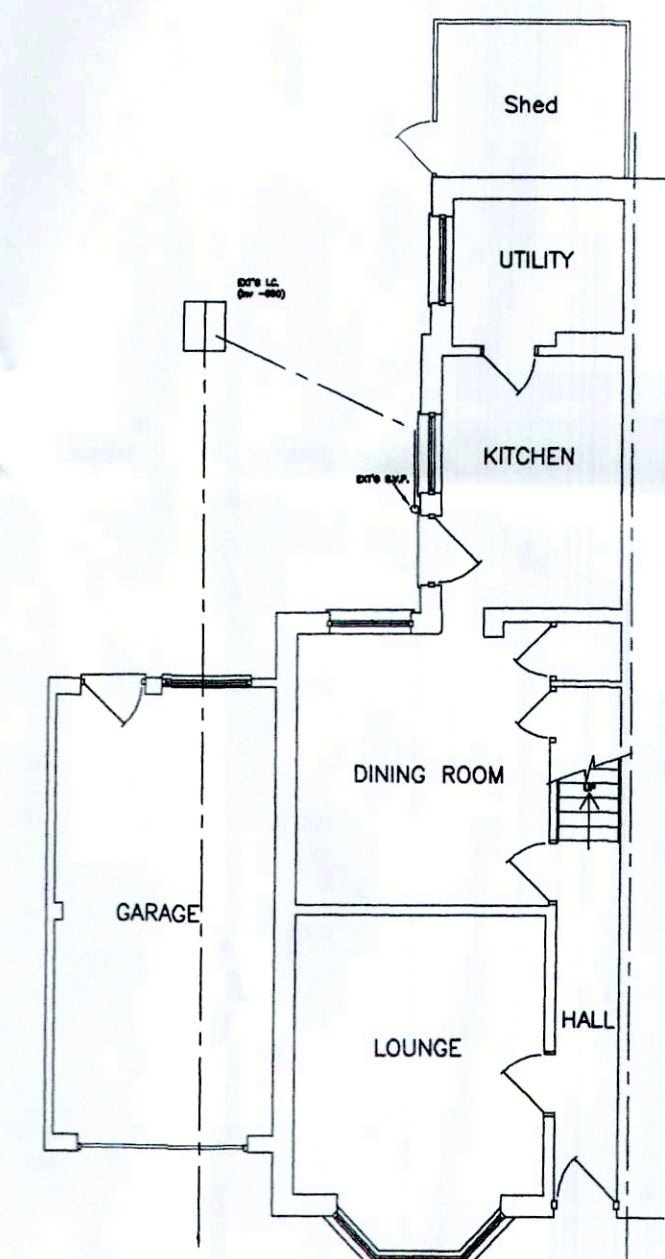

- GROUND FLOOR PLAN - 1:100 -
- EXISTING -

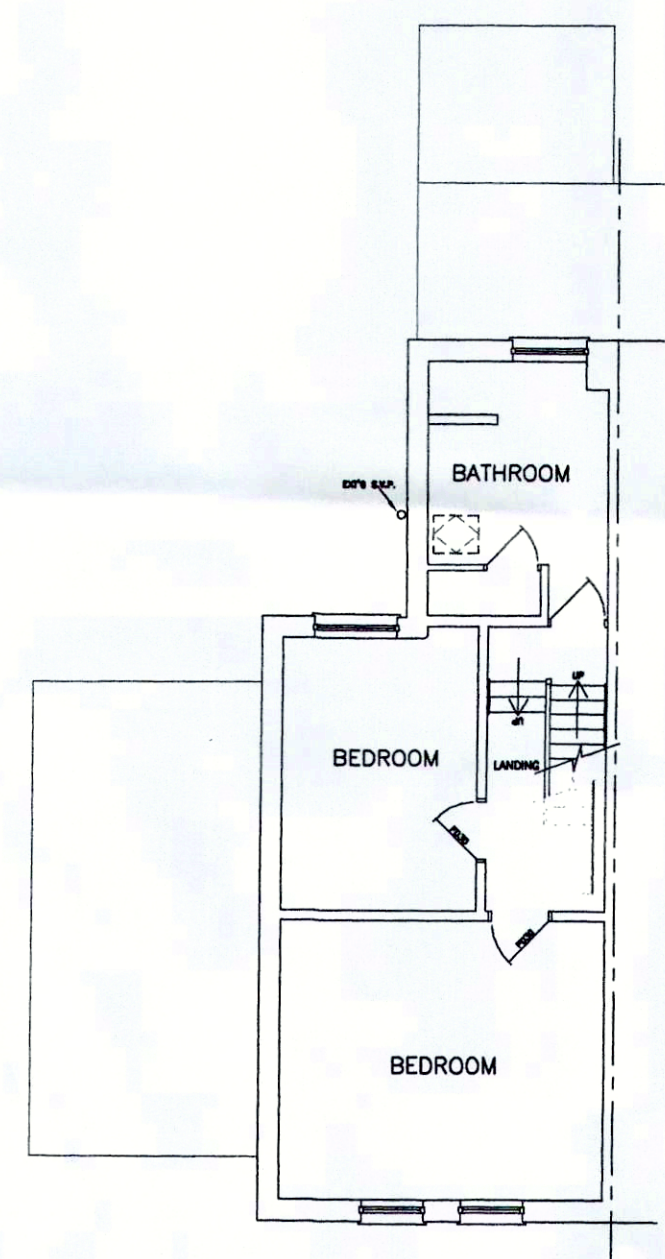

- FIRST FLOOR PLAN -

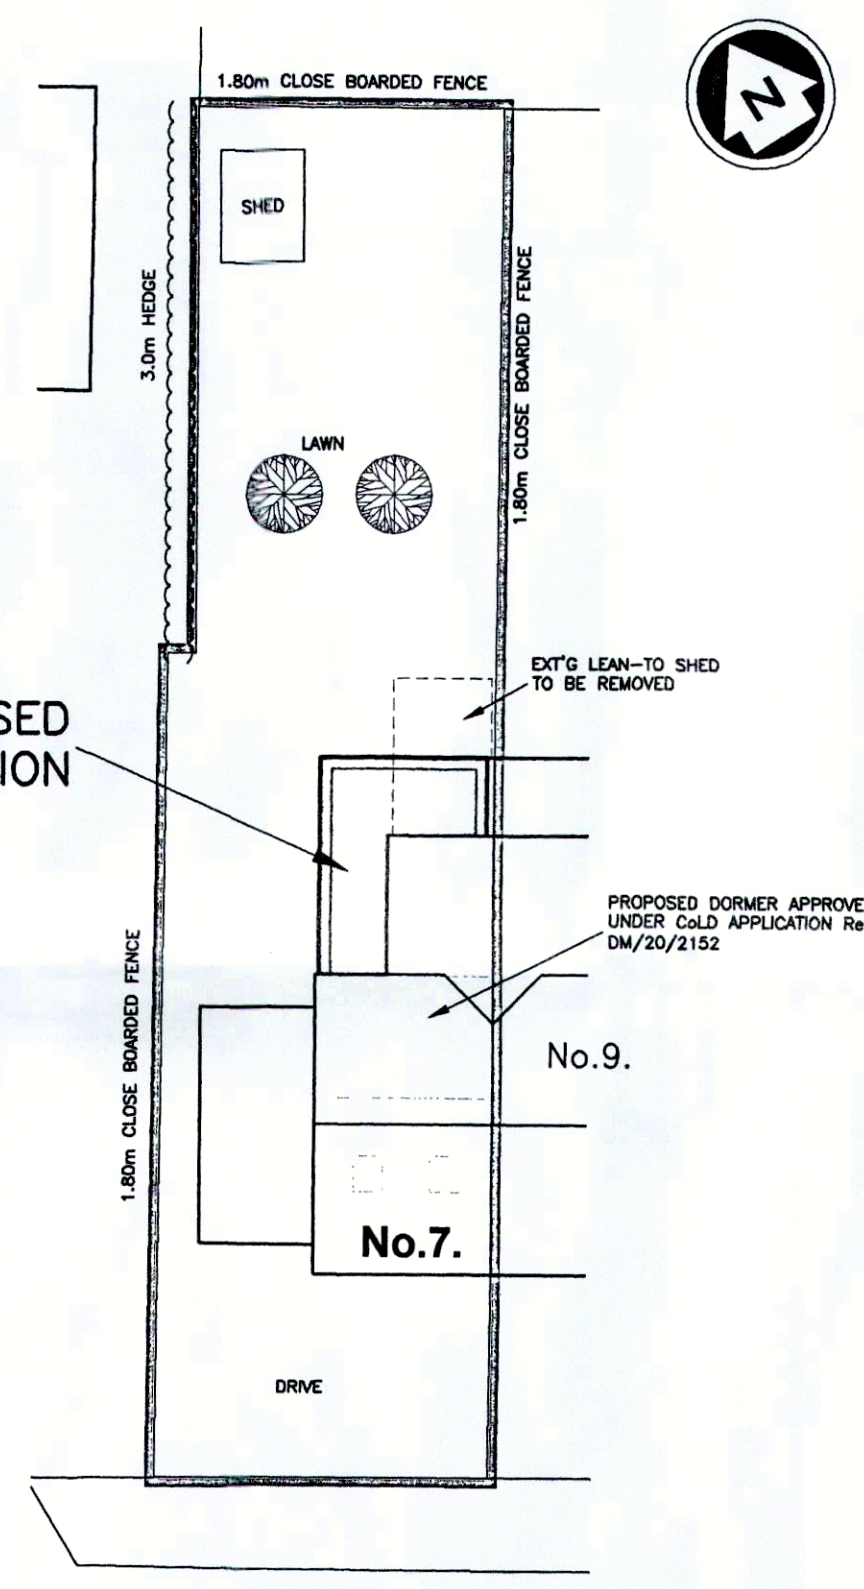

FRANKLYNN ROAD

- SITE PLAN - 1:200 -



- LOCATION PLAN - 1:1250 -

Revisions		
Rev A	27.11.20	DRAWING COMPLETED FOR PLANNING APPLICATION
Client	Mr A Newton	
Job Title	<u>PROPOSED REAR EXTENSION</u>	
7 FRANKLYNN ROAD HAYWARDS HEATH WEST SUSSEX RH16 4DG		
Drawing Title	<u>GENERAL ARRANGEMENT</u>	
T. J. Evans Building Drawings & Technical Service Holly's Choice Spithurst Road Barcombe East Sussex BN8 5EF Telephone (01273) 400835 E-mail: Tim@TJEvansLtd.co.uk		
Date	May 2020	Paper Size A
Drawing Number	520/008/03	A