



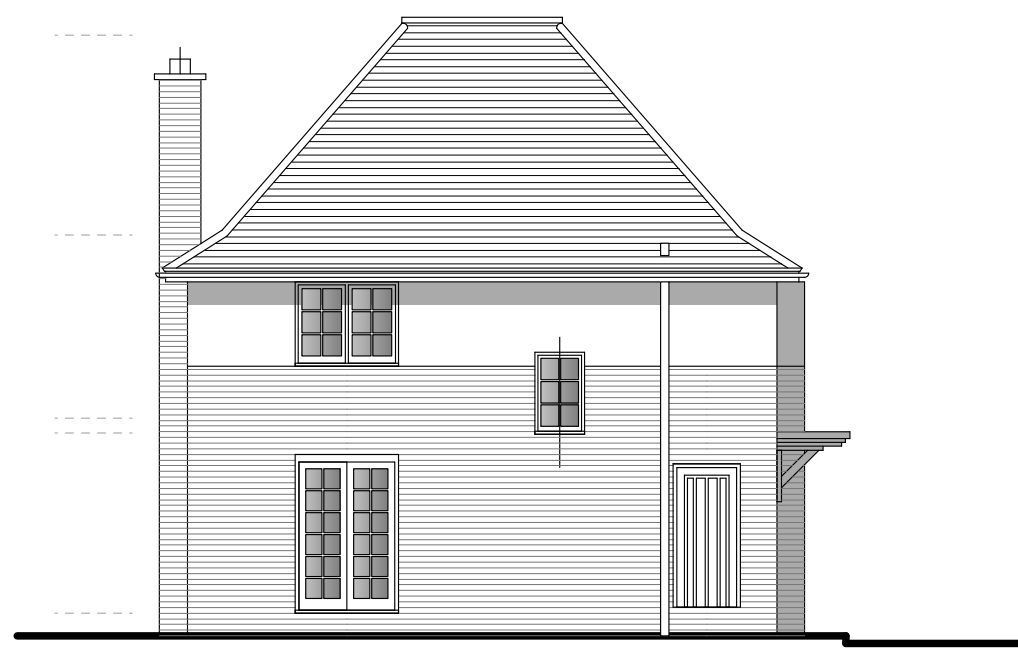


REAR ELEVATION




FRONT ELEVATION

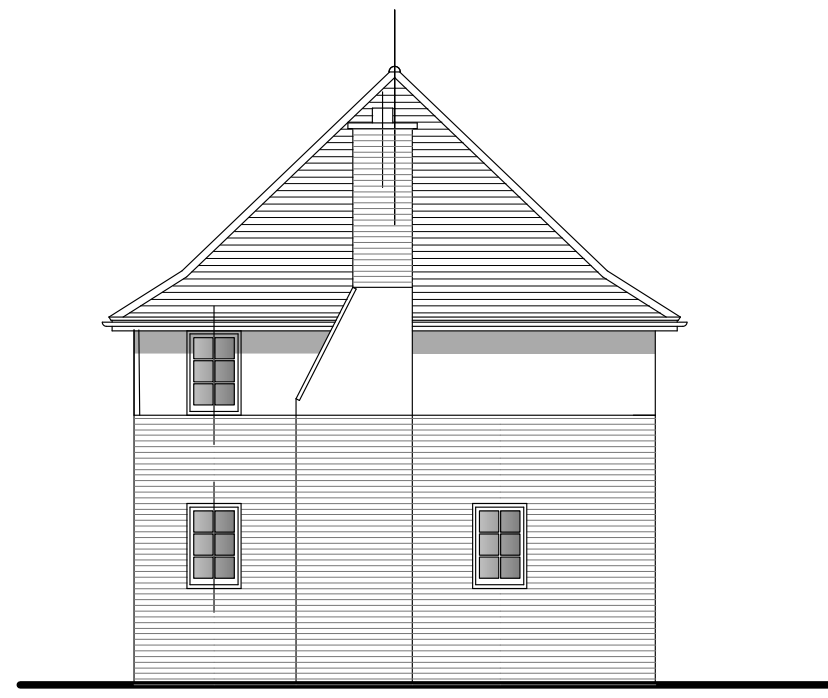


SIDE ELEVATION

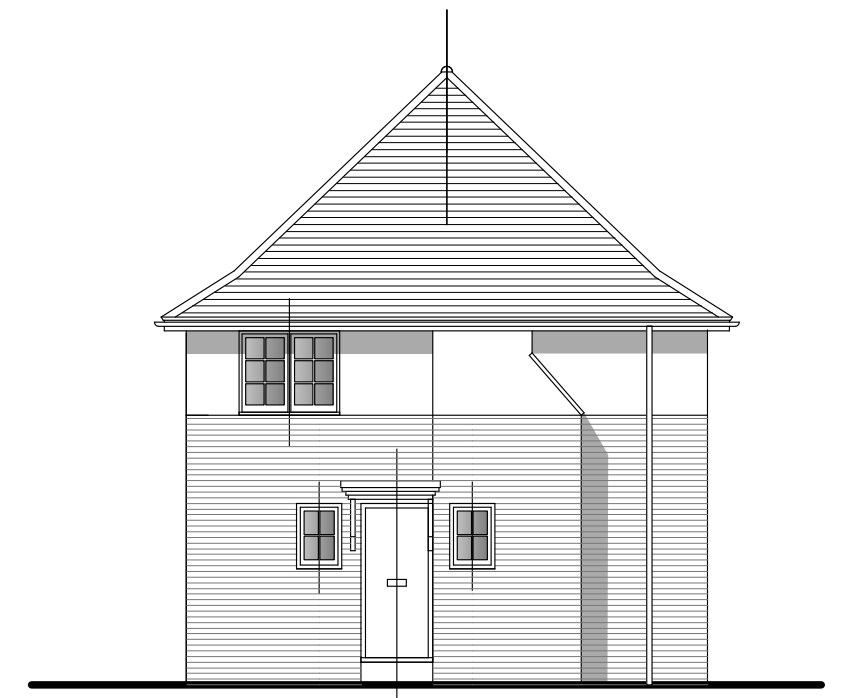


SIDE ELEVATION

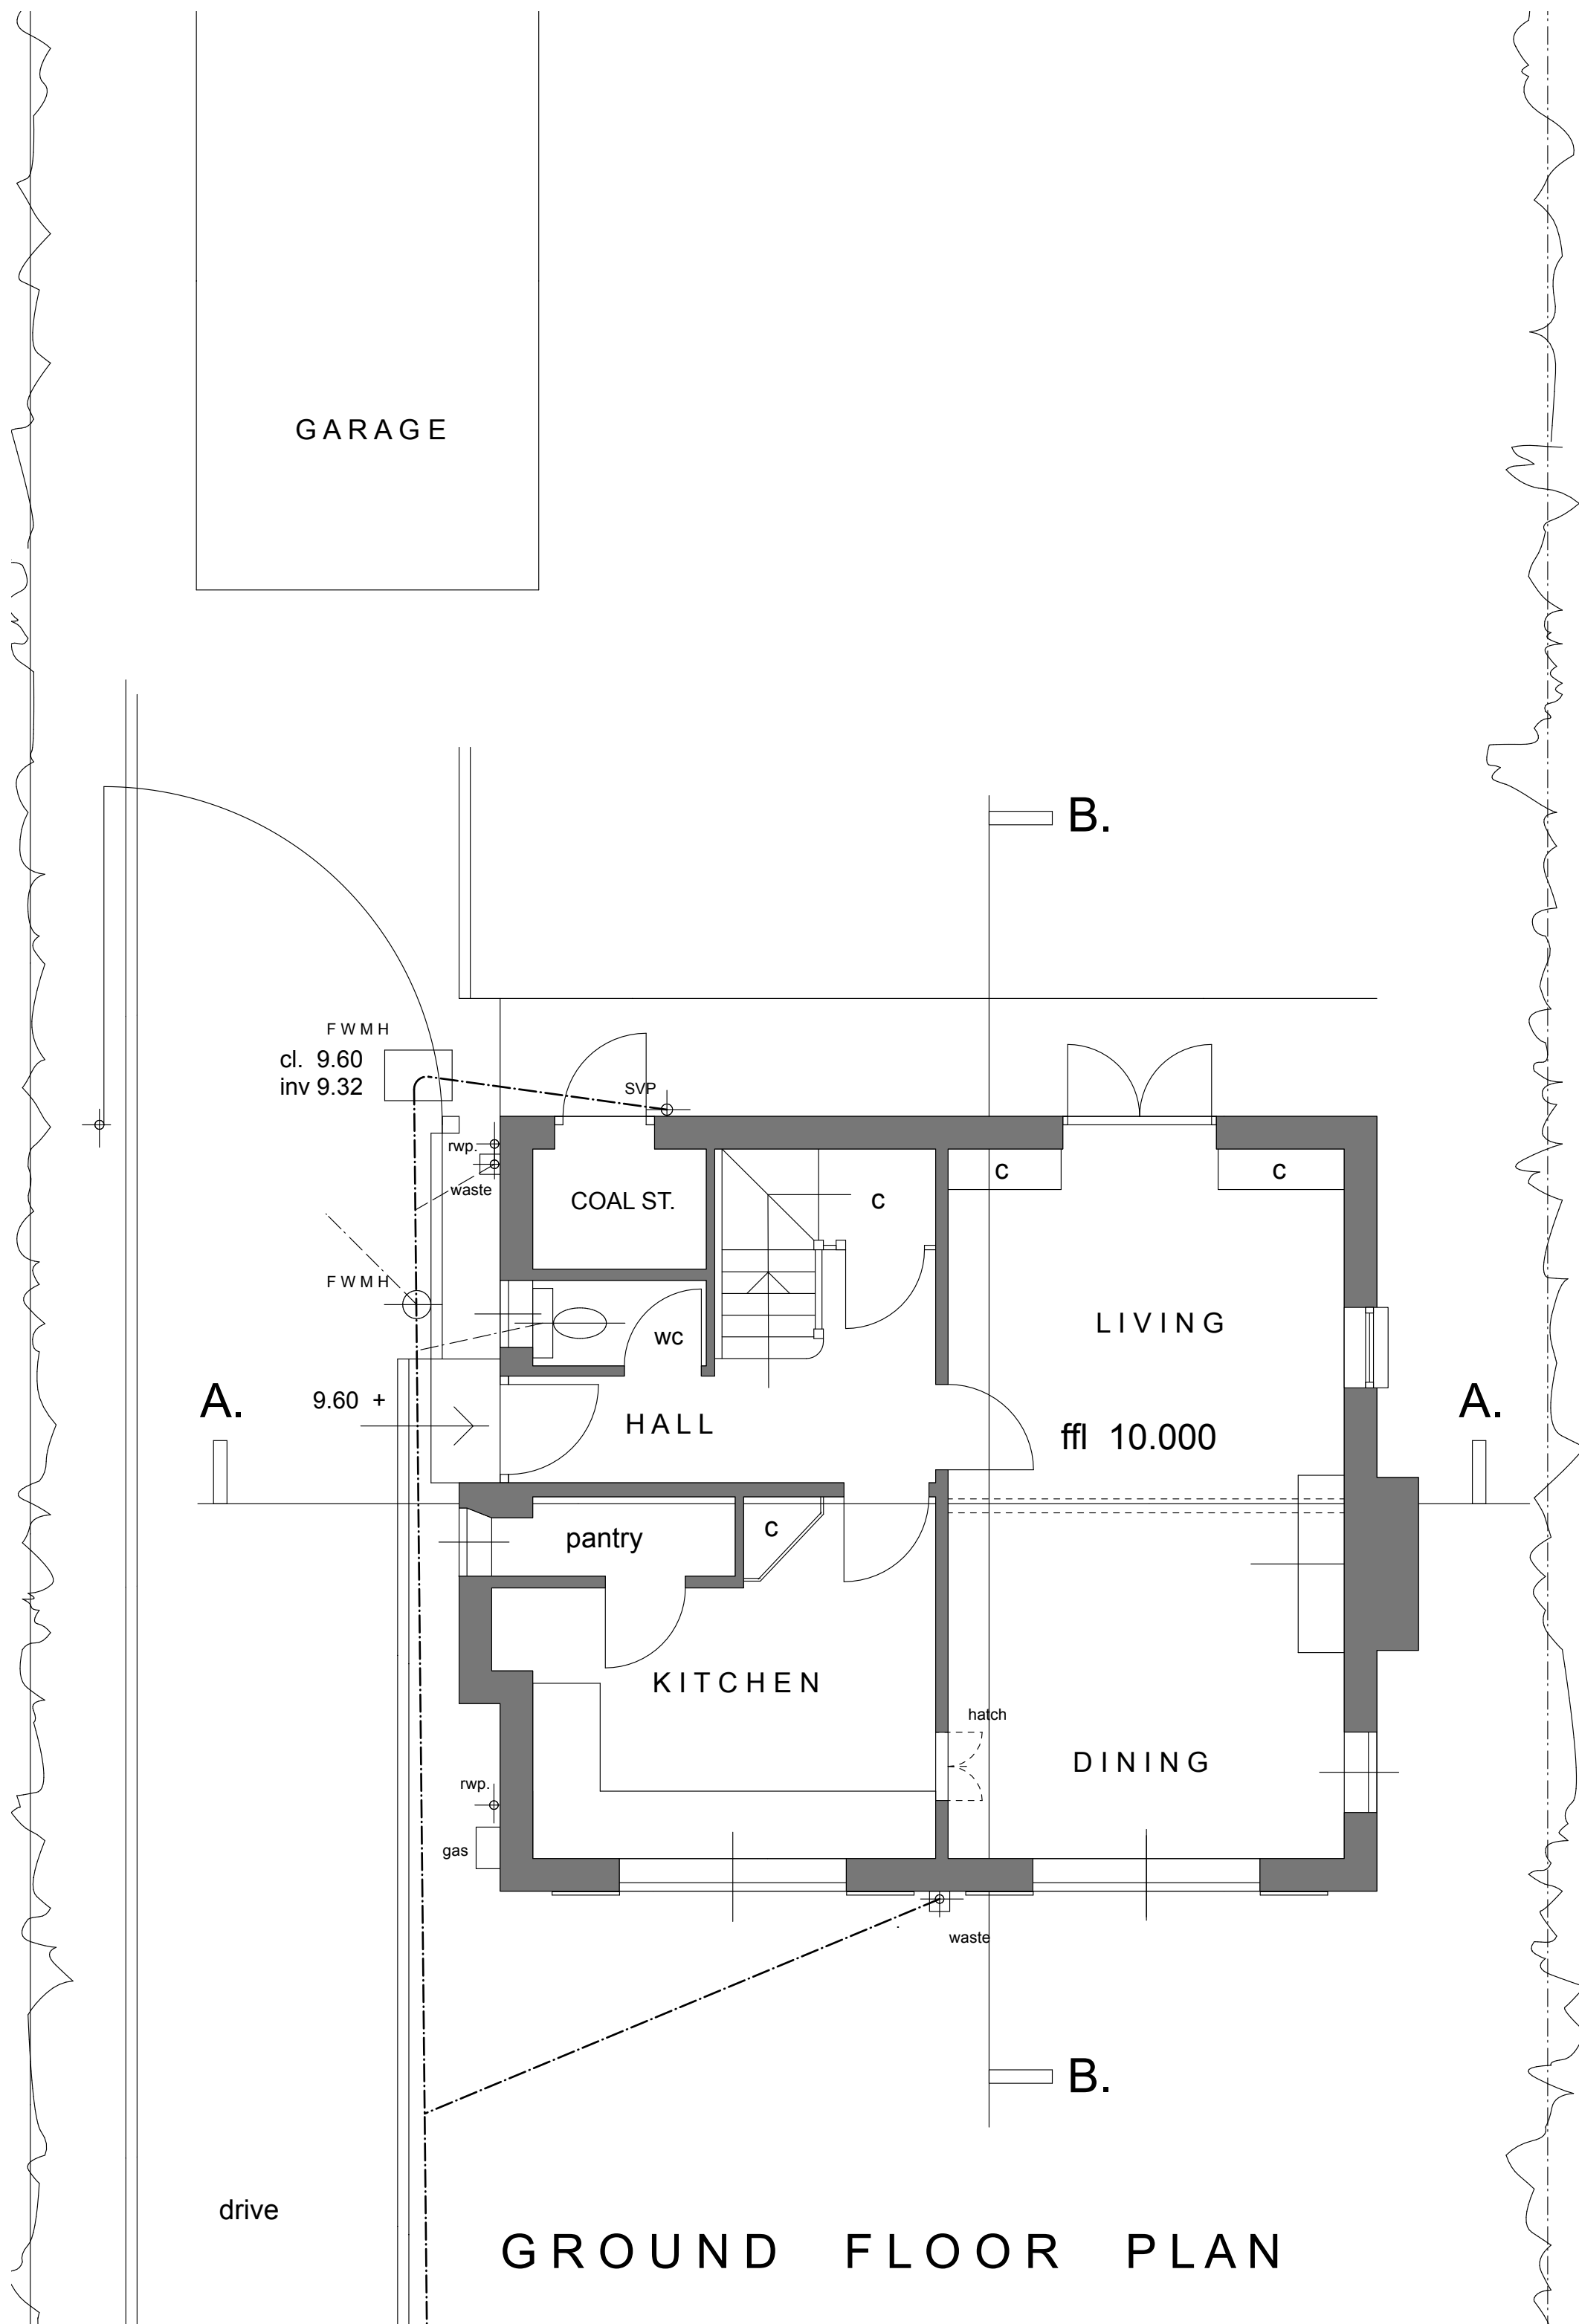

GROUND FLOOR PLAN

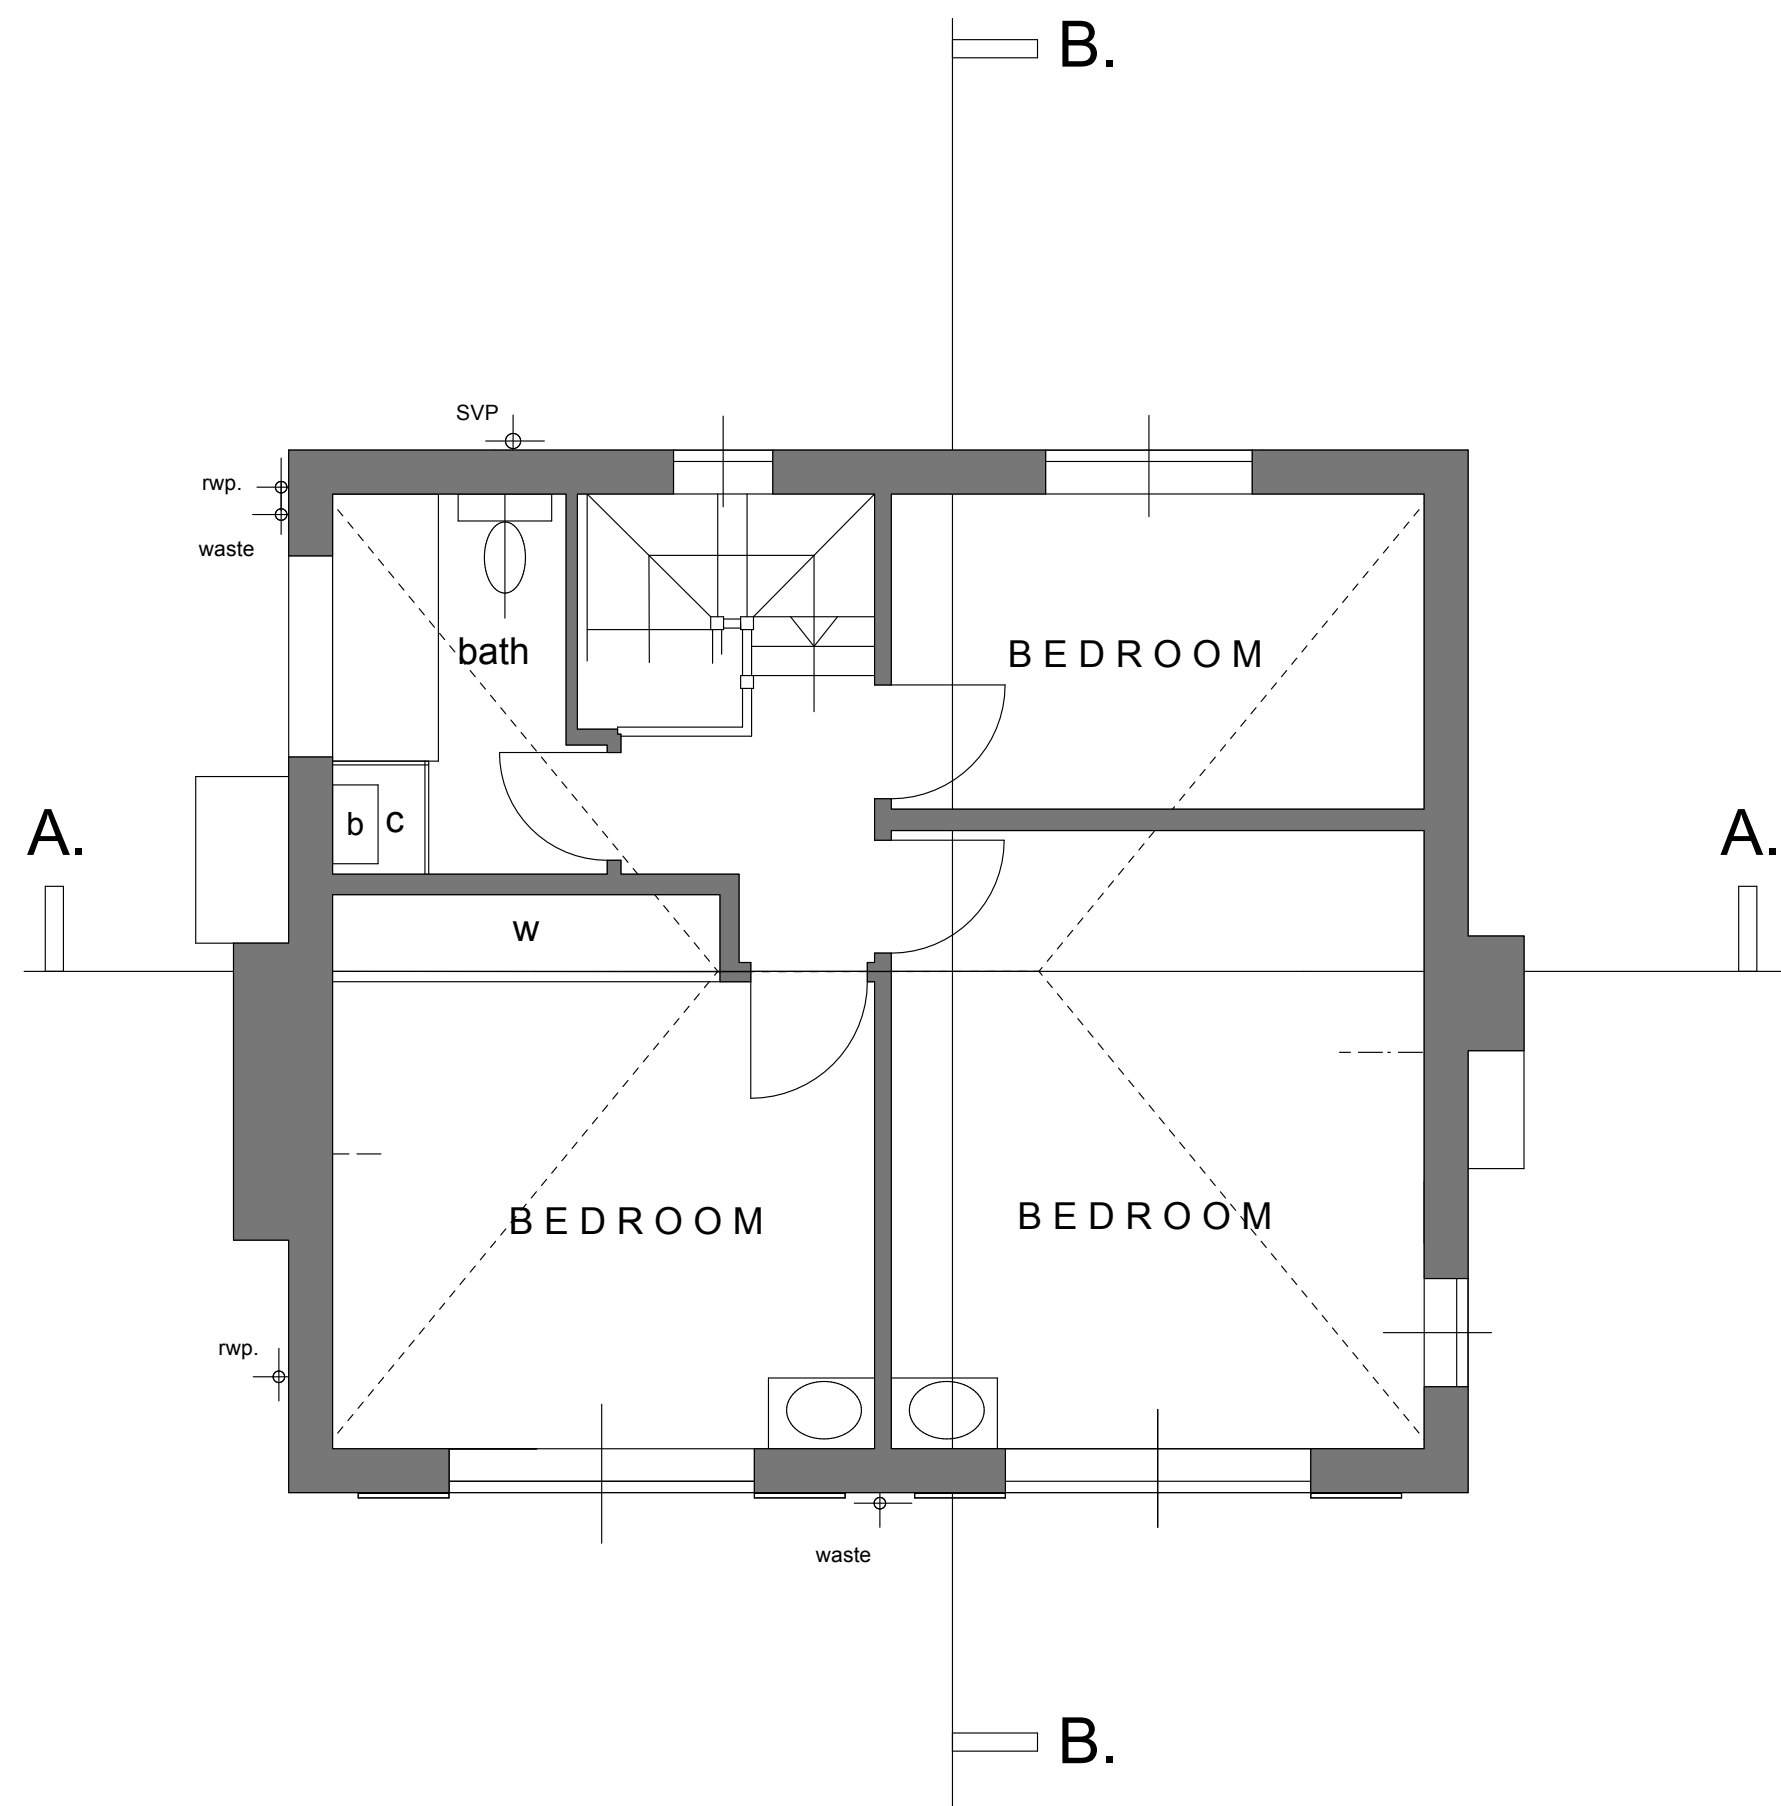

FIRST FLOOR PLAN

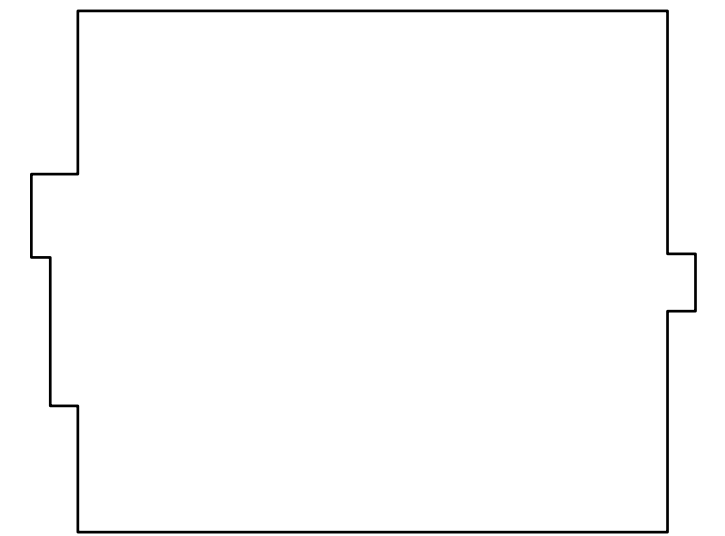

ROOF PLAN

A 27/03/2025 Window to side
Revisions

JAMES PEARCE ASSOCIATES
ARCHITECTURAL CONSULTANTS AND SURVEYORS

SACHELLS GOTE LANE RINGMER
EAST SUSSEX BN8 5HX

Tel: 01273 812934 mob: 07711 039616
email: j.o.pearce@talk21.com

Client
Mr and Mrs C Martyr

Project
135 College Lane
Hassocks
BN6 9AF

Drawing Name
Existing Plans and Elevations

Scale 1:50 & 100 @ A1

Date March 2025

Drawing No	Revision
29011 12	A