


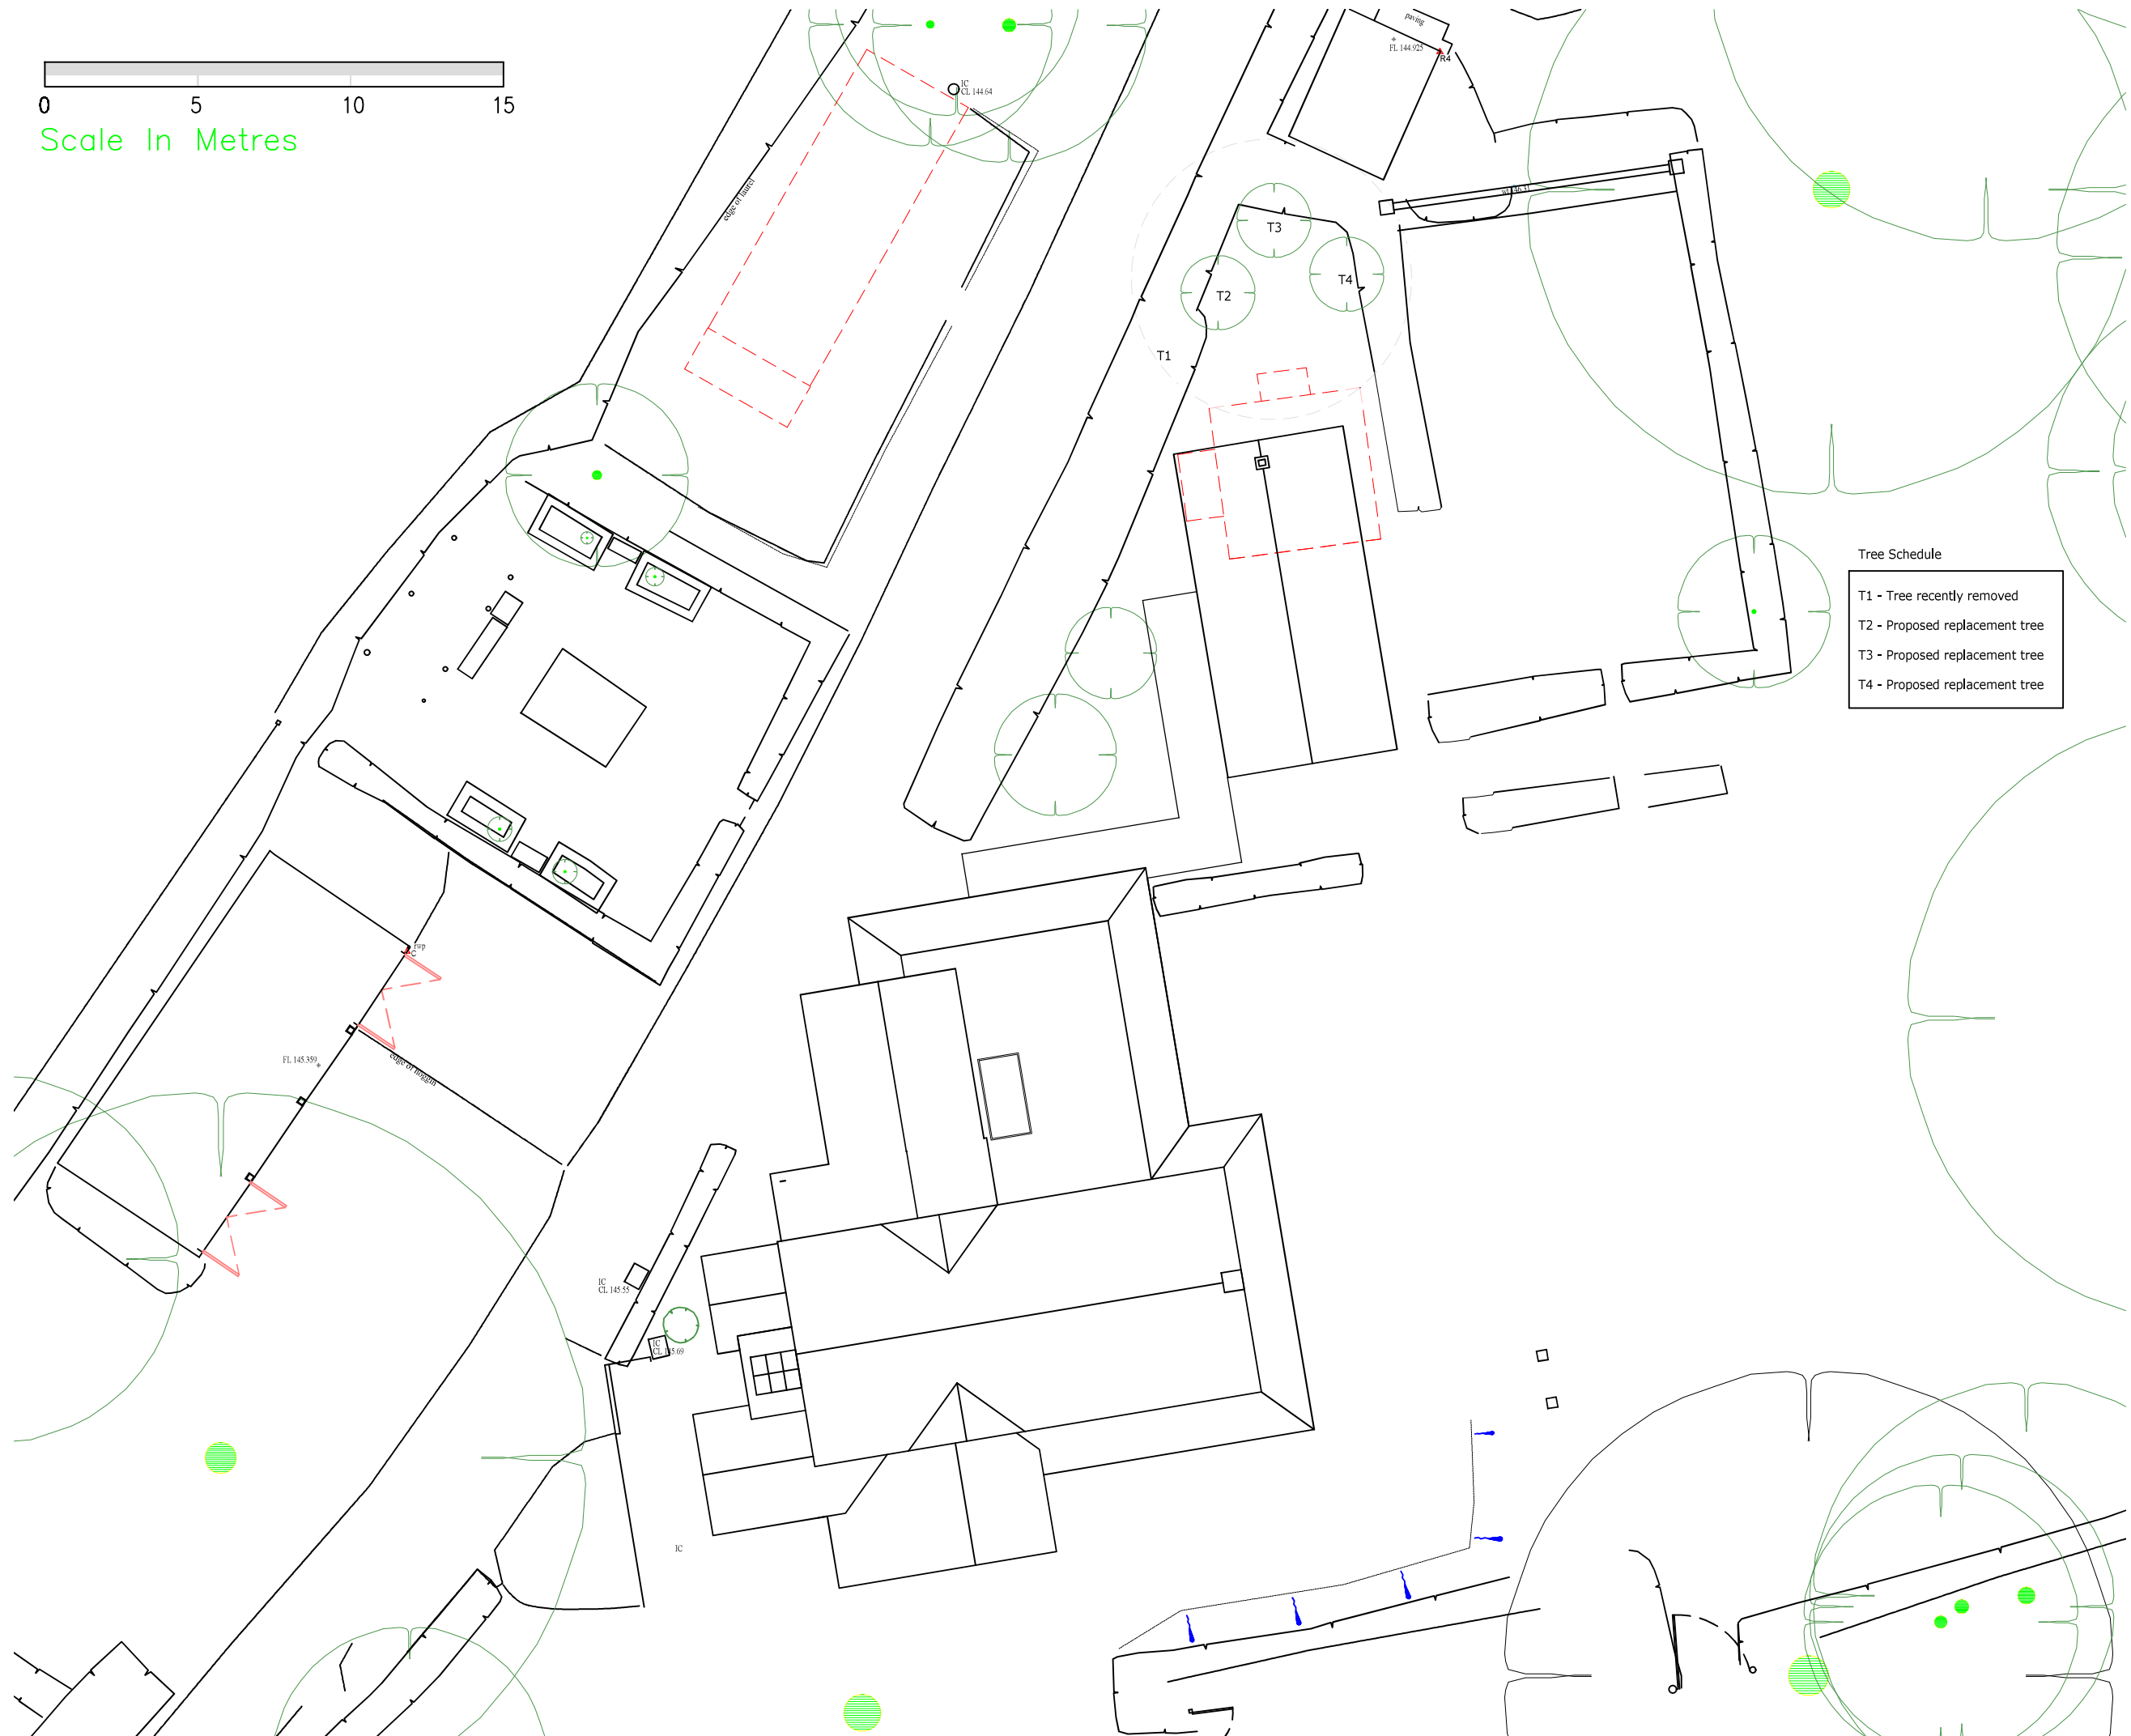

NOTES:

~ If in doubt please ask.

rev.	date	comment
------	------	---------

amendments

Client	
--------	--

Site address

3 Dairy Cottages High
Beeches Lane

Job Title

Extension and refurbishment

Proposed Roof Floor Plan

BUCHAN RUM

9 SAVILL ROAD
LINDFIELD
WEST SUSSEX RH162NY

E : info@buchanrumarchitecture.co.uk

Scale	1:200	Size	A3
		Drn By	BR
Drawing number.		Rev.	
24_3_PL_215			