




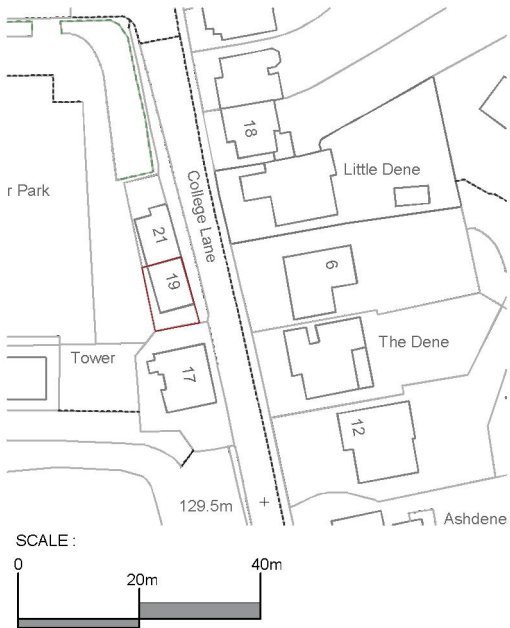


location plan - scale 1:1250 @ A3

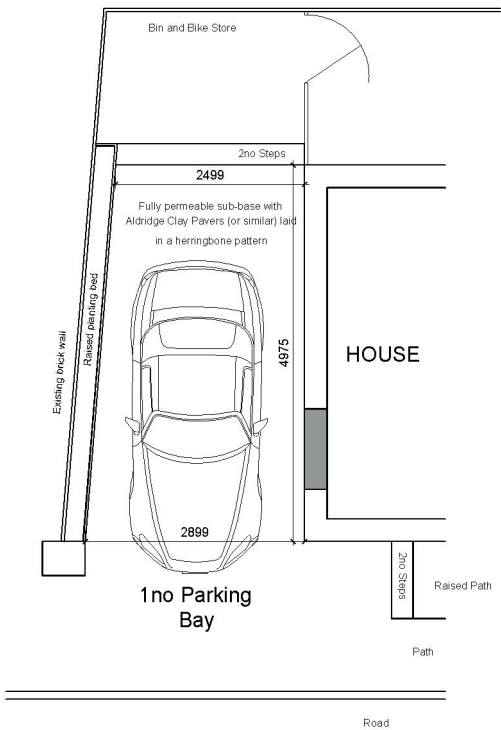


PART FLOOR PLAN

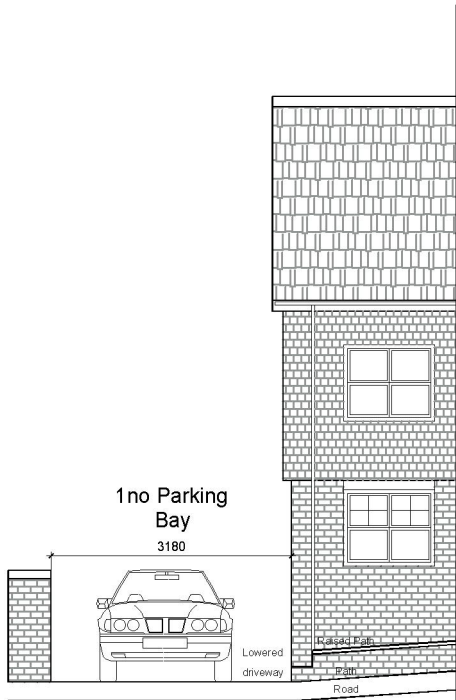

FRONT ELEVATION

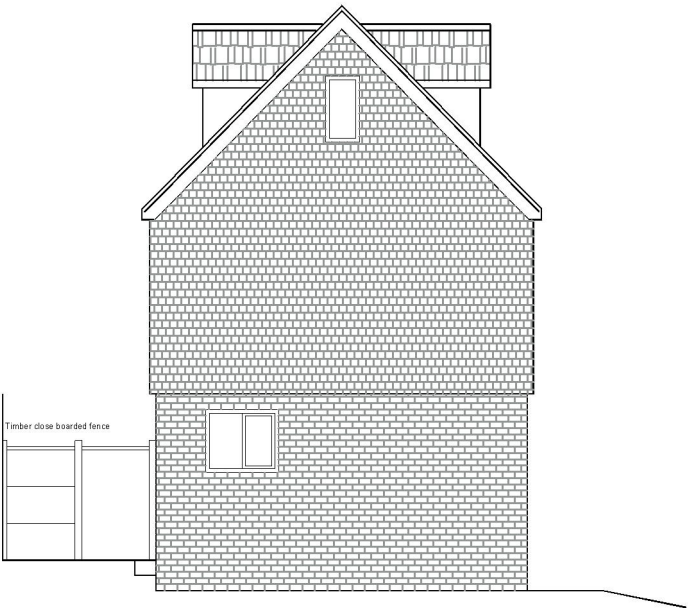

SIDE ELEVATION

 

- GENERAL NOTES :**
- 1- THIS DRAWING IS THE COPYRIGHT OF B+C ARCHITECTURE. IT IS NOT TO BE REPRODUCED IN ANY WAY OR FORM WITHOUT PRIOR WRITTEN CONSENT.
 - 2- Do not scale from this drawing unless for works starting and any discrepancy to be reported to B+C Architects & Carpenters.
 - 3- All dimensions to be verified on site prior to any works starting.
 - 4- This drawing is not to be used for any other purpose without the written consent of B+C Architects & Carpenters.
 - 5- All works to comply with the relevant British Standards, Codes of Practice, Regulations.

PROJECT :
19 college lane, east grinstead
west sussex, rh19 3ph

DRAWING :
proposed drawings for new
parking bay

DRAWING STATUS :
planning

JOB NO:
joh 313

DRAWING NO:
710

SCALE:
1/100@ A3

DATE:
february 2025

DRAWN BY:
pc

REVISIONS:
a

B+C ARCHITECTURE



t: 07751 878897
e: pc@bandcarchitecture.co.uk
w: www.bandcarchitecture.co.uk