




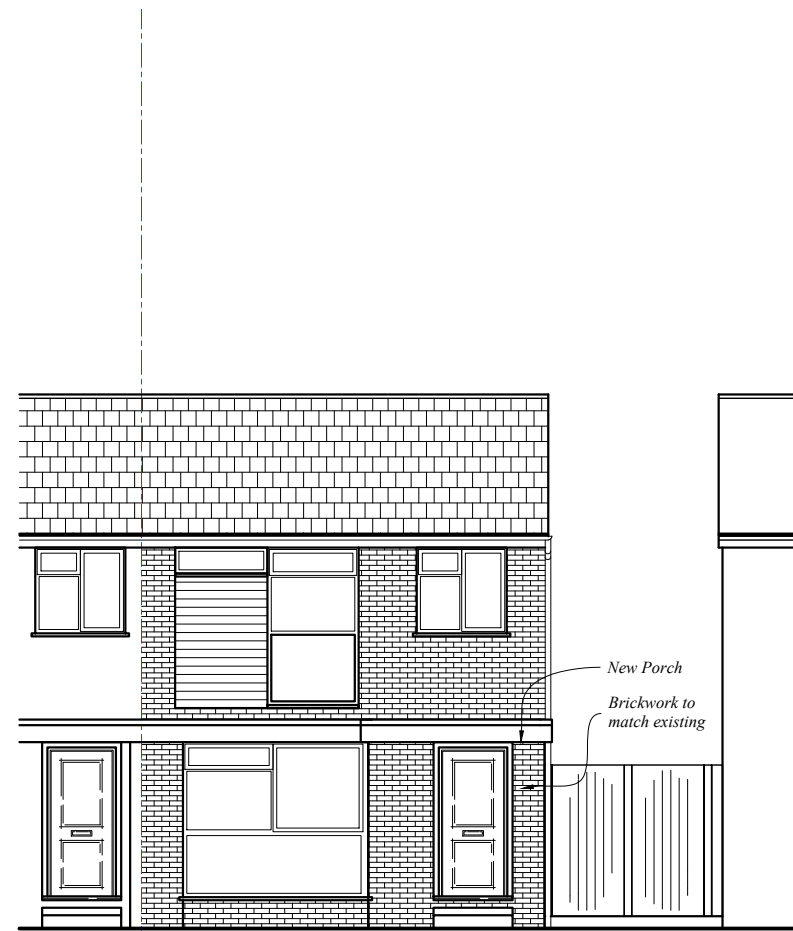


Front Elevation

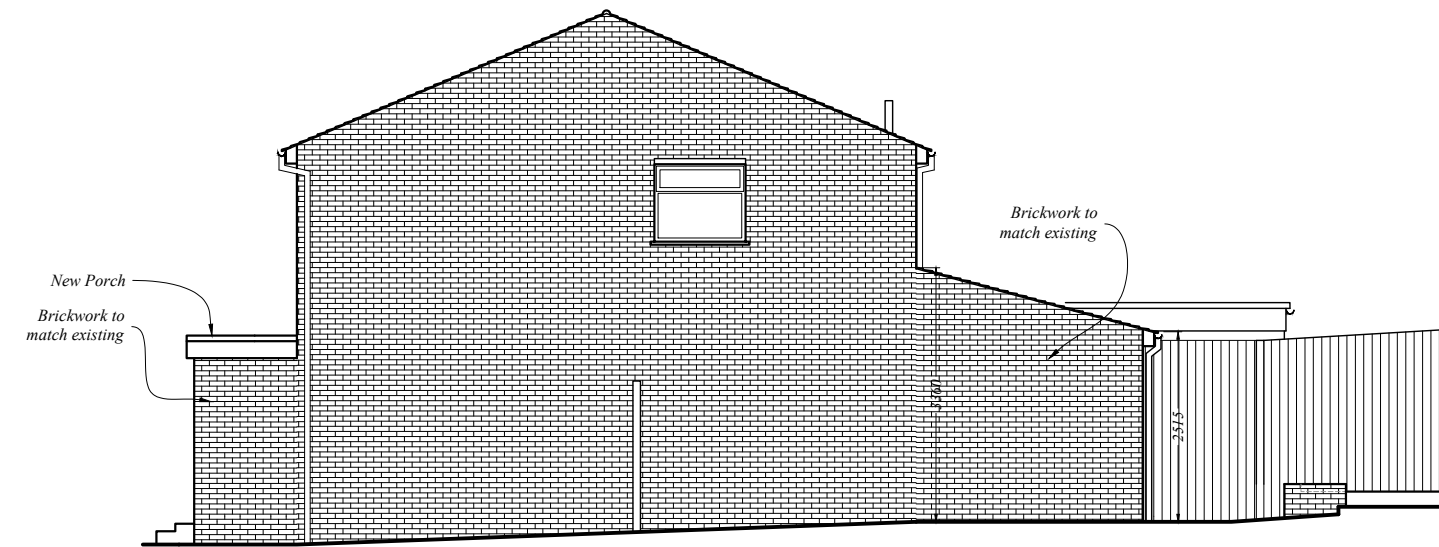


Side Elevation

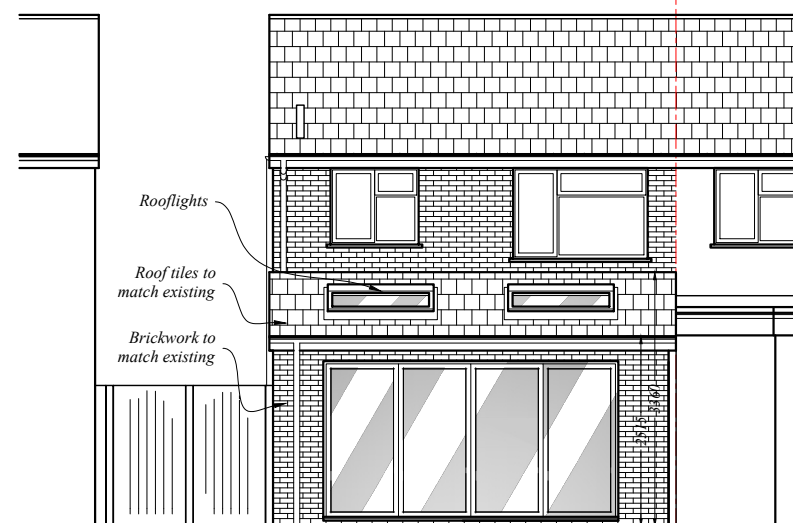

Rear Elevation

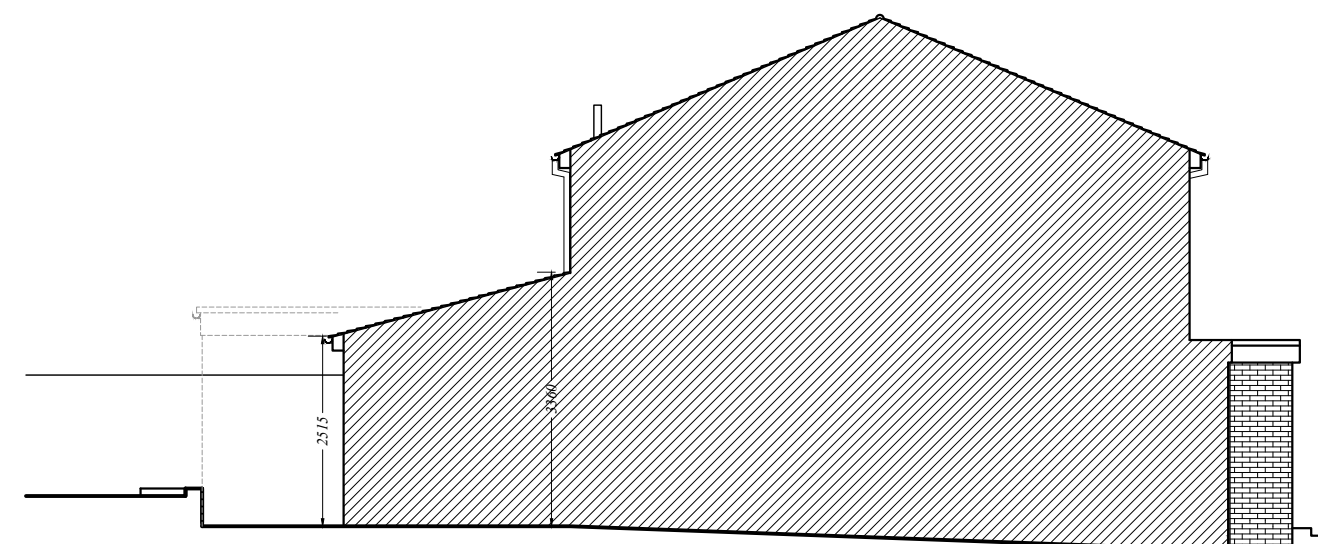

Side Elevation

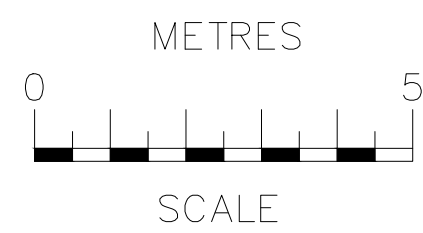

rev	date	description	
RB Design Corner Cottage, The Limes, Felbridge, East Grinstead, BN19 2QY Tel: 01342 523 766 Mob 07988 998 928 e-mail: info@rossbendichdesign.co.uk			
project: 39 Rowan Walk, Crawley Down, CRAWLEY, RH10 4JW	drawing: WORKS	date 05.11.24	job no:
client: Mr & Mrs Matthews	ELEVATIONS PROPOSED	scale @ 1:100	drawing no PLN 08