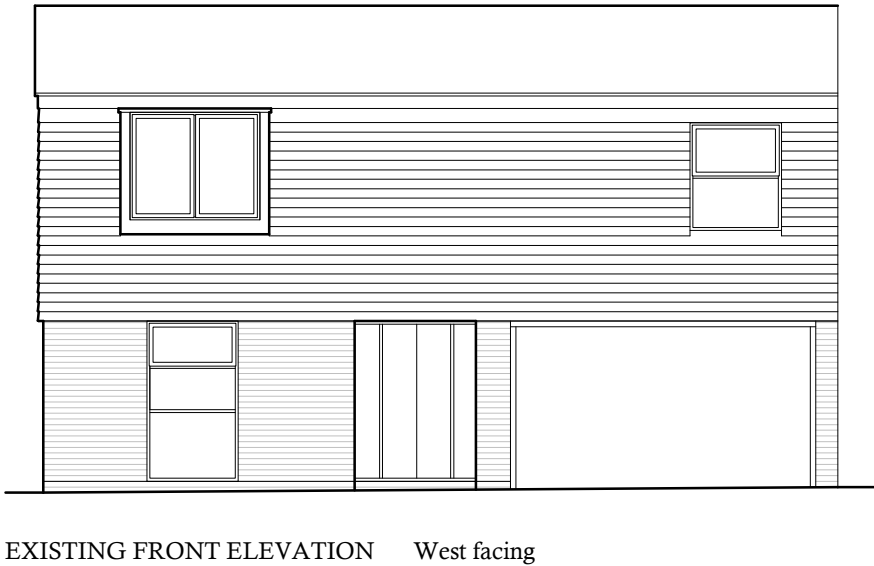
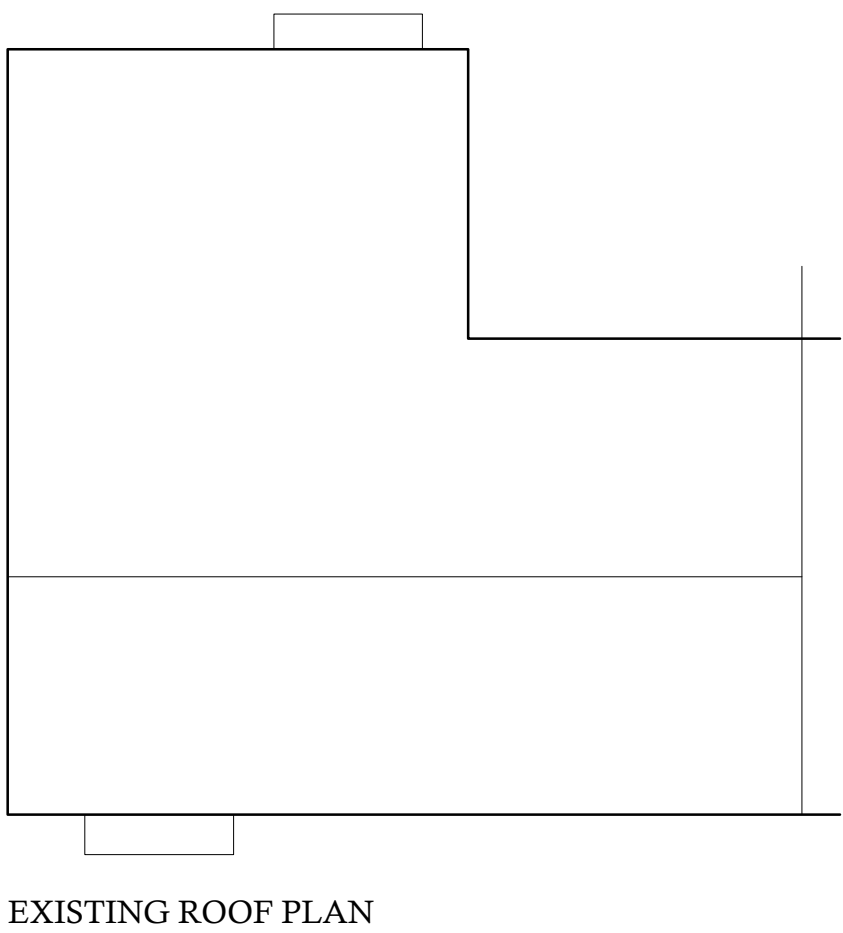
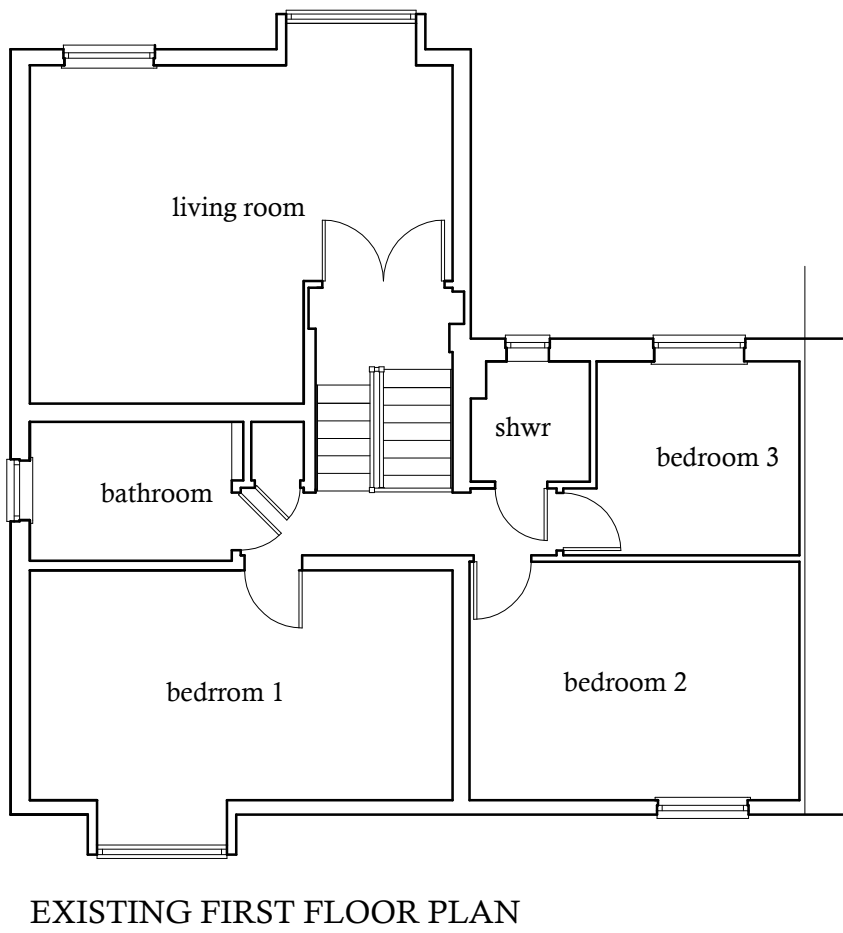
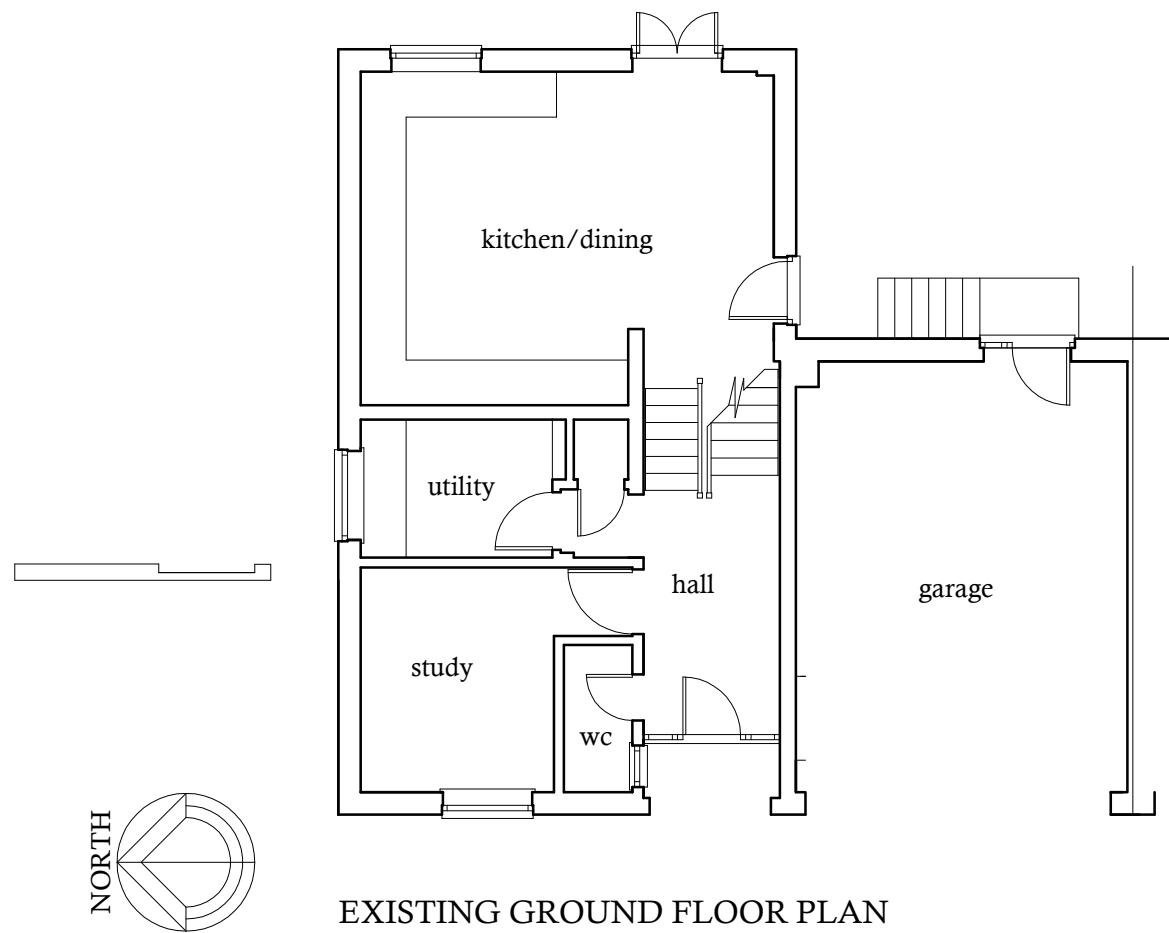


Proposal: PROPOSED GARAGE CONVERSION			
	Drawing Description.		
	EXISTING ELEVATION, FLOOR & ROOF PLAN		
Tel: 07917858987 Email: stevebulldesign@gmail.com	Location.		
	26 Estcots Drive East Grinstead RH19 3DA		
Scale : 1:100	For: Beth Hart		Date : July 2025
	Drawing No: 2025-38-01		rev. .