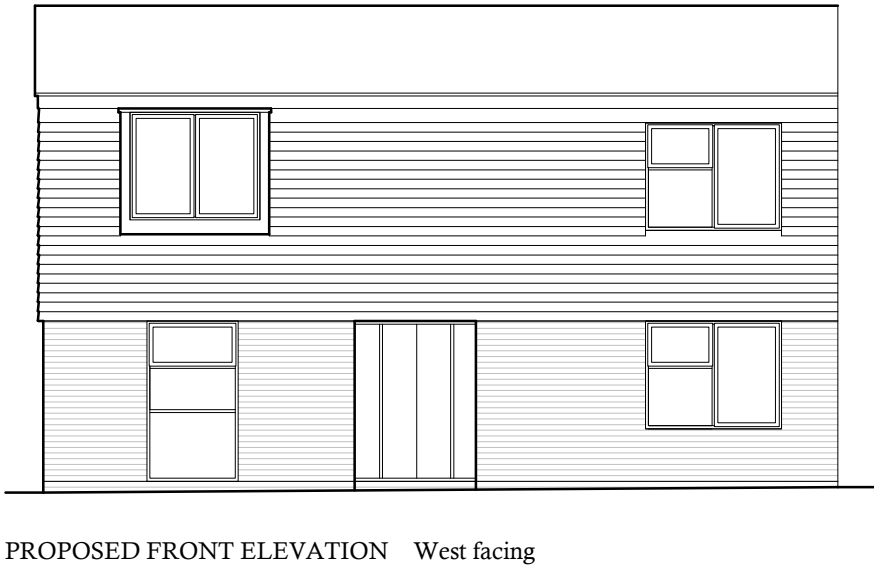
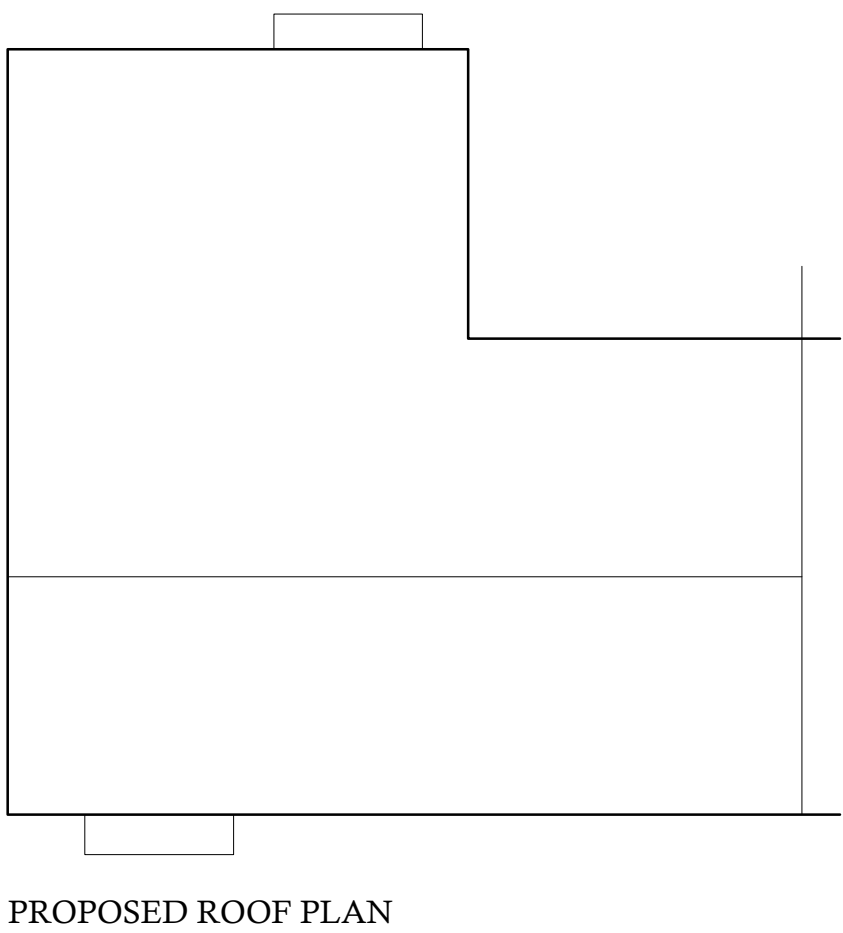
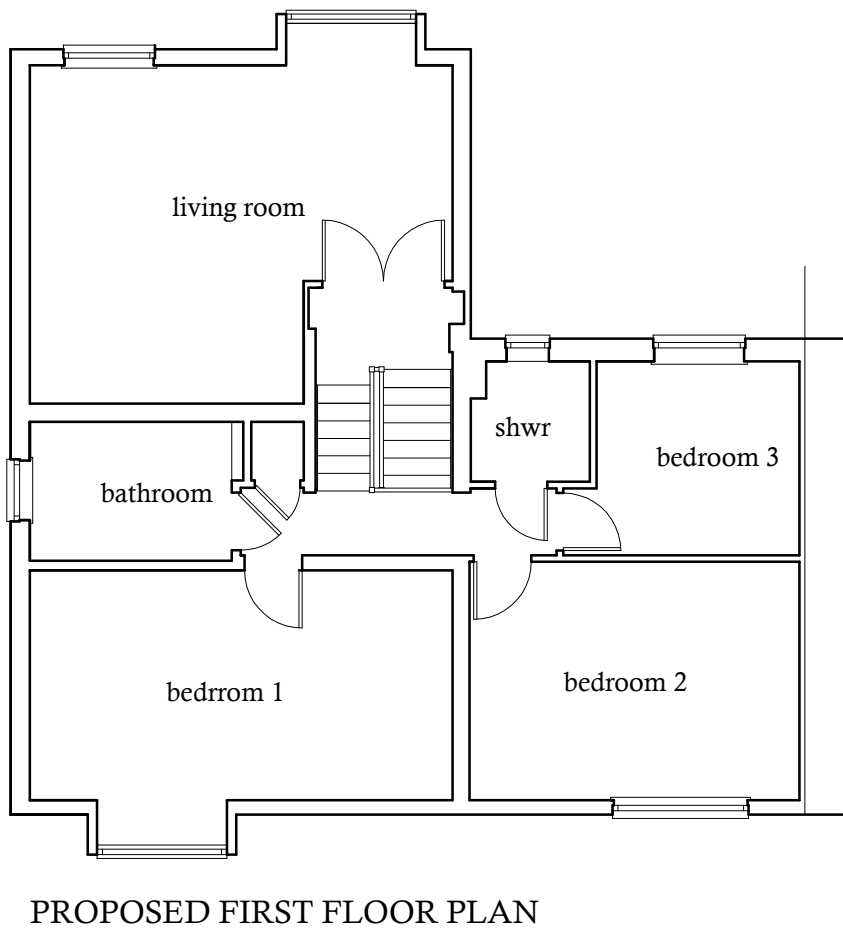
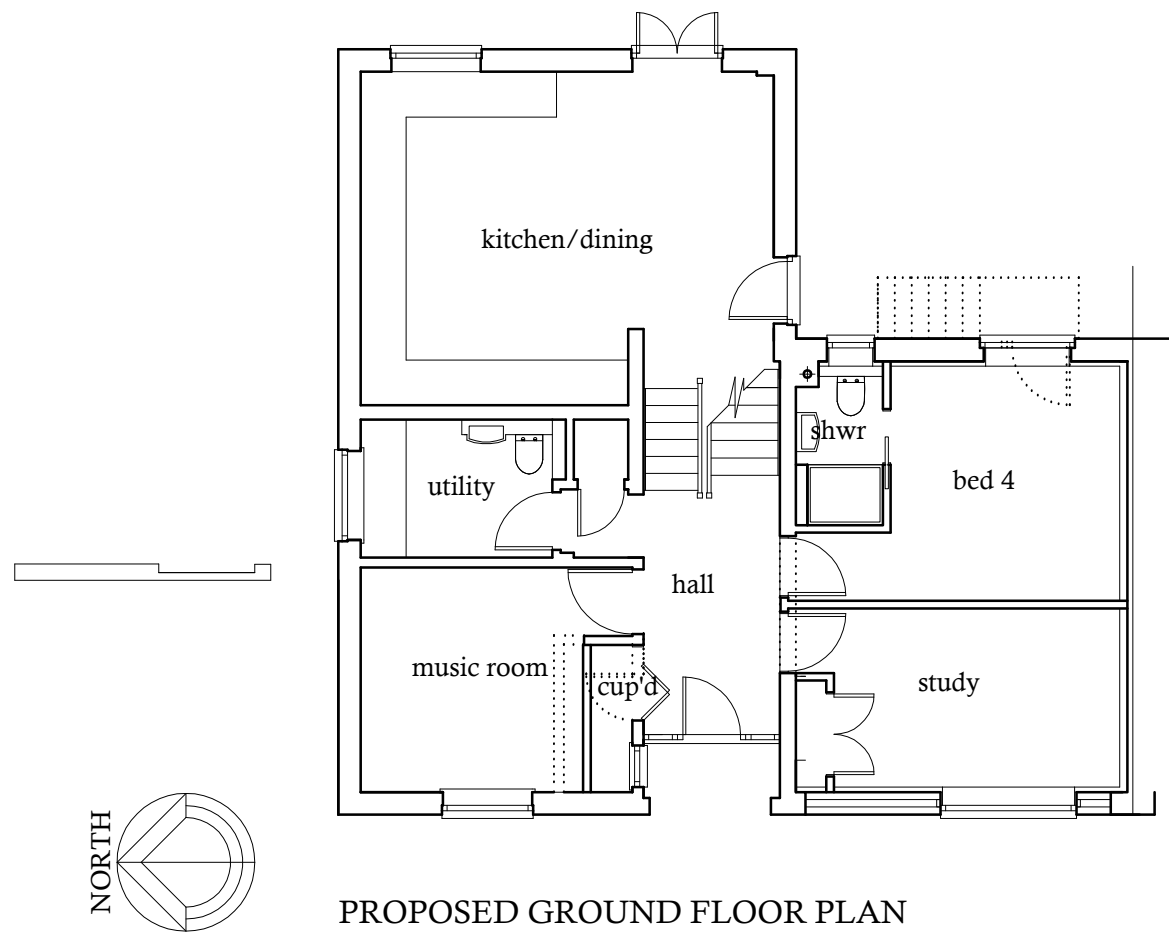


Proposal: PROPOSED GARAGE CONVERSION			
		Drawing Description. PROPOSED ELEVATION, FLOOR & ROOF PLAN	
		Location. 26 Estcots Drive East Grinstead RH19 3DA	
Tel: 07917858987 Email: stevebulldesign@gmail.com		For: Beth Hart	Date : July 2025
Scale : 1:100		Drawing No: 2025-38-02	rev. .