
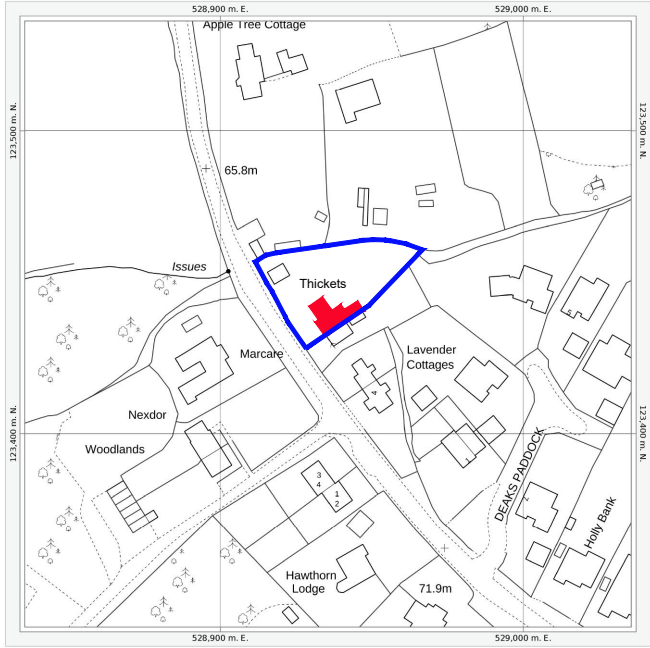


REVISION DATE DESCRIPTION

/ 27.10.25 PLANNING

PLANNING

A SITE LOCATION PLAN
SCALE 1:1250@A1 / 1:2500@A3

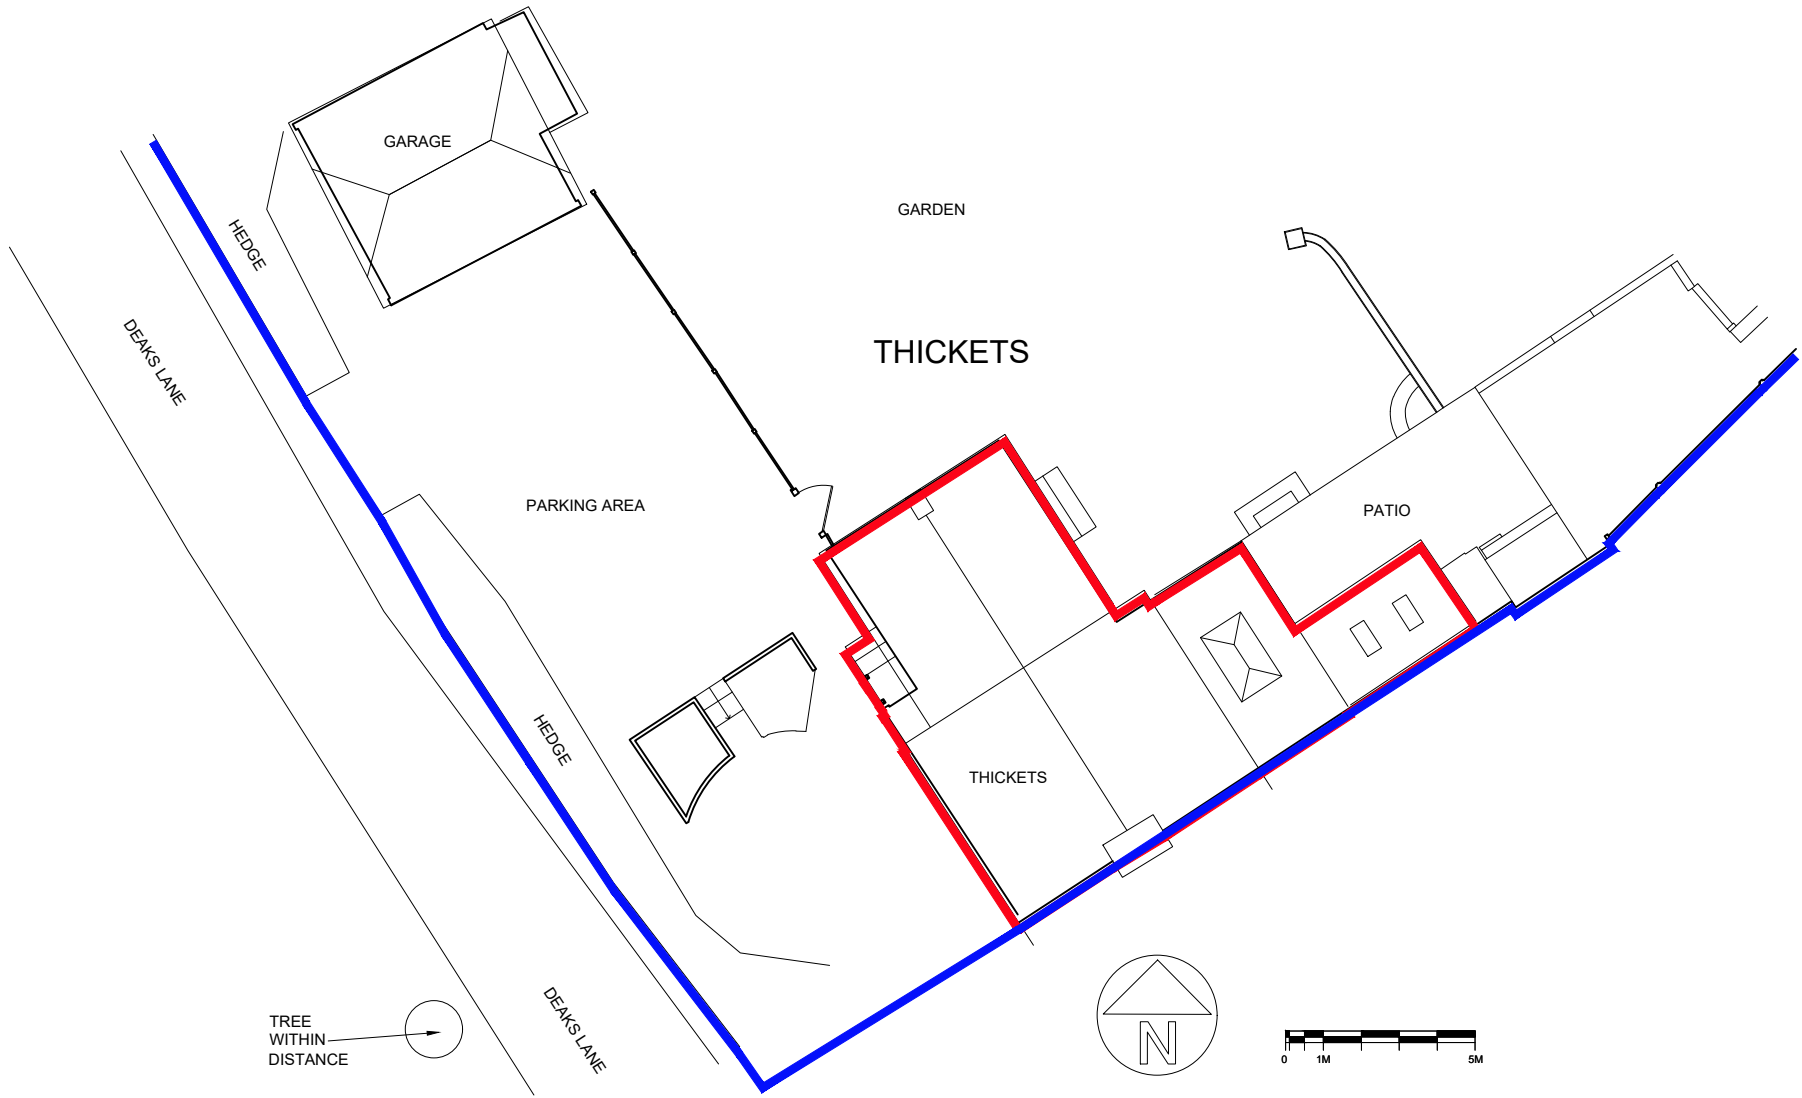

CANTOR  MASTERS
INTERIOR DESIGN

Third Floor
89 Borough High Street
London SE1 1NL
Tel: +44(0)20 4619 0984
e: info@cantormasters.com
www.cantormasters.com

CLIENT
MARK HARROWELL
CAMILLA PHELPS

PROJECT
THICKETS
DEAKS LANE, ANSTY, HAYWARDS
HEATH, SUSSEX RH17 5AS

TITLE
SITE LOCATION
PLAN

JOB No SCALE DATE
34625 AS SHOWN 03.09.25

DRAWING No REVISION
OS.01 / A1 SHEET

© Copyright is reserved by CantorMasters Ltd.
This drawing is the property of CantorMasters Ltd and is issued on condition that it is not copied in any manner or issued to third parties without the written consent from CantorMasters Ltd. CantorMasters Ltd does not warrant the accuracy of the measurements or other information contained on the drawing and all parties using this drawing and the information contained within must check and verify and satisfy themselves as to the accuracy or otherwise of such measurements or other information.
Do not scale from this drawing. All figured measurements are indicated as a general guide only. All discrepancies or omissions must be reported to CantorMasters Ltd for their comments or approval prior to commencing work.
This drawing to be read in conjunction with all other consultants information and any anomalies reported to CantorMasters Ltd prior to commencement on site.
This drawing is subject to approval by statutory authorities and as such is subject to revision as required.

B SITE PLAN
SCALE 1:100@A1 / 1:200@A3