

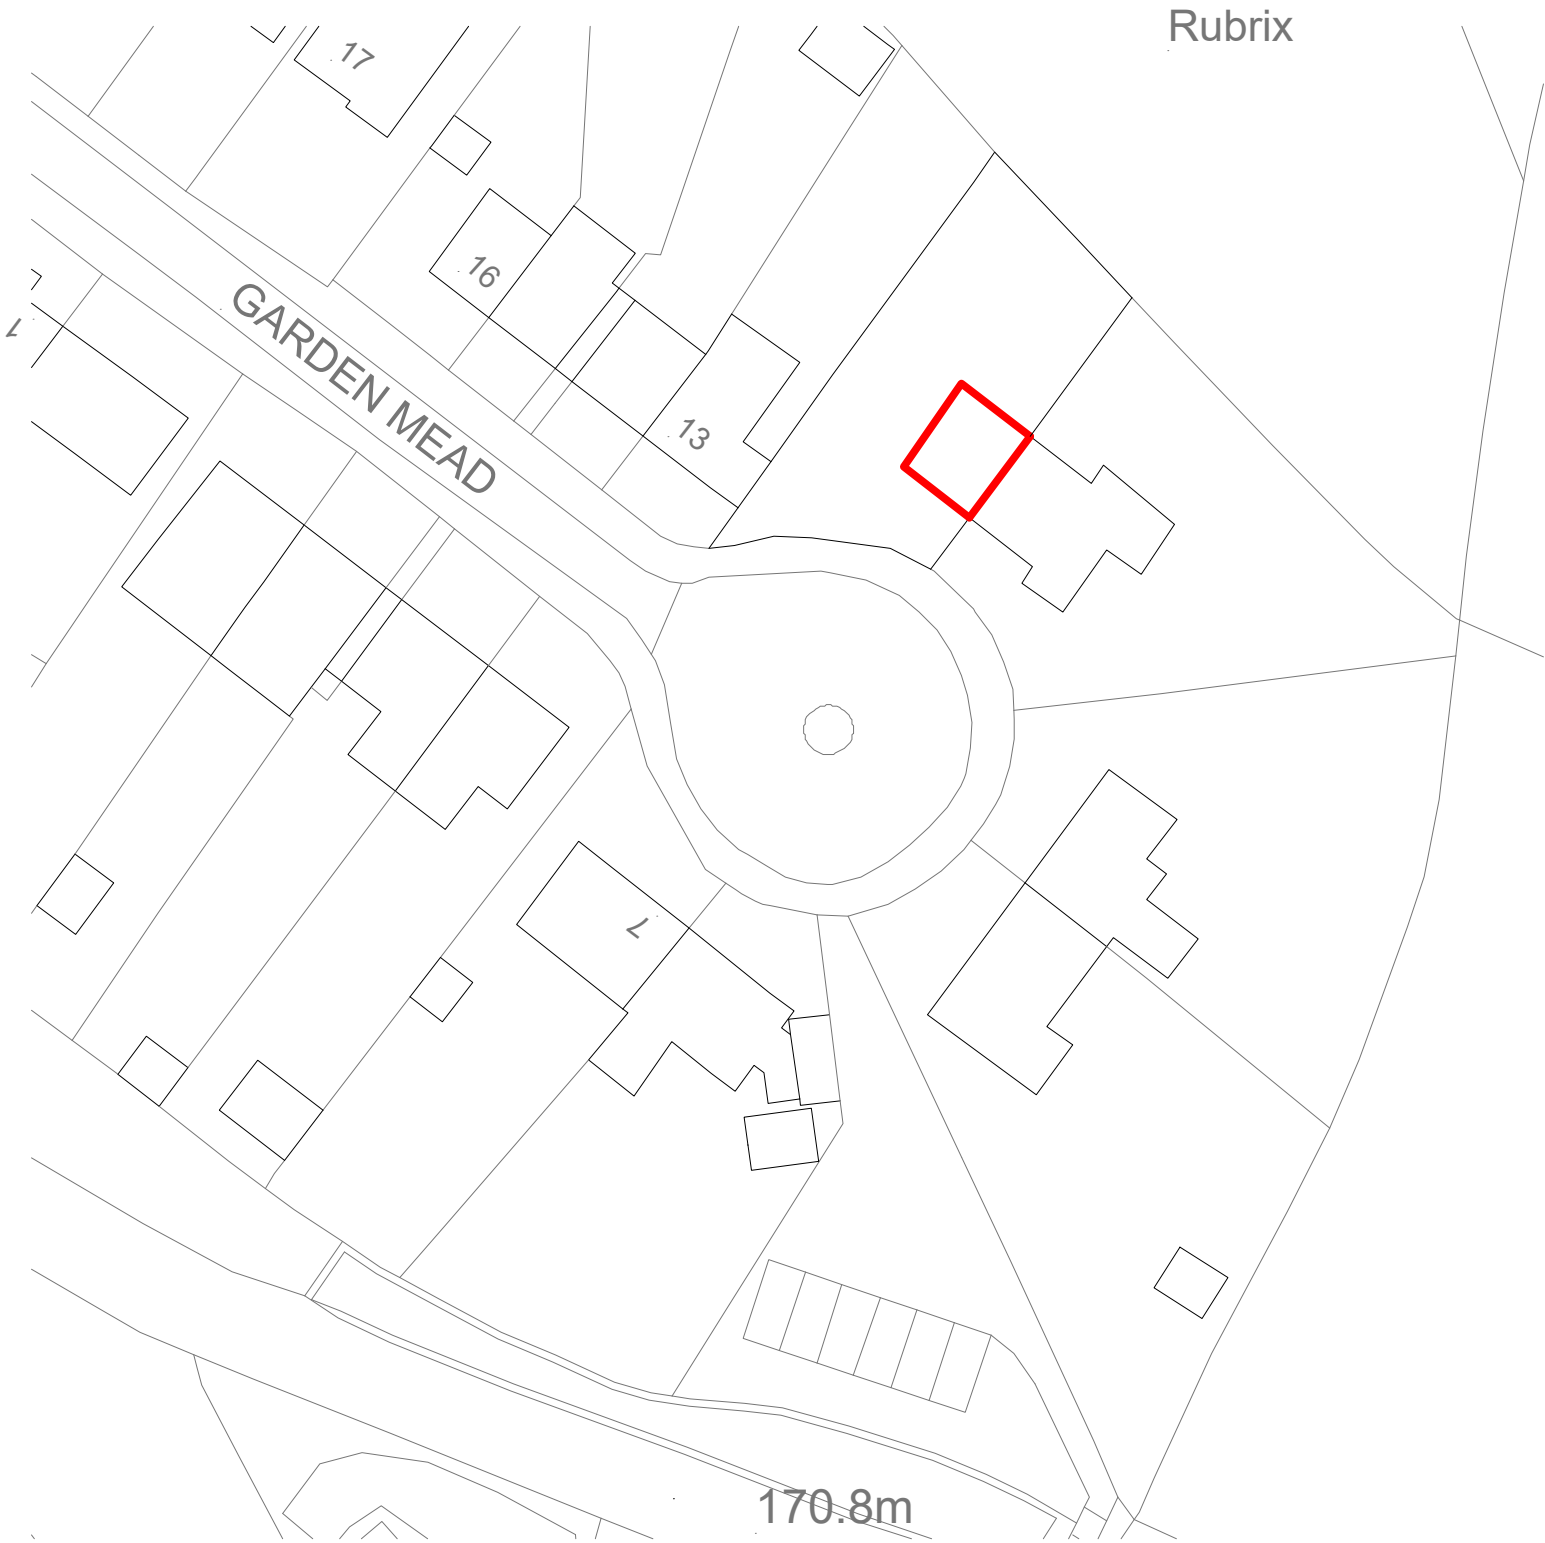


- DRAWING ISSUE NOTE:**
- For the purpose of submission to Local Authority for the approval of Planning Consent
 - This drawing is to be read in conjunction with all other relevant drawings & details in this package
 - Dimensions are in millimetres unless otherwise stated
 - Do not use for construction
 - Should any third party use these drawings for the purpose of construction, it shall be entirely at their own risk.

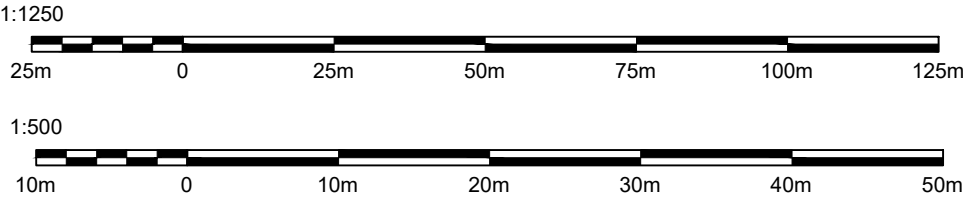

Site Plan - Scale 1:1250

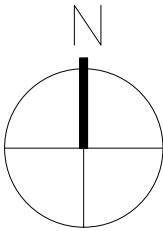

Block Plan - Scale 1:500



CHARTERED
SURVEYORS

GDS Chartered Surveyors
East Barn, Furnace Farm, Furnace Lane
Lamberhurst, Kent, TN3 8LE

T. 01892 538 700 E. mail@gdsLtd.co.uk
www.gdsLtd.co.uk

Project	12 Garden Mead	
Drawing	Site Location Plan	
Revisions		
Client	United Infrastructure	
Scale	1:1250 & 1:500 @ A3	
Date	Oct 25	Drawn By PW
		Checked By CM
Issue:	PLANNING	
Drawing No.	2344D- 101	Revision