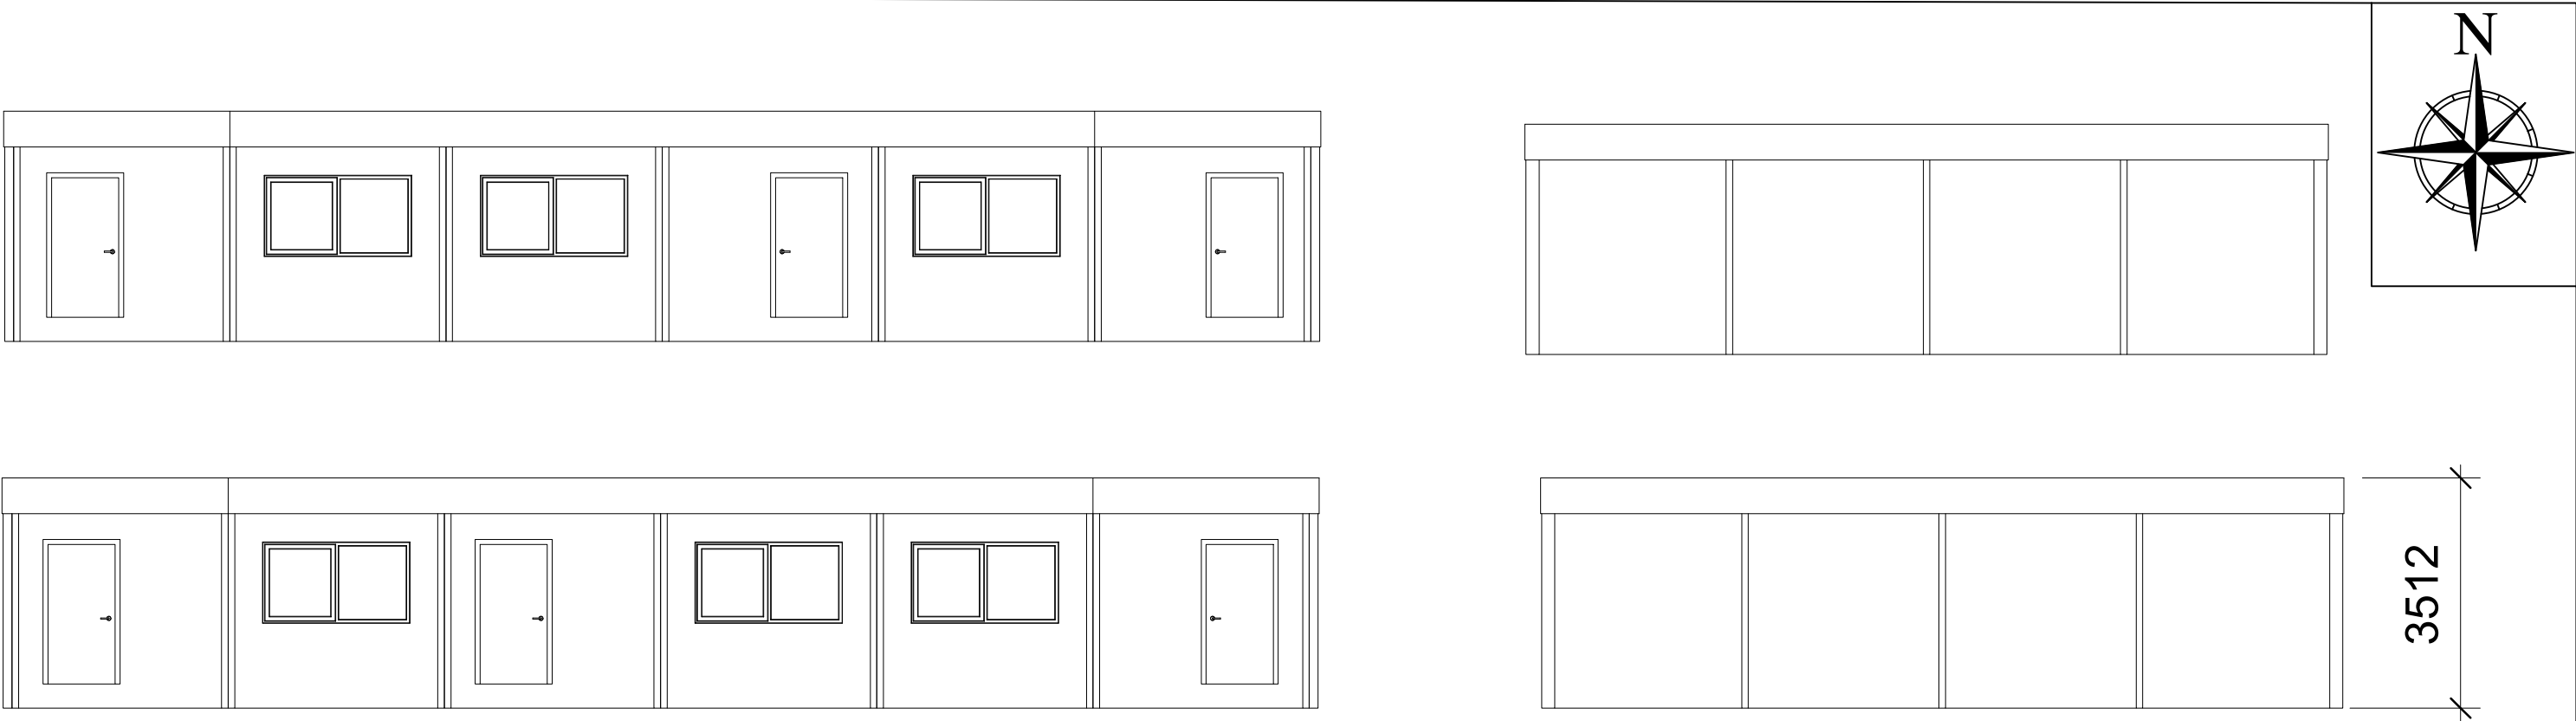


Portakabin	REV:
Michelmersh Brick Holdings Elevation and floor plan proposed	
Date: 12.08.2025	
Scale : 1:100@ A3	
Dwg No: 03KT	