




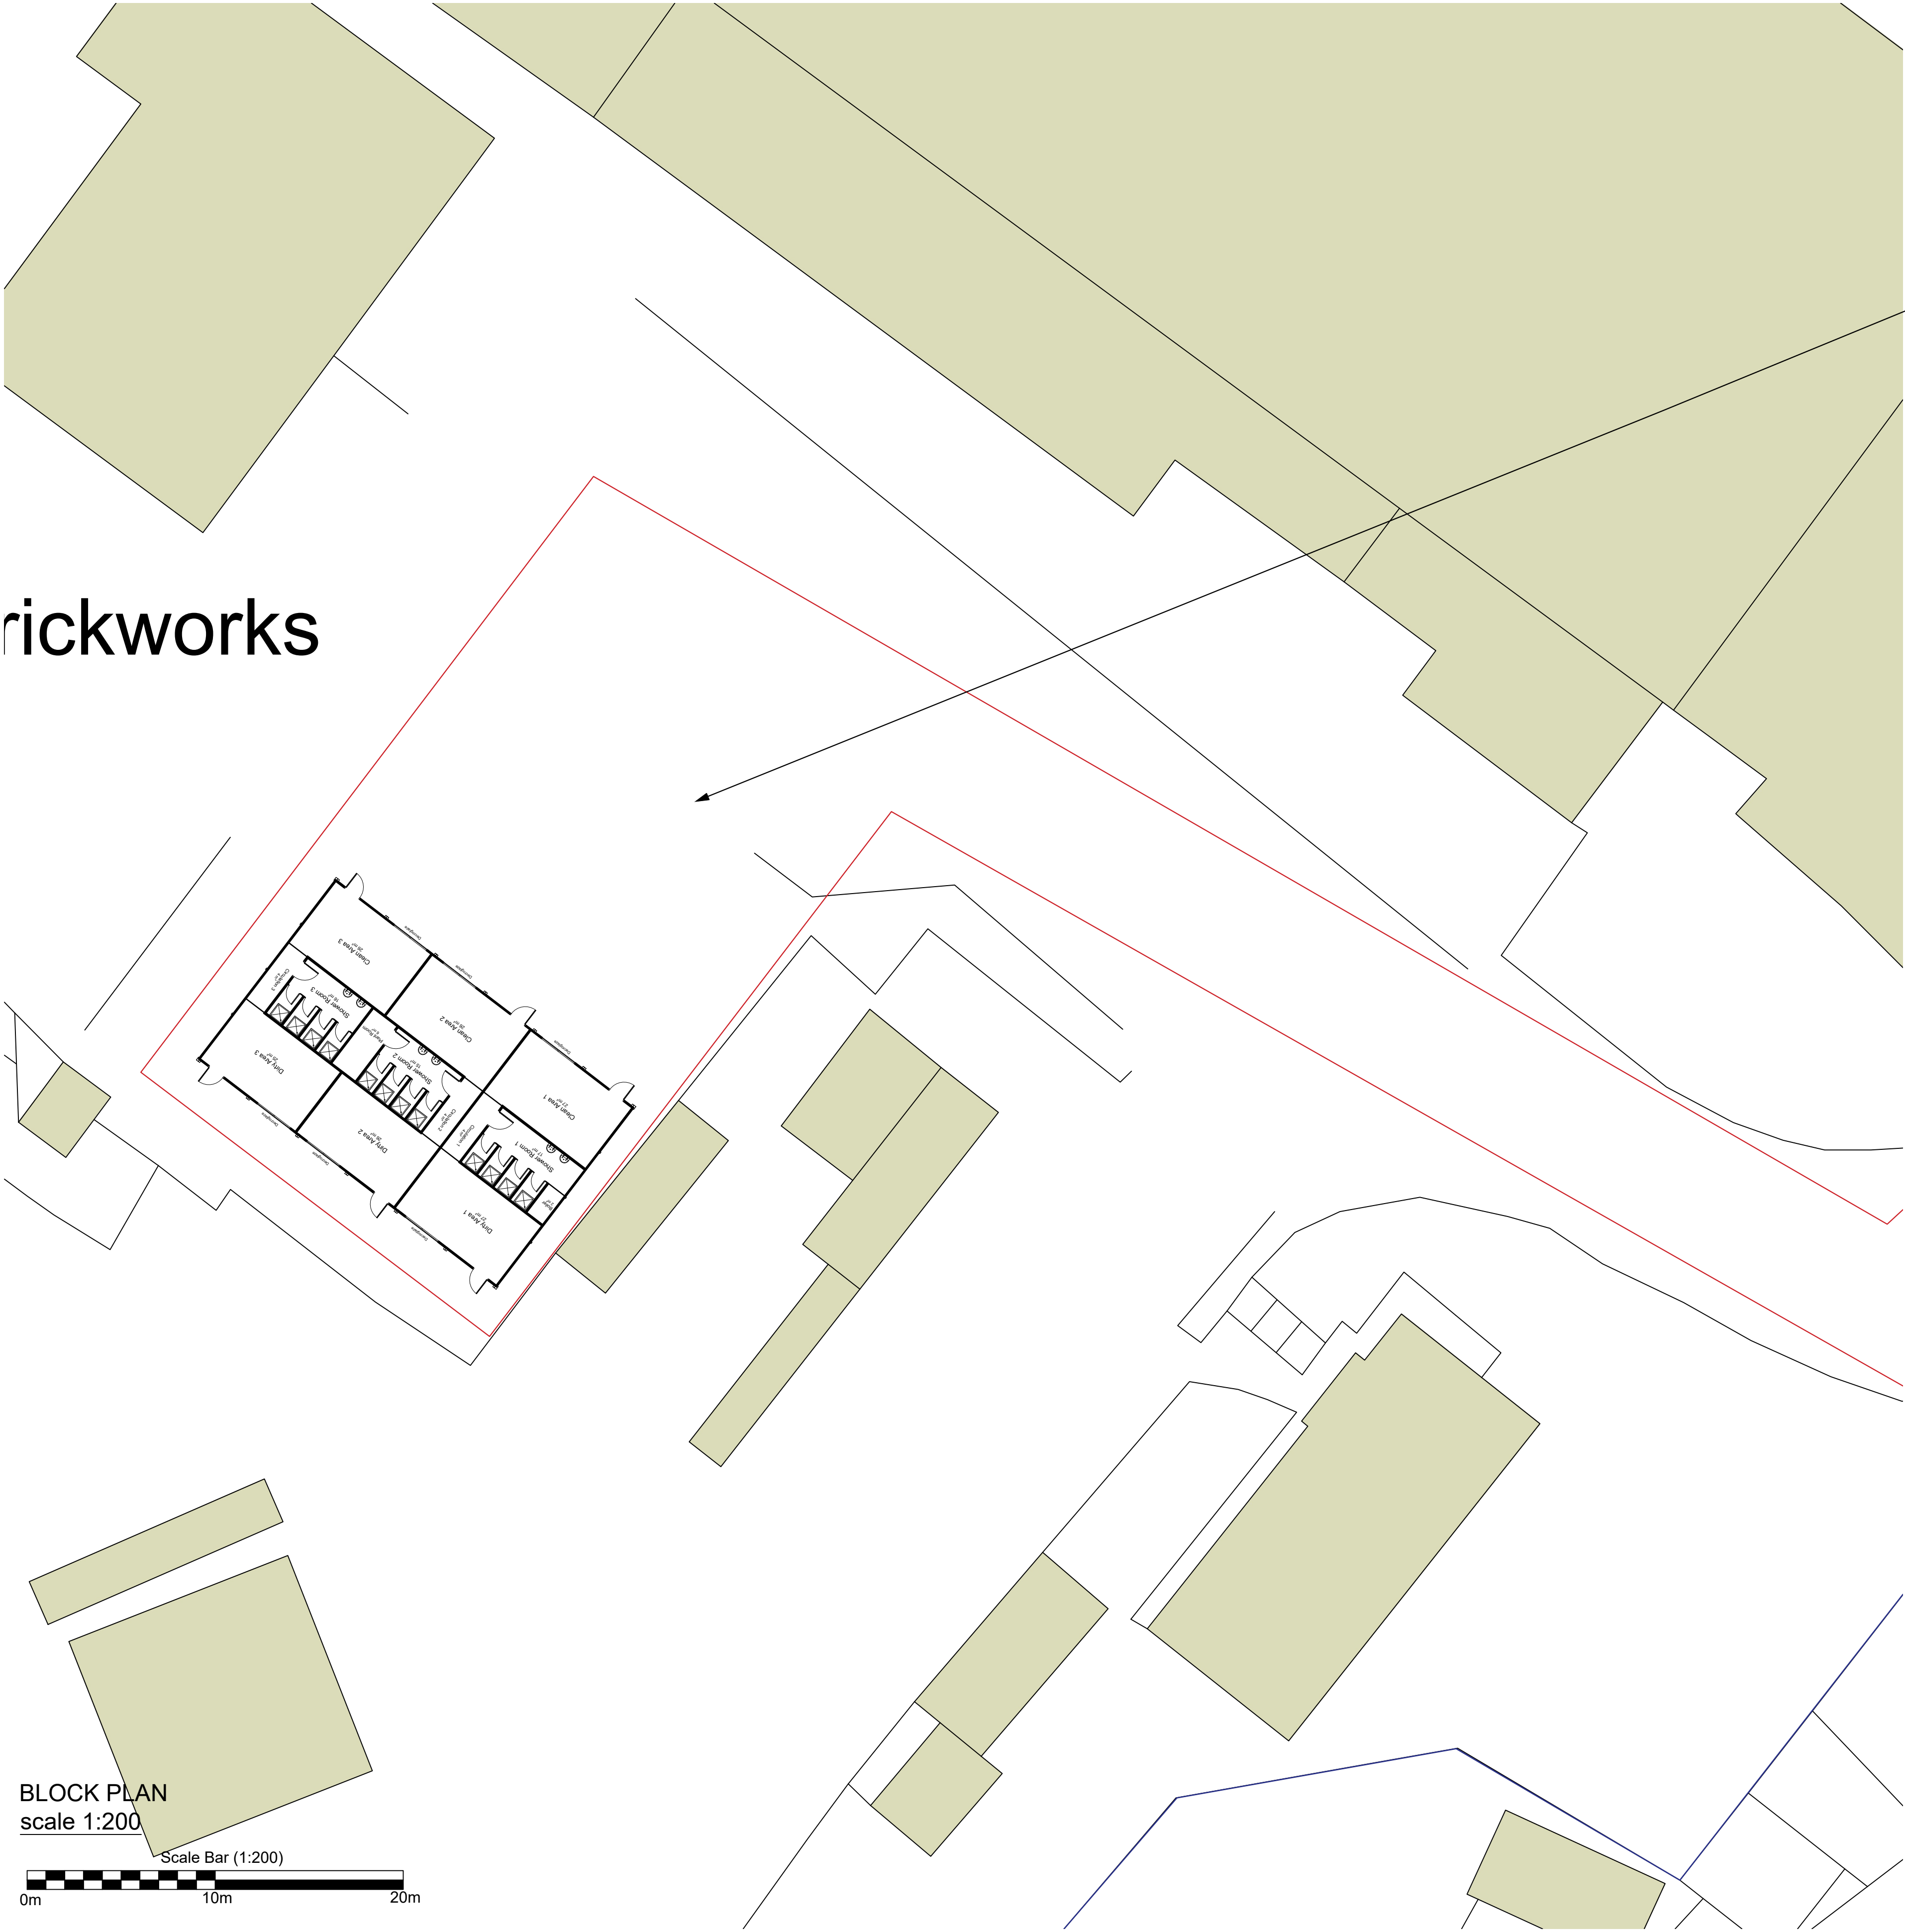

rickworks

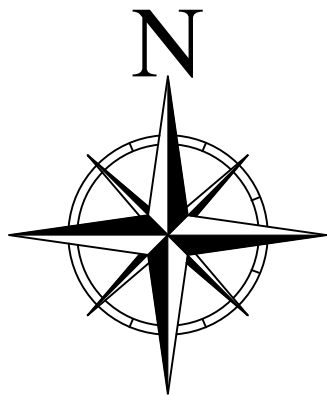

Proposed location of
single storey
Portakabin Building.

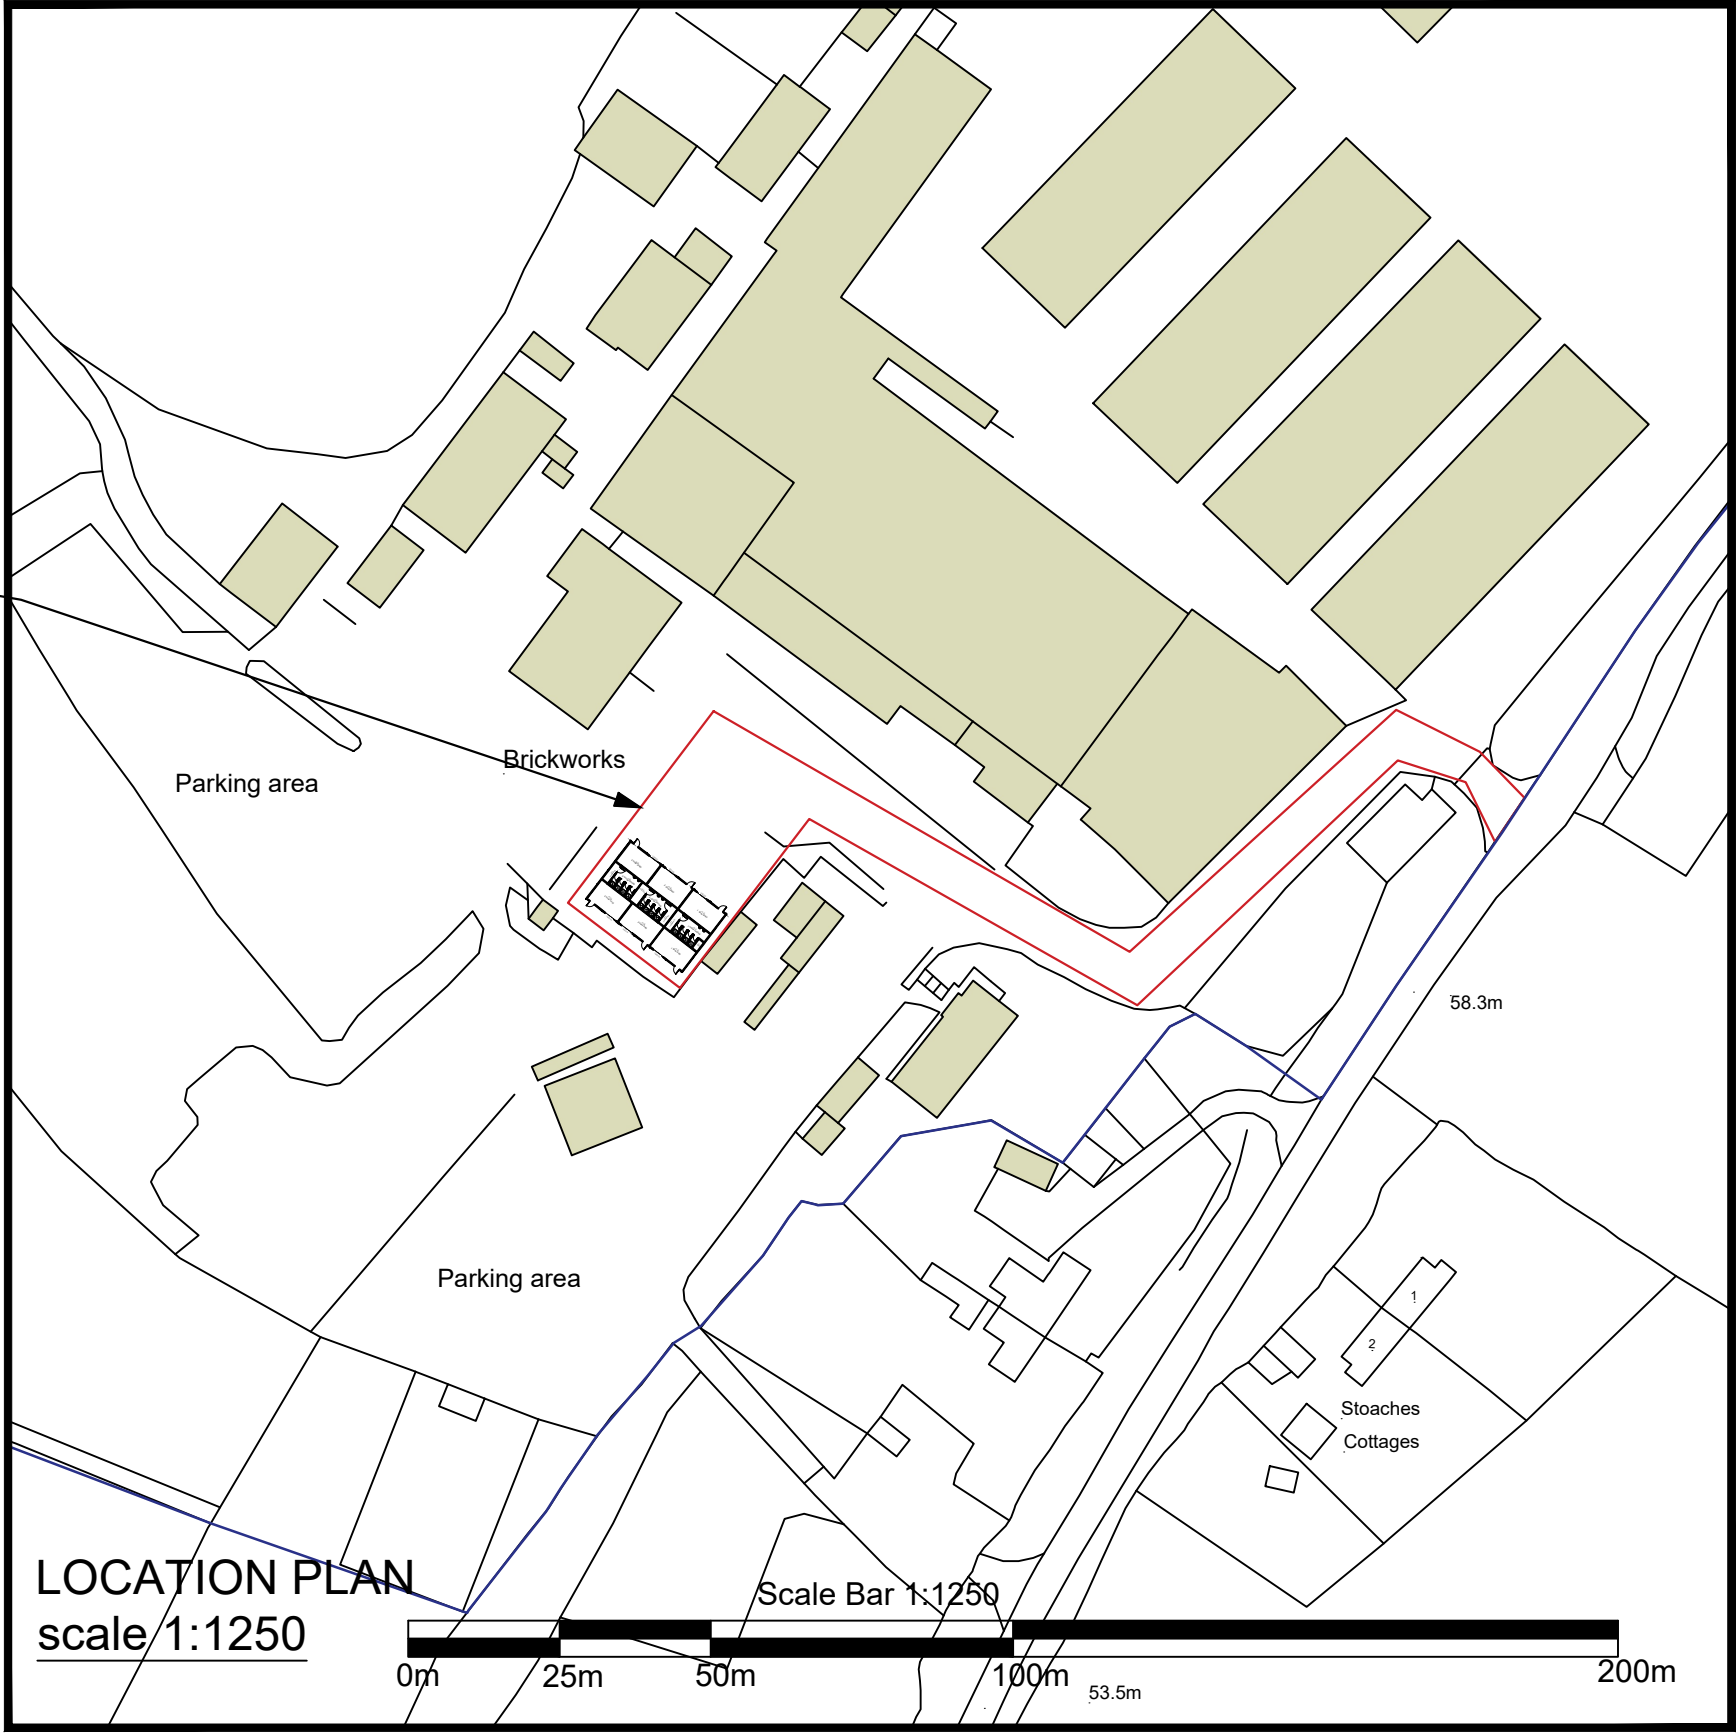

© Crown Copyright 2020 OS Licence no.100041041
Reproduction in whole or in part is prohibited
without the prior permission of Ordnance Survey.



Title
**Proposed Site Location
and Block Plan**

**Michelmersh Brick Holding
RH17 7HH**

Date
Date: 16.08.2025
Scale : 1:200 & 1:1250 @ A1
Drawing Number Rev.
02KT 2

NOTES:
- Site plan is based on existing Ordnance Survey information
- Responsibility is not accepted for errors made by others in
scaling from this drawing. Contractors must check all
dimensions on site. Discrepancies must be reported to the
drawing owner before proceeding.

Portakabin Limited 2000
This drawing is the property of Portakabin Limited,
it must not be copied or reproduced or divulged
to anyone without written permission.