




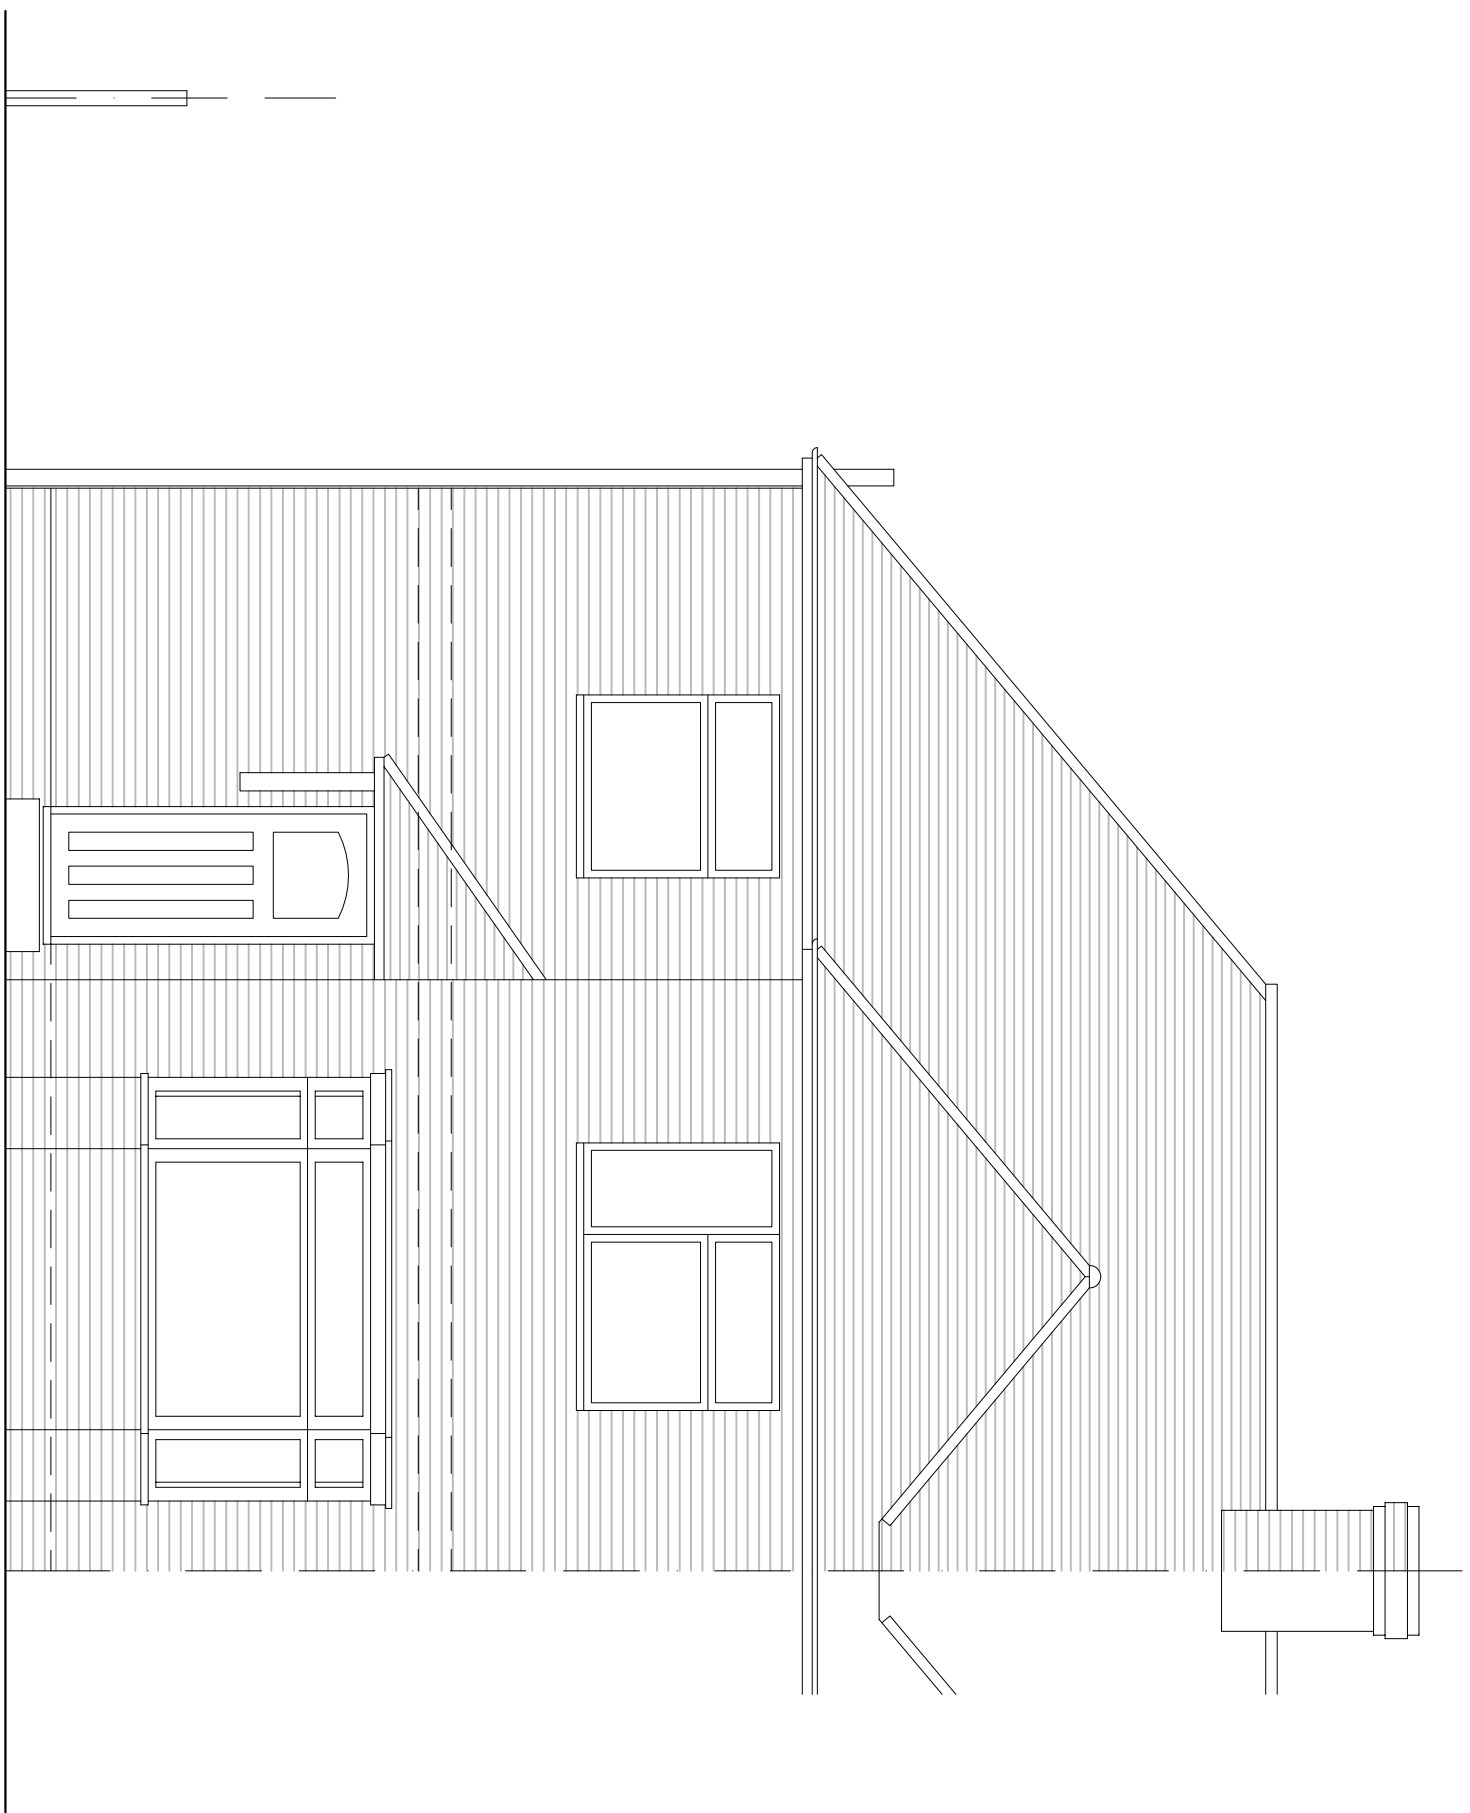


Front Elevation

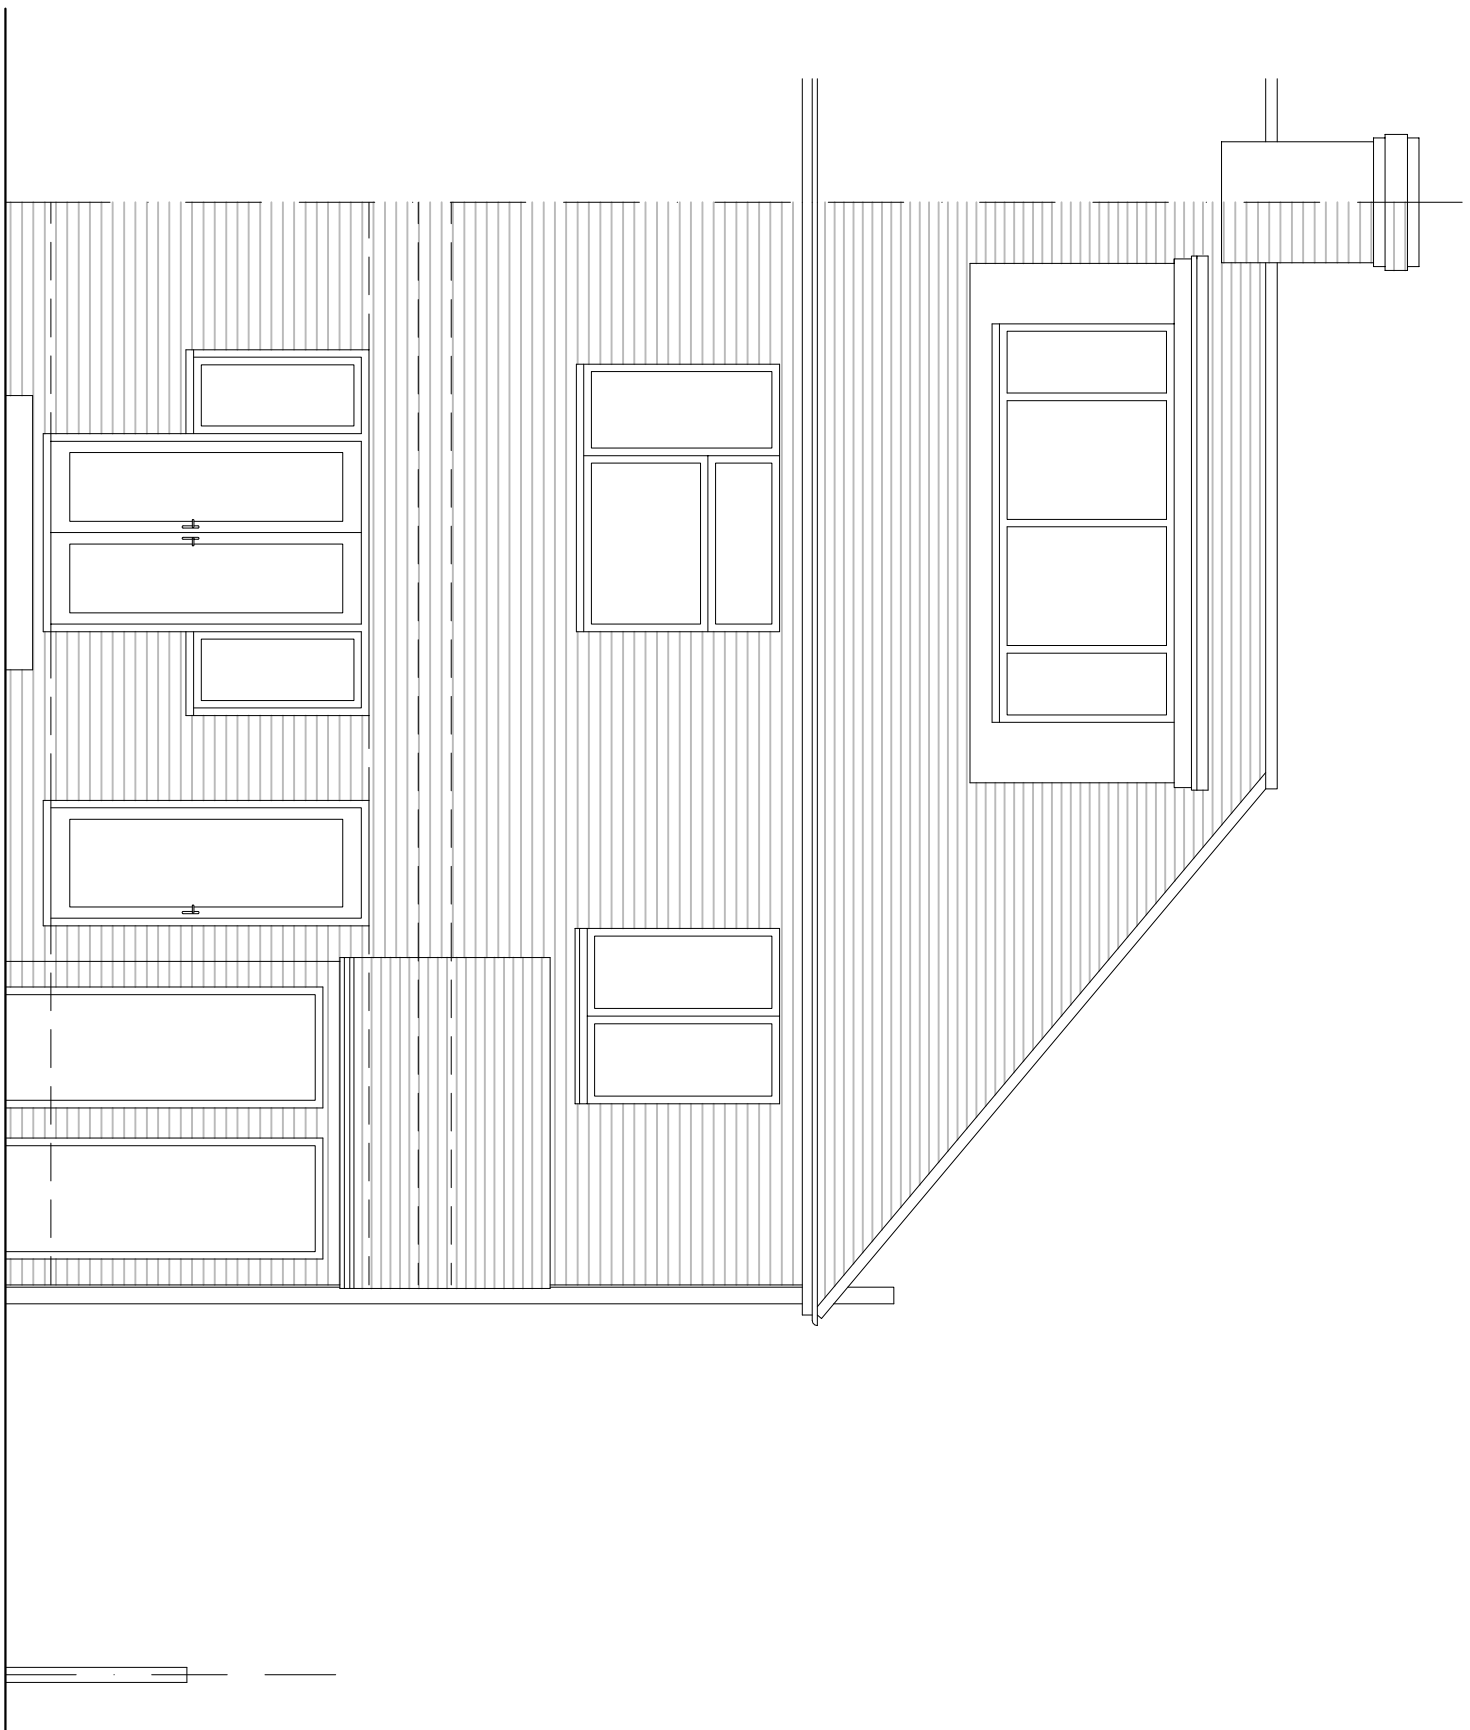

Rear Elevation

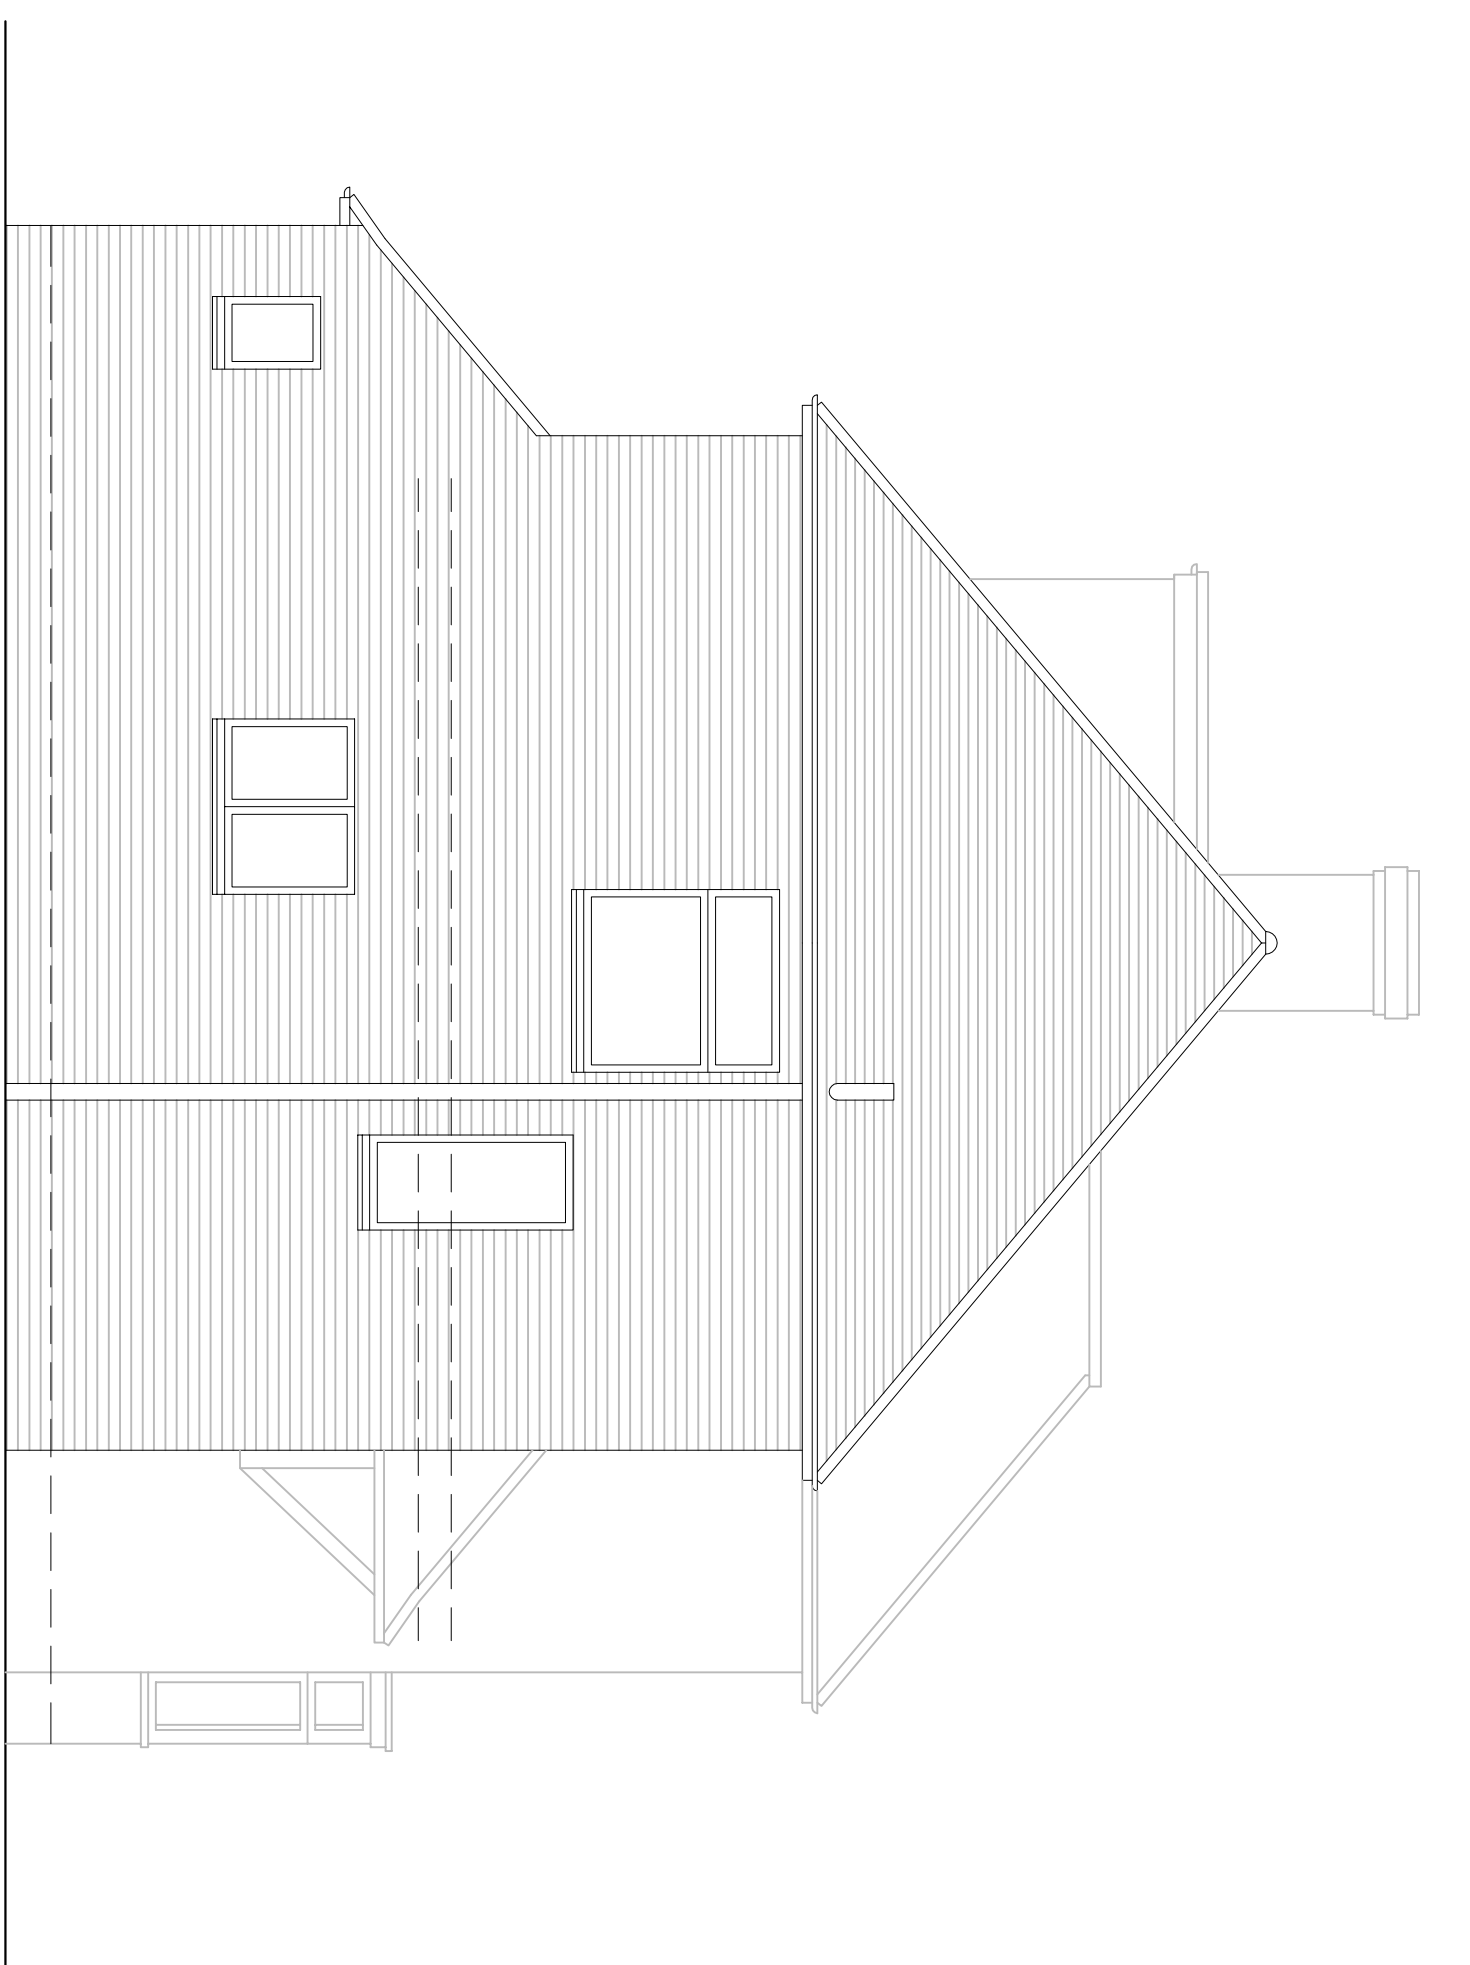


Side Elevation

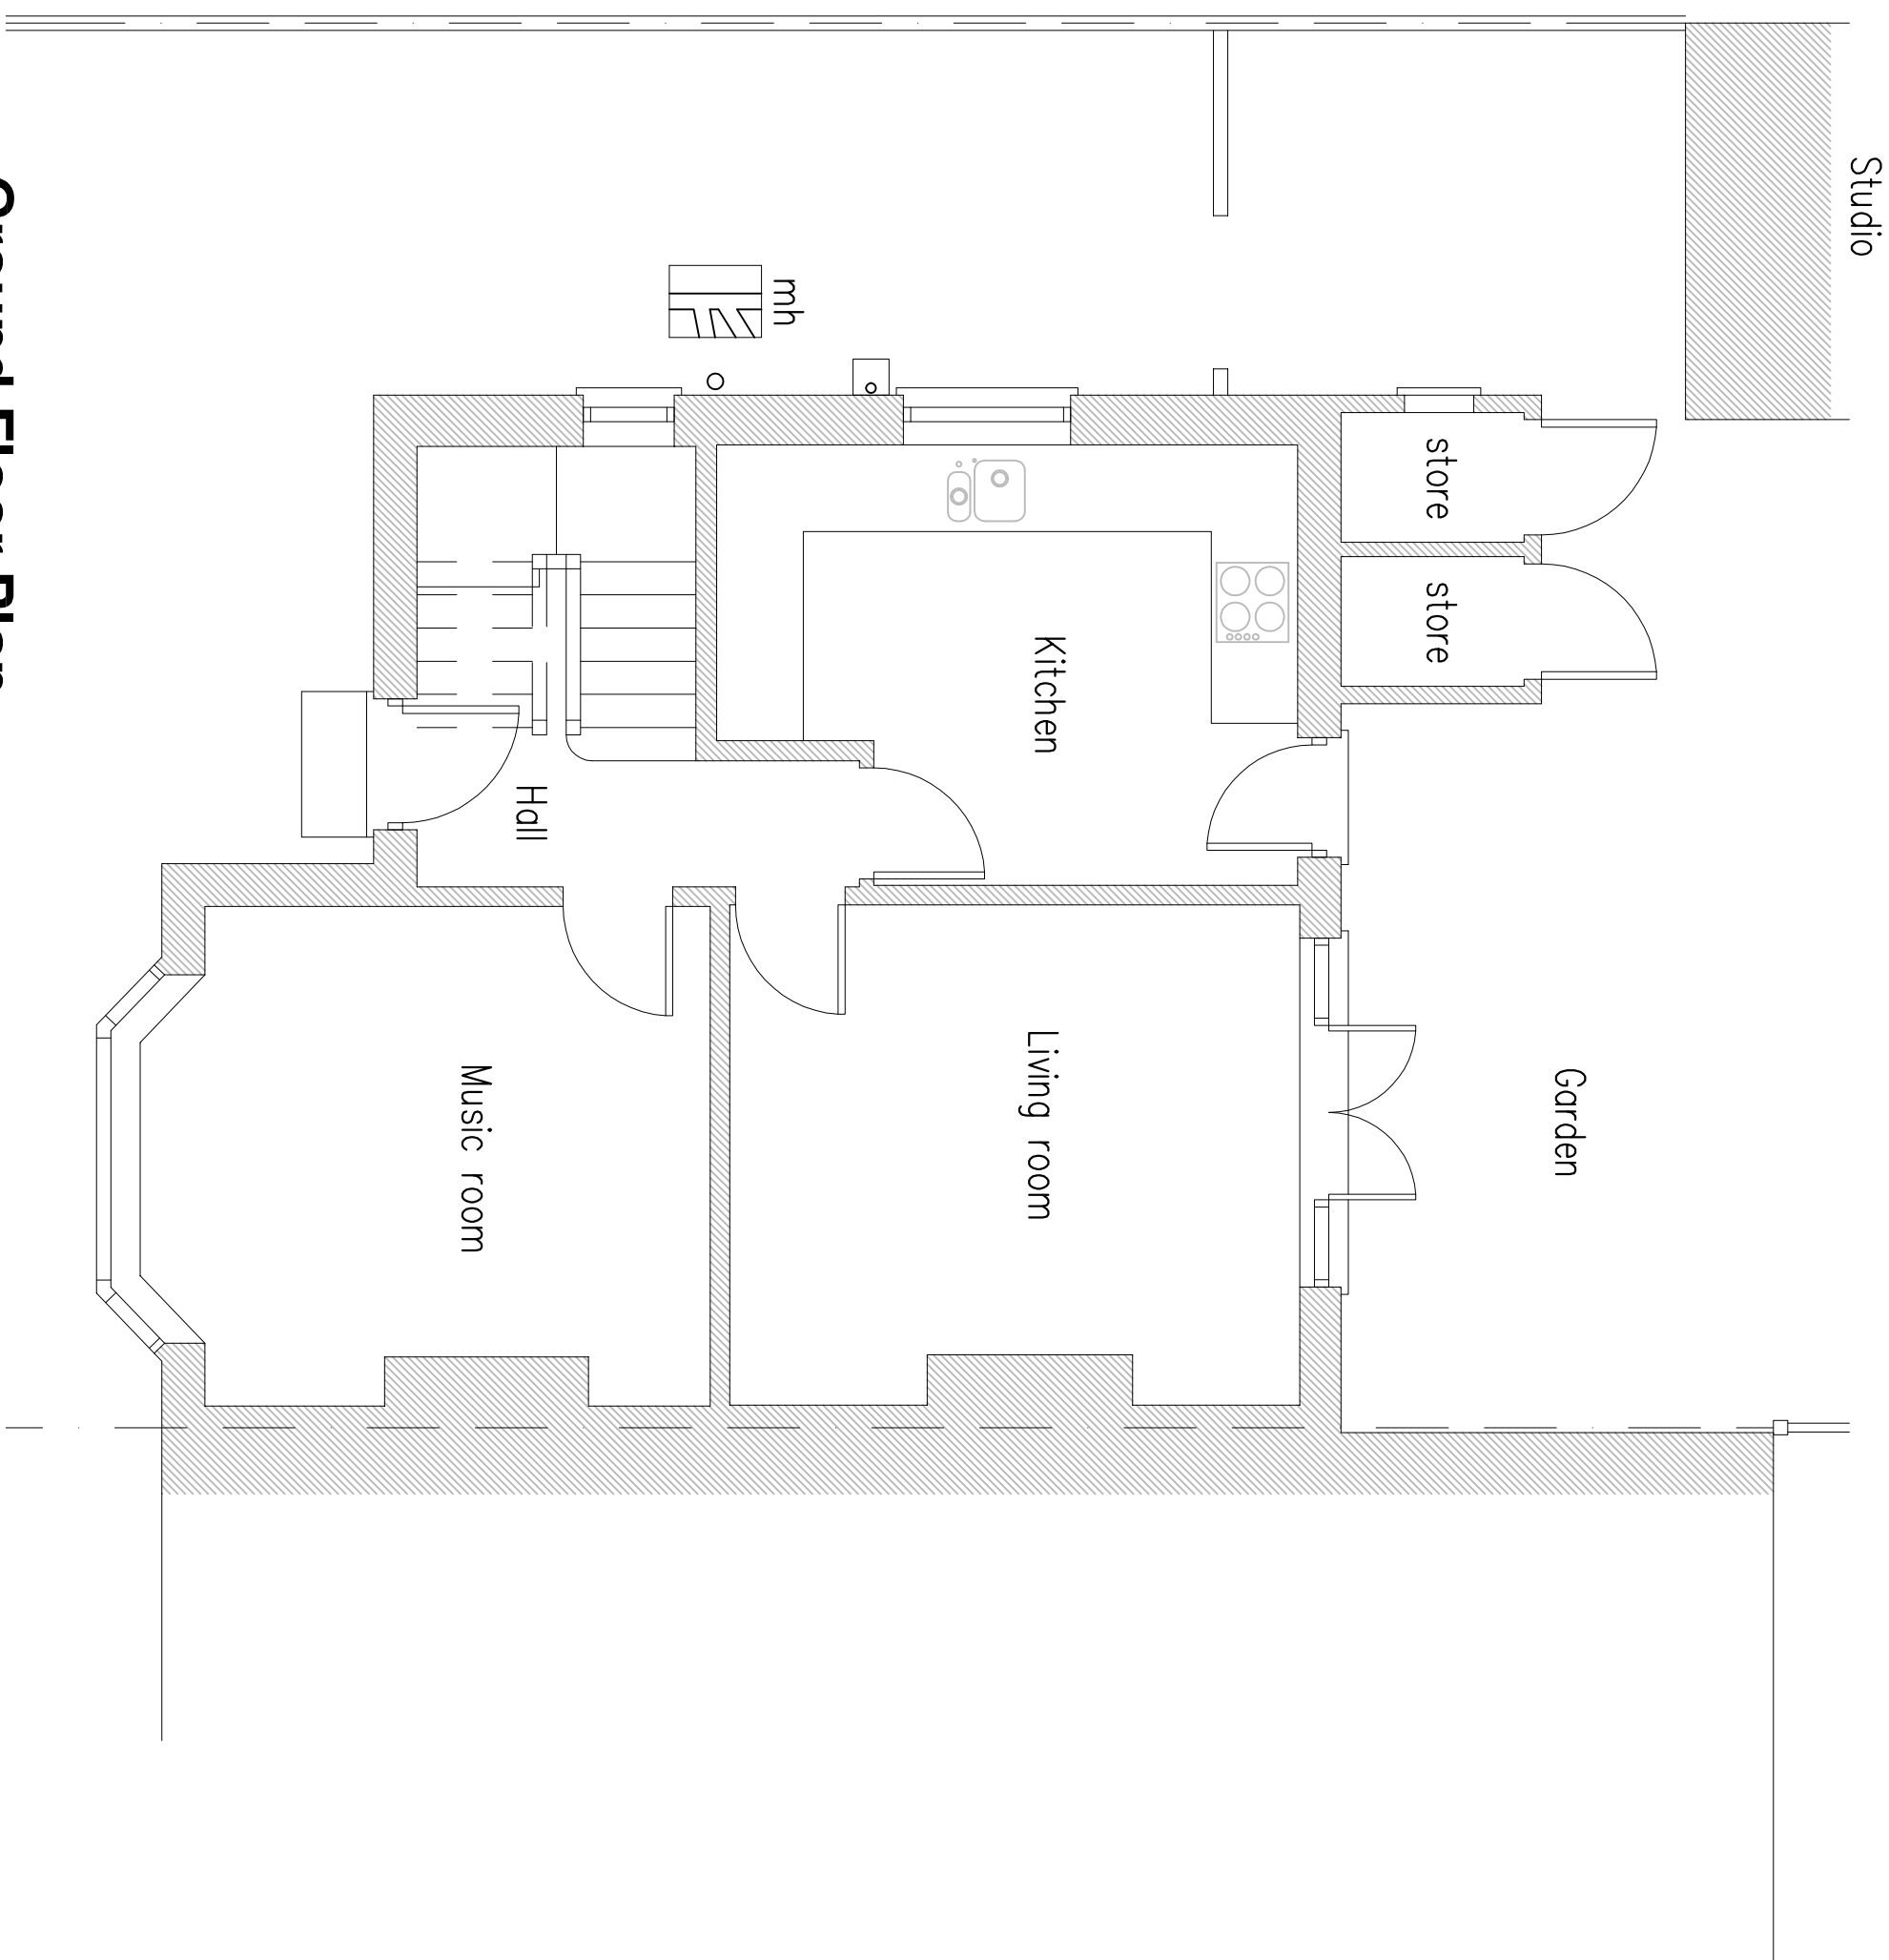

Ground Floor Plan

Gross internal area of ground floor = 45.8m.sq

Total G.I.A = 91.6m.sq (not including studio or storage)

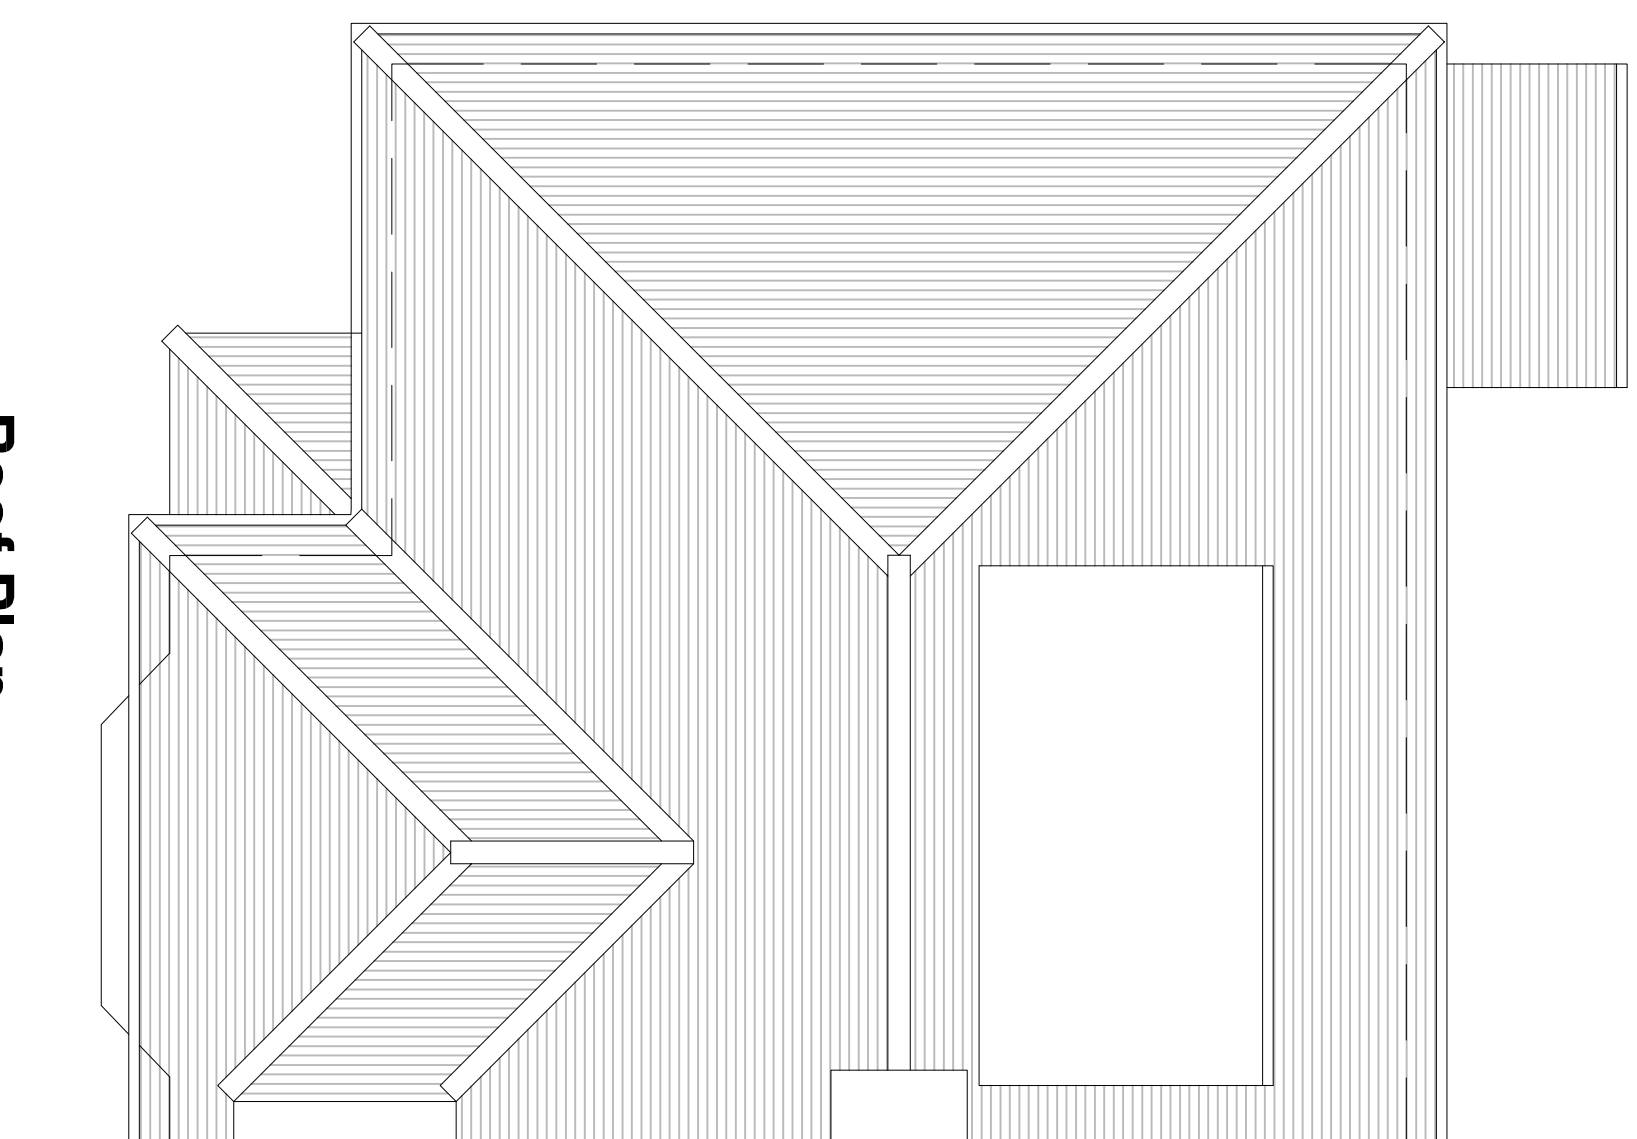

Roof Plan

PROJECT: 65 Cuckfield Road, Hursley, B66 9RR

DRAWING TITLE: Existing Ground Floor Plan and Elevations

CLIENT: Mr and Mrs Wynnell

DATE: 17.07.25

DRAWN: [Signature]

SCALE: 1:50 @ A1

PROJECT: JPB Planning & Building Consultants Ltd.
 9 Sea Spray Avenue
 Shoreham-by-Sea
 West Sussex BN43 5PR
 t: 01273 467297 mob: 07971 375729
 e: rca@jpb.co.uk web: www.jpb.co.uk