




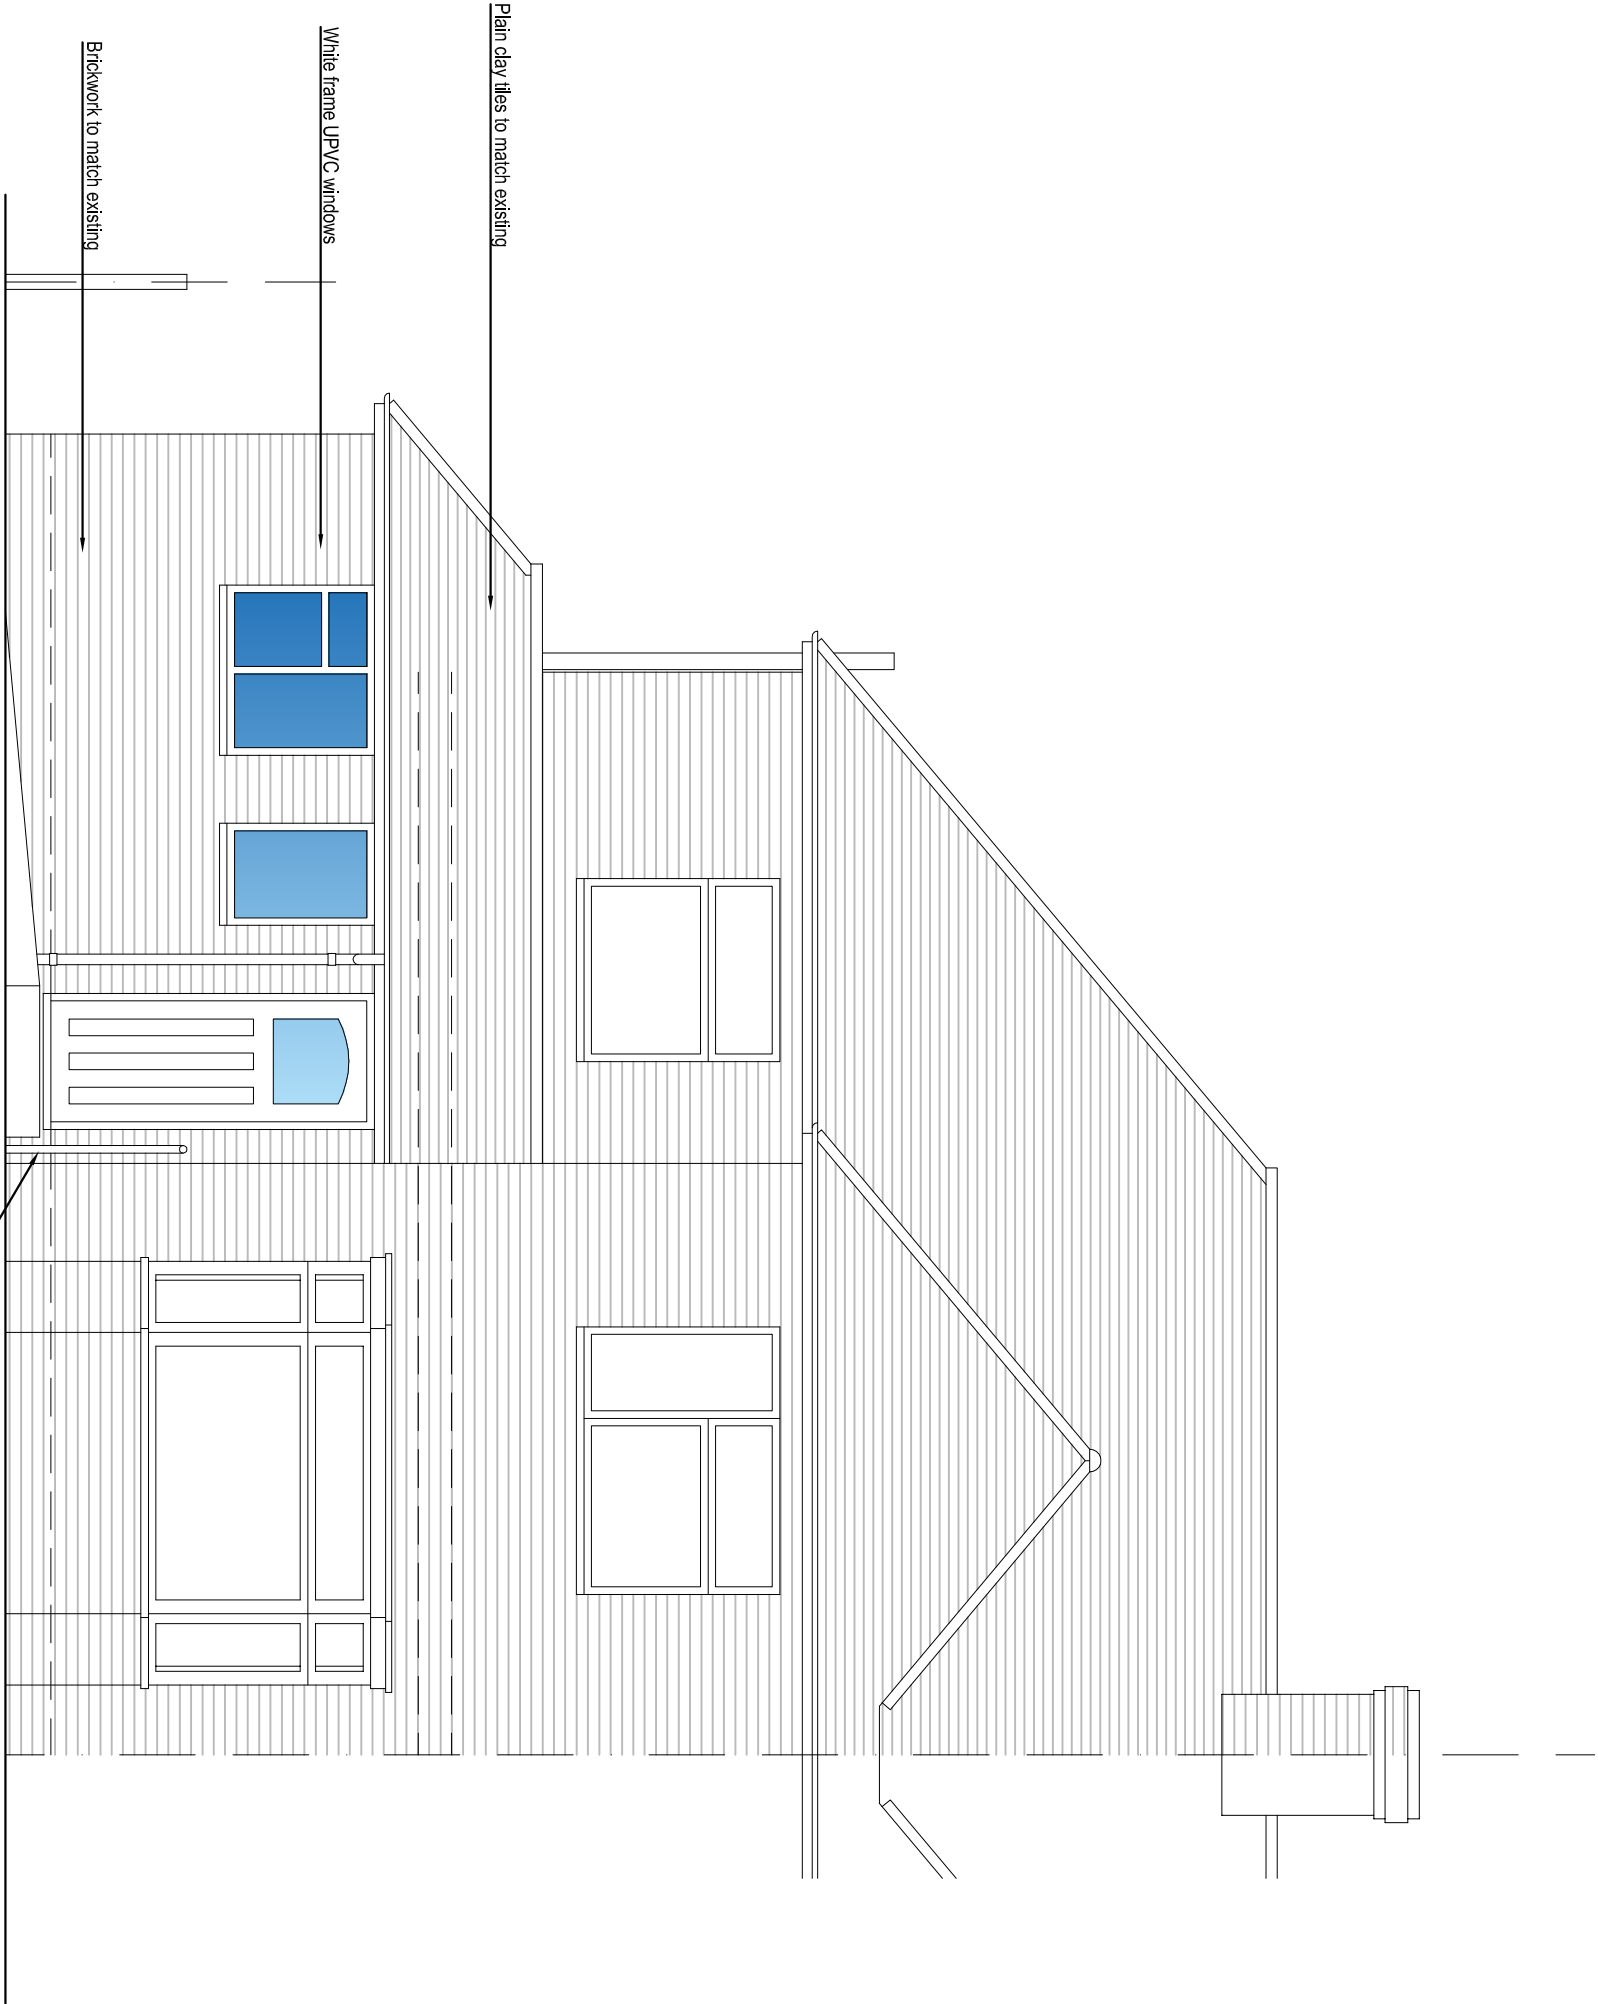


Front Elevation

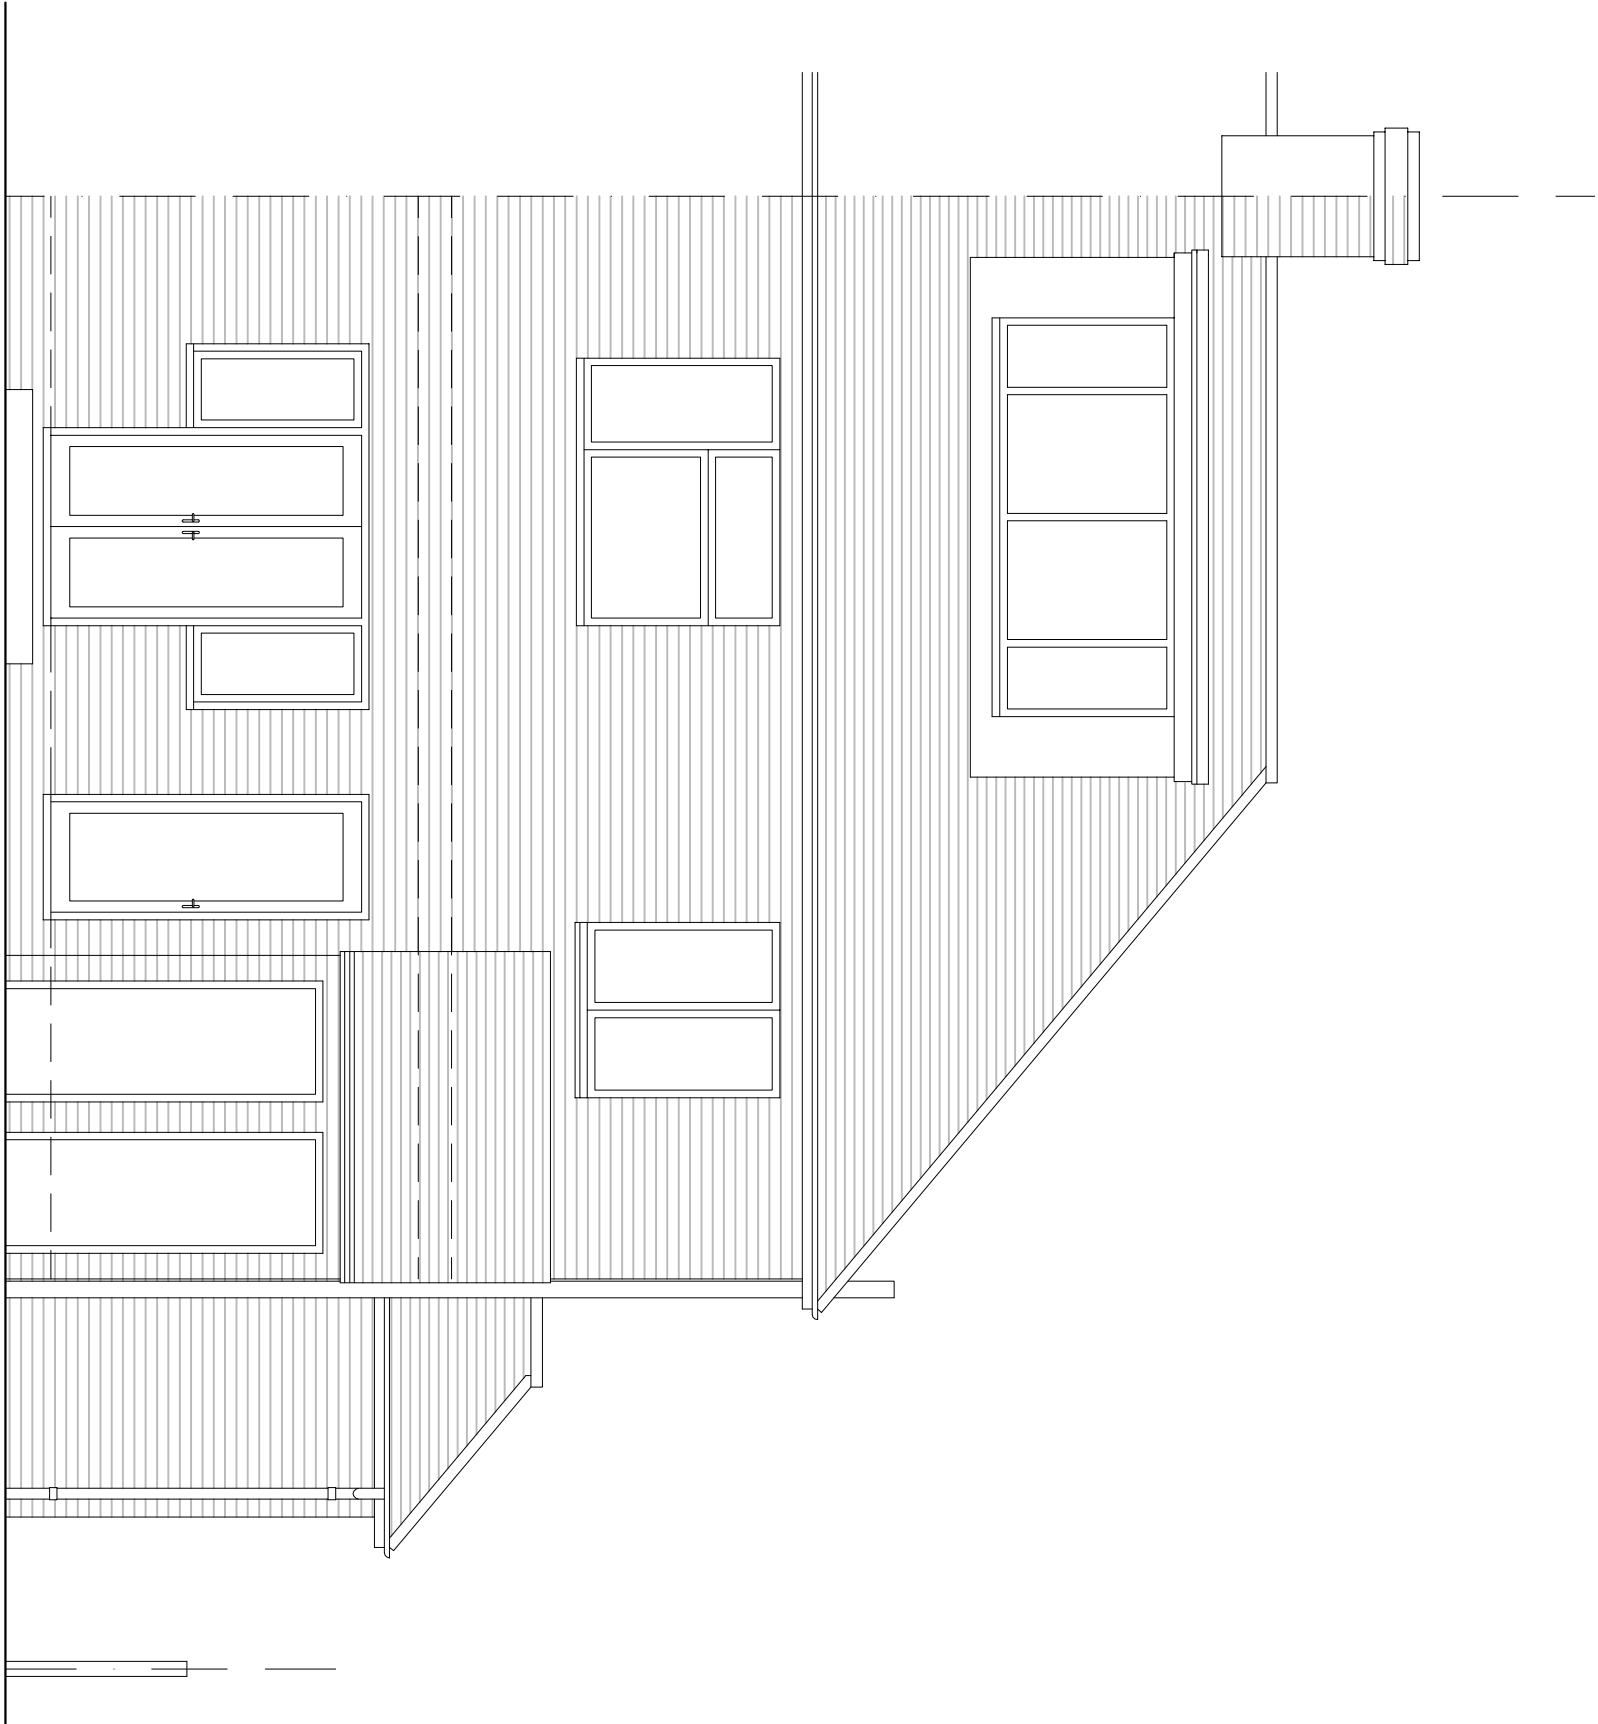


Rear Elevation

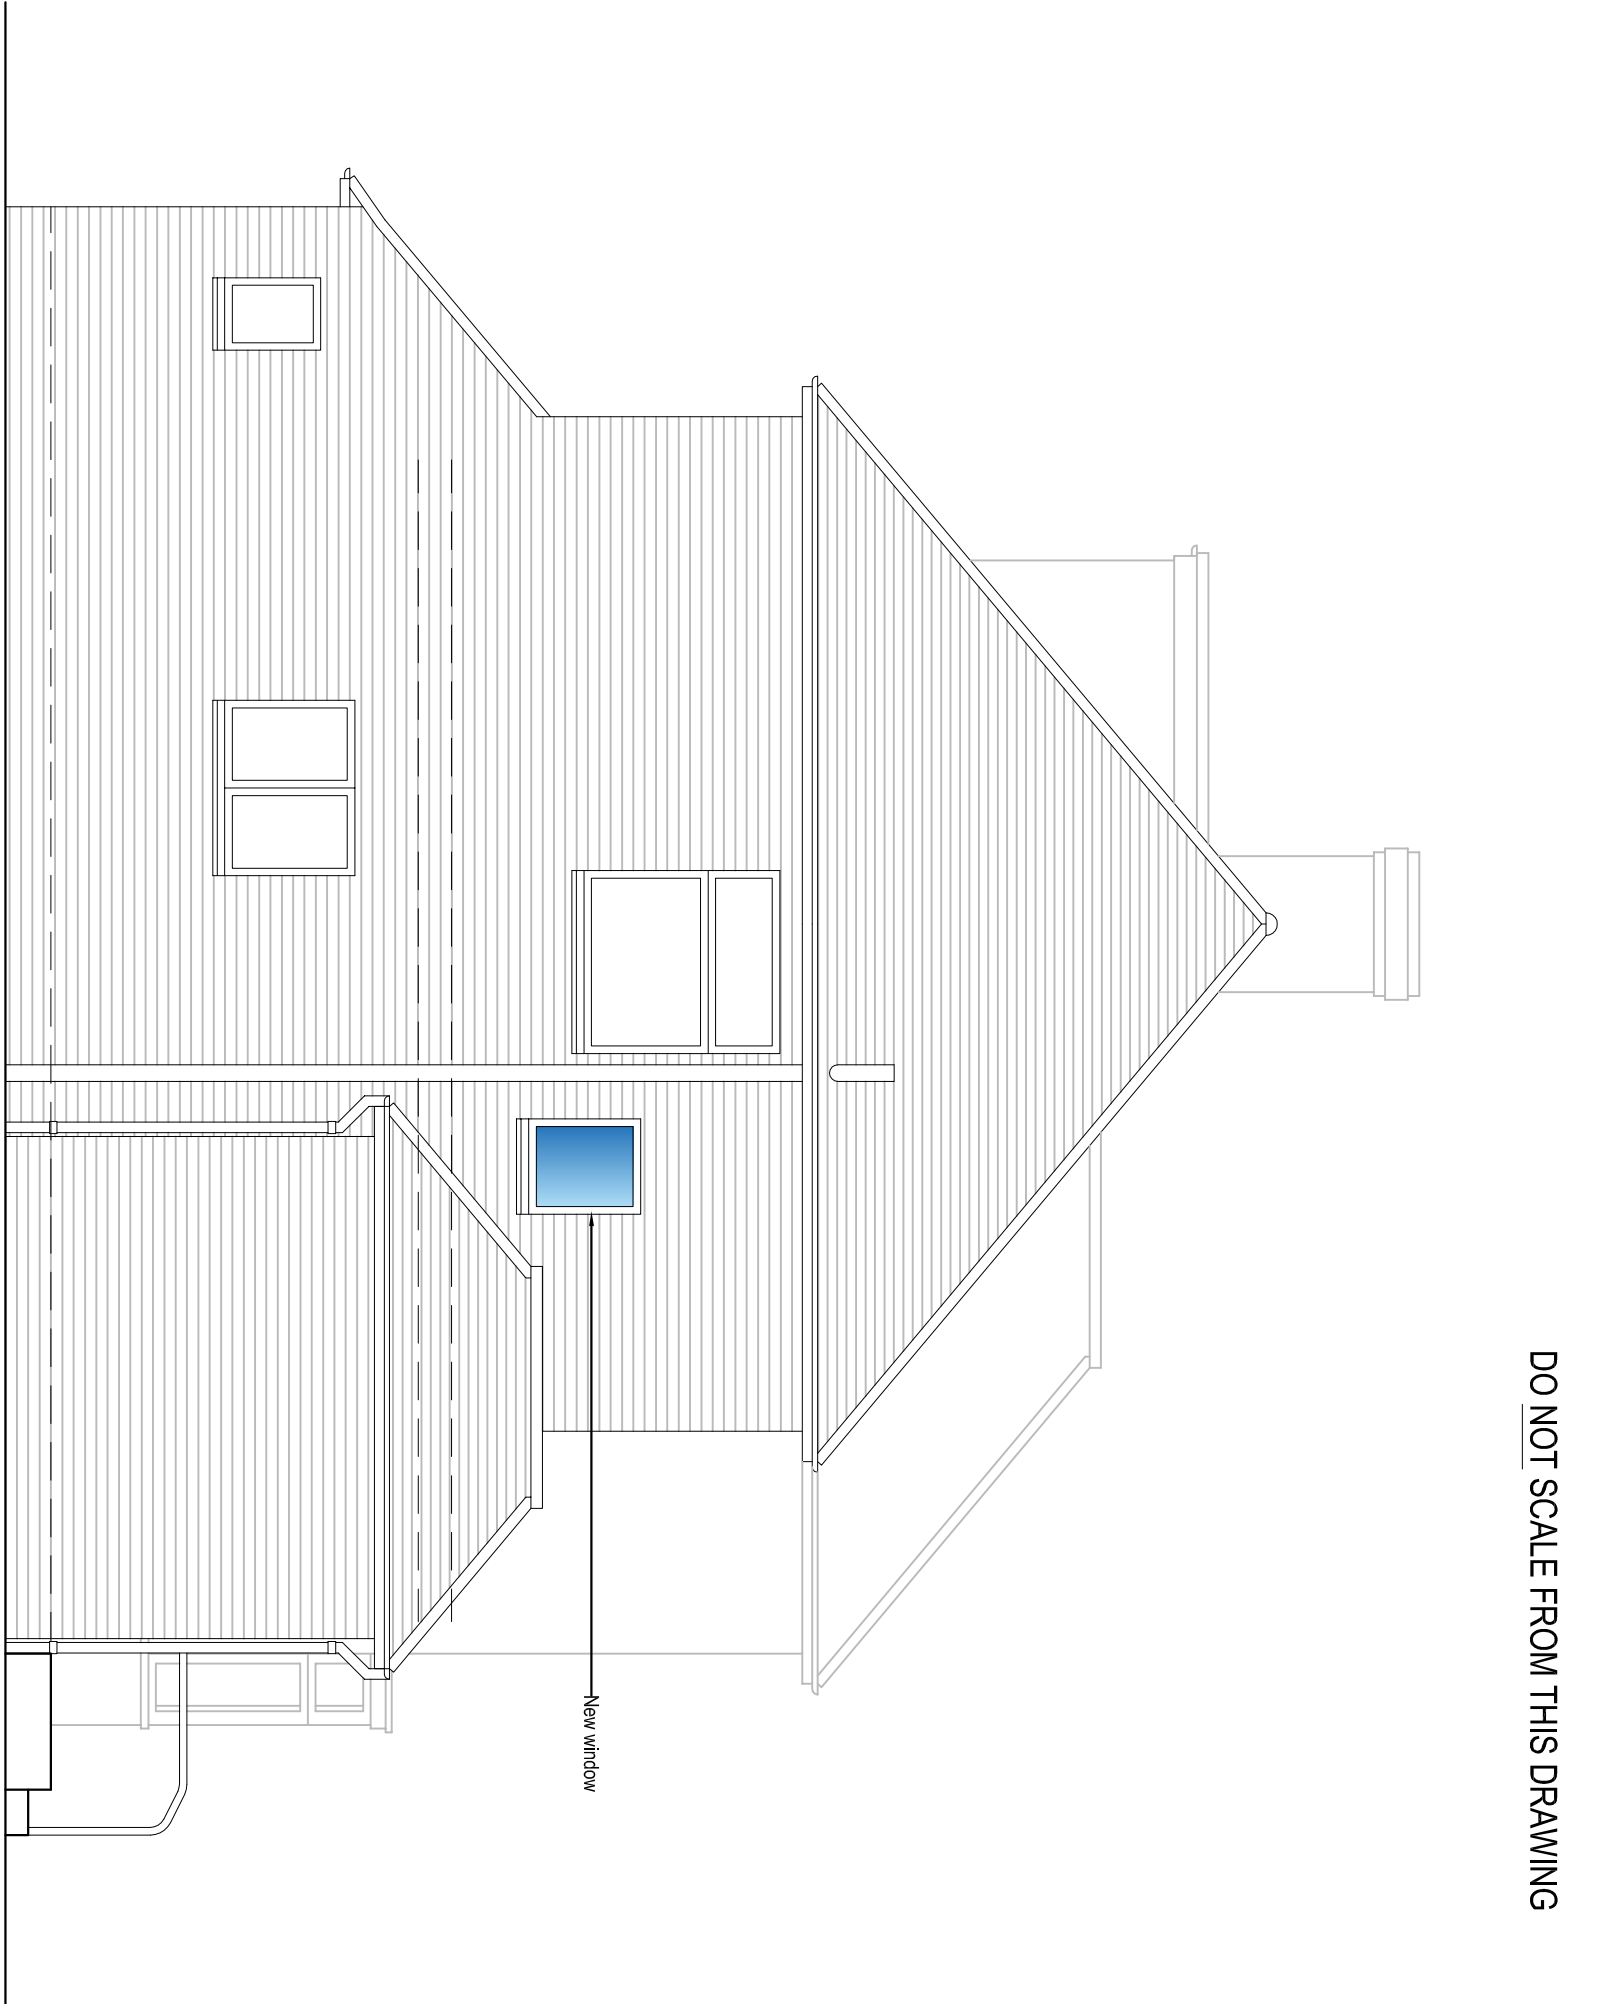

Side Elevation

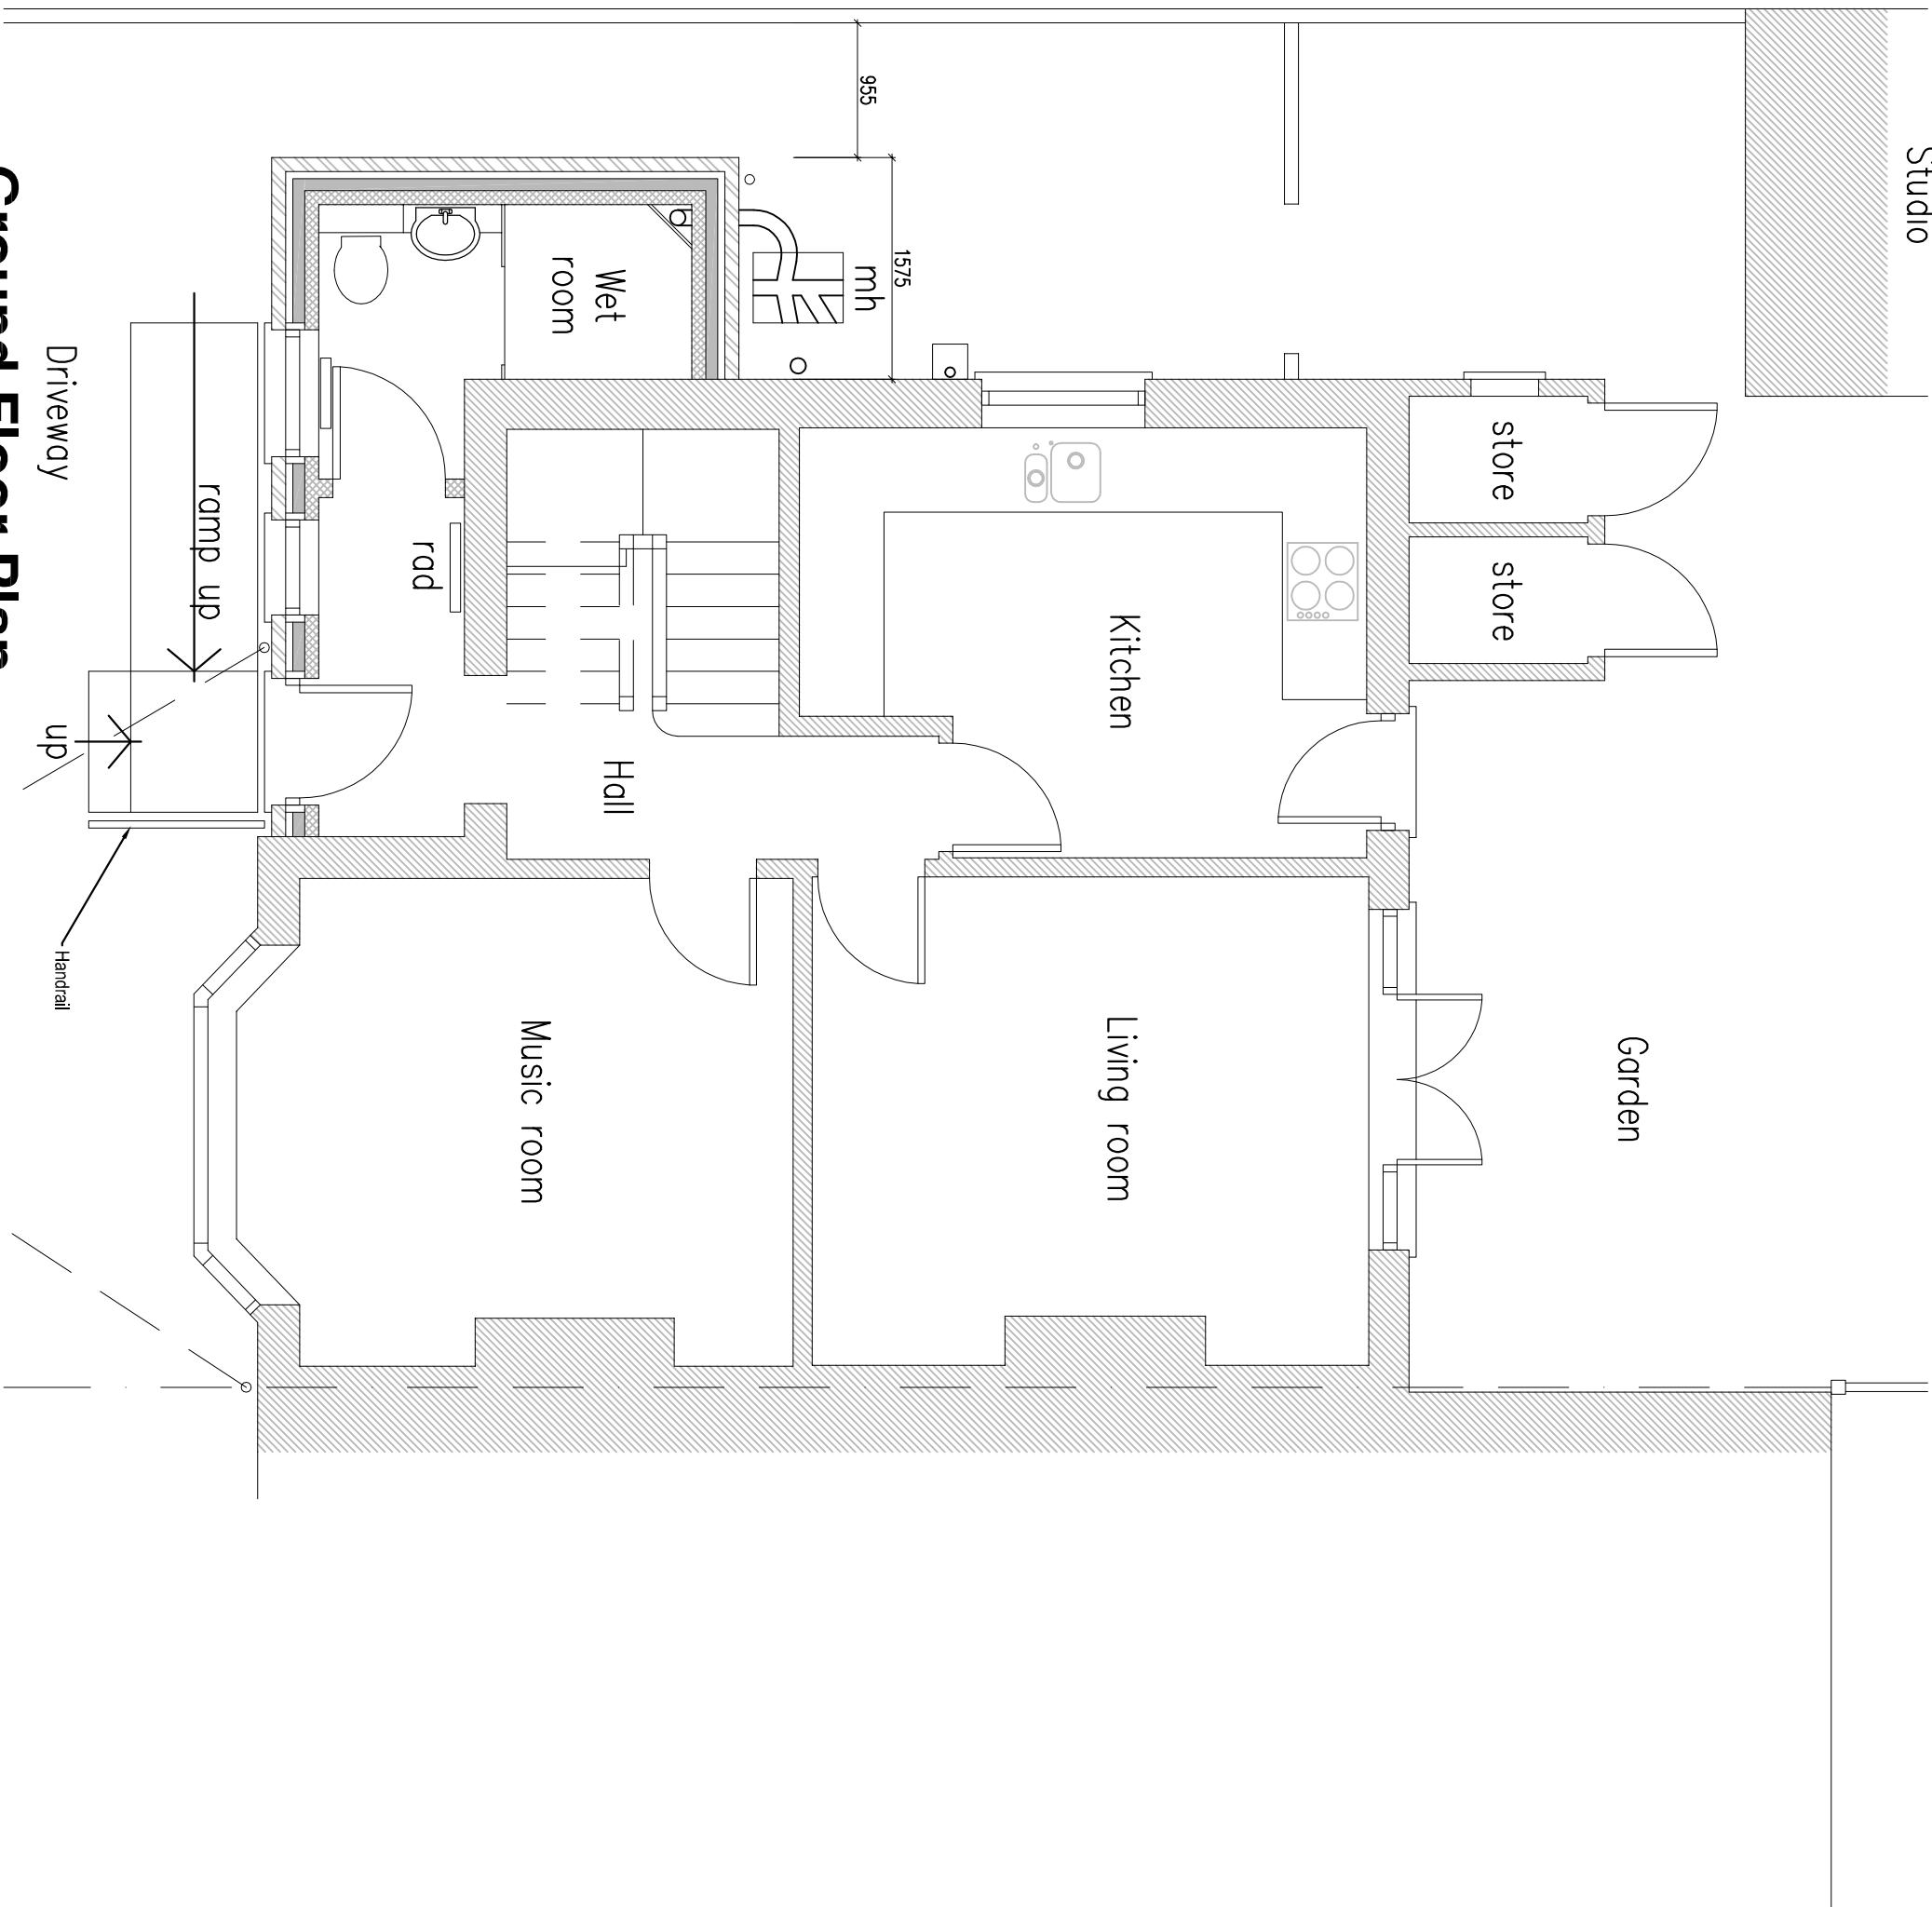


Ground Floor Plan

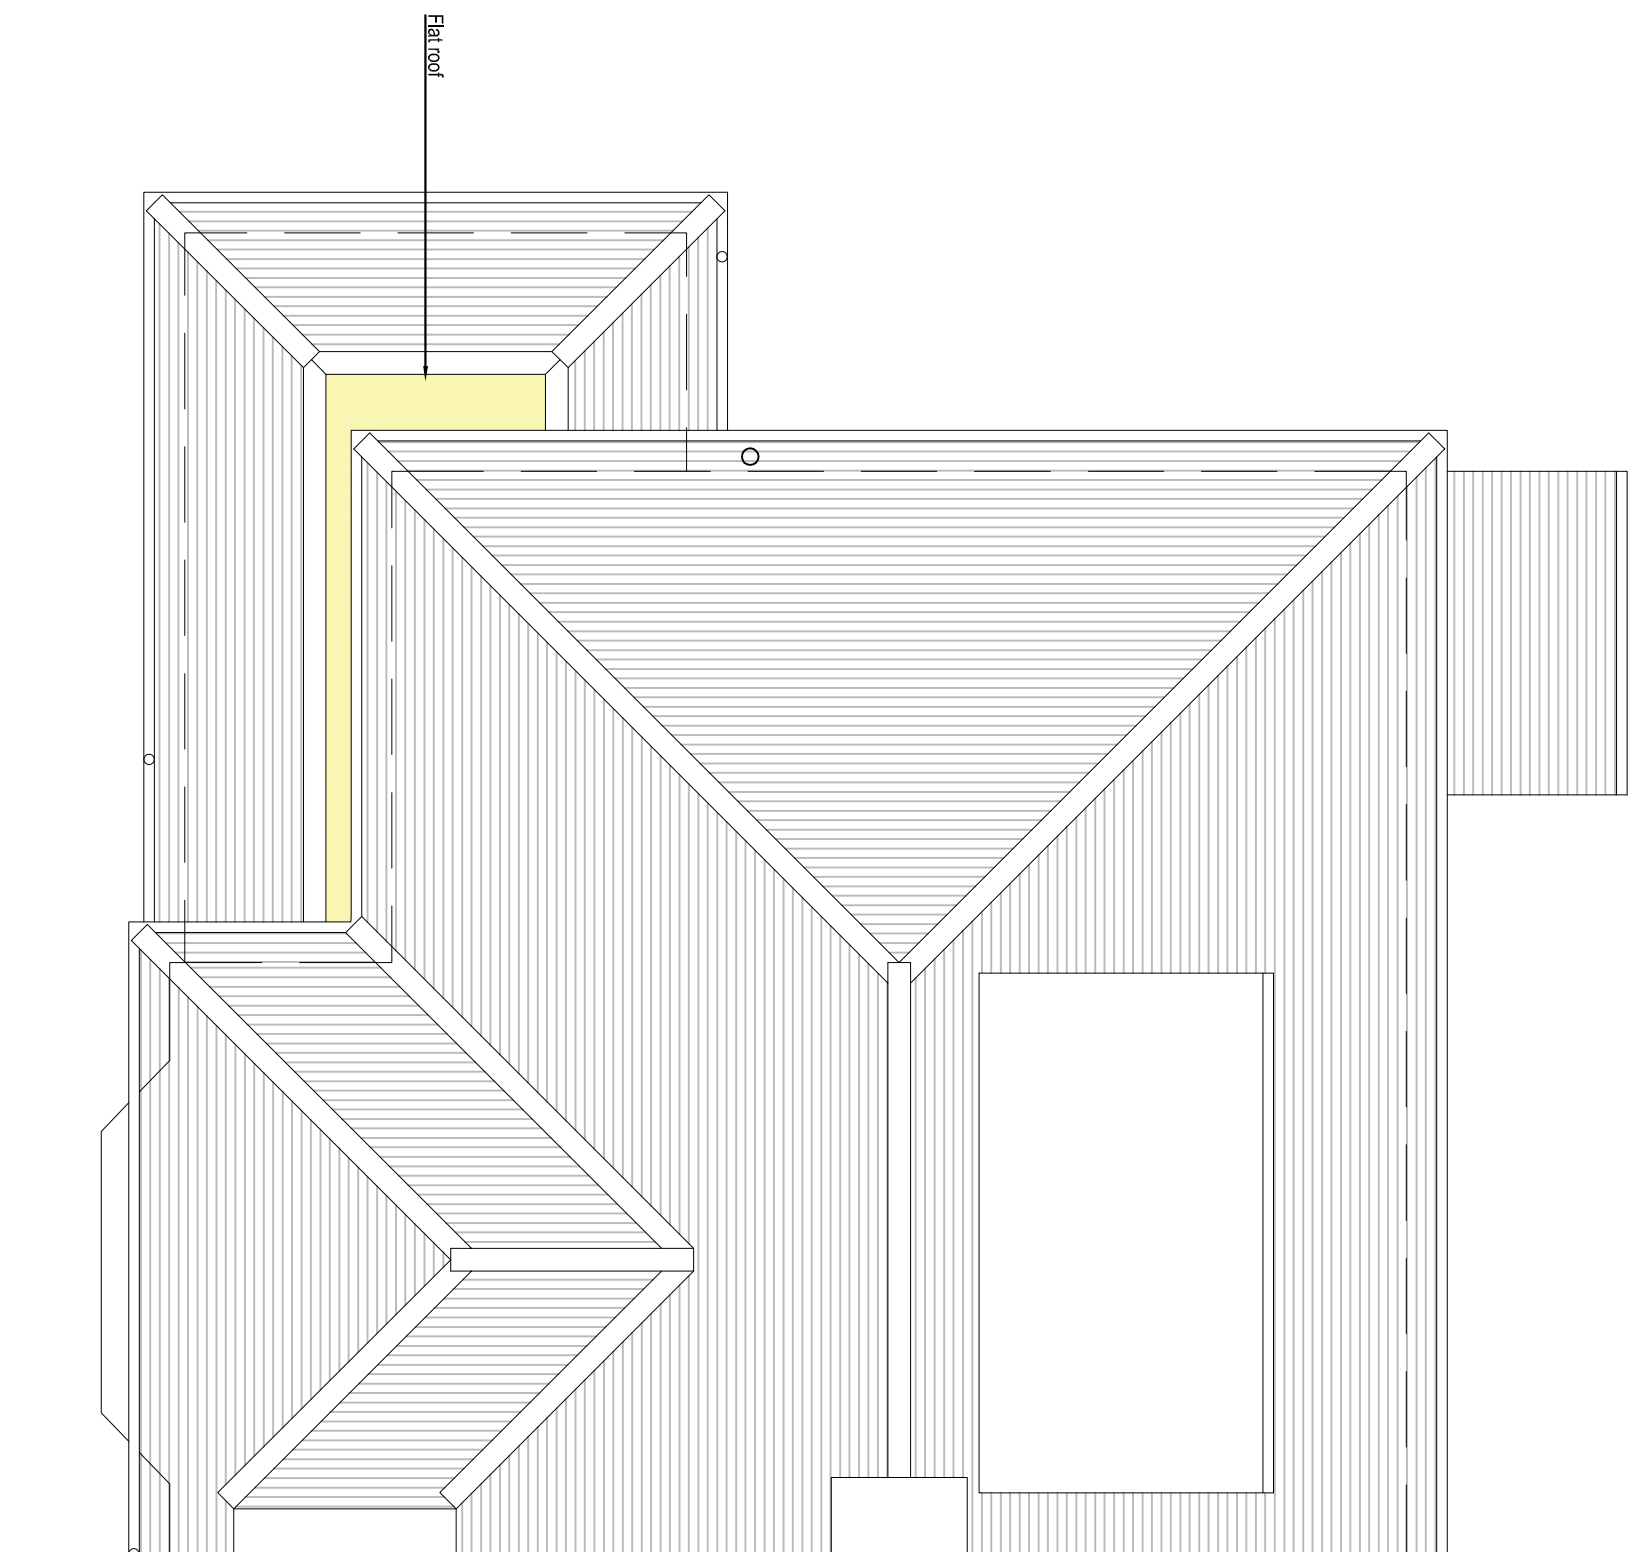

Roof Plan

Gross internal area of ground floor = 53.8m.sq Total G.I.A = 99.6m.sq (not including studio or storage)

 

1:50 Scale Bar

Existing sookaway

PROJECT:	65 Cuckfield Road, Hurstpierpoint, BN6 9RR
DRAWING TITLE:	Proposed Ground Floor Plan and Elevations
CLIENT:	Mr and Mrs Wynn
DRAWN BY:	25/15-02
DATE:	17.07.25
DRAWN:	

JPS Planning & Building Consultants Ltd.
9 Sea Spray Avenue
Stoveham-by-Sea
West Sussex BN43 5PR
t: 01273 460297 mbs: 07971 375739
e: rev@jpbcc.co.uk web: www.jpbcc.co.uk

