


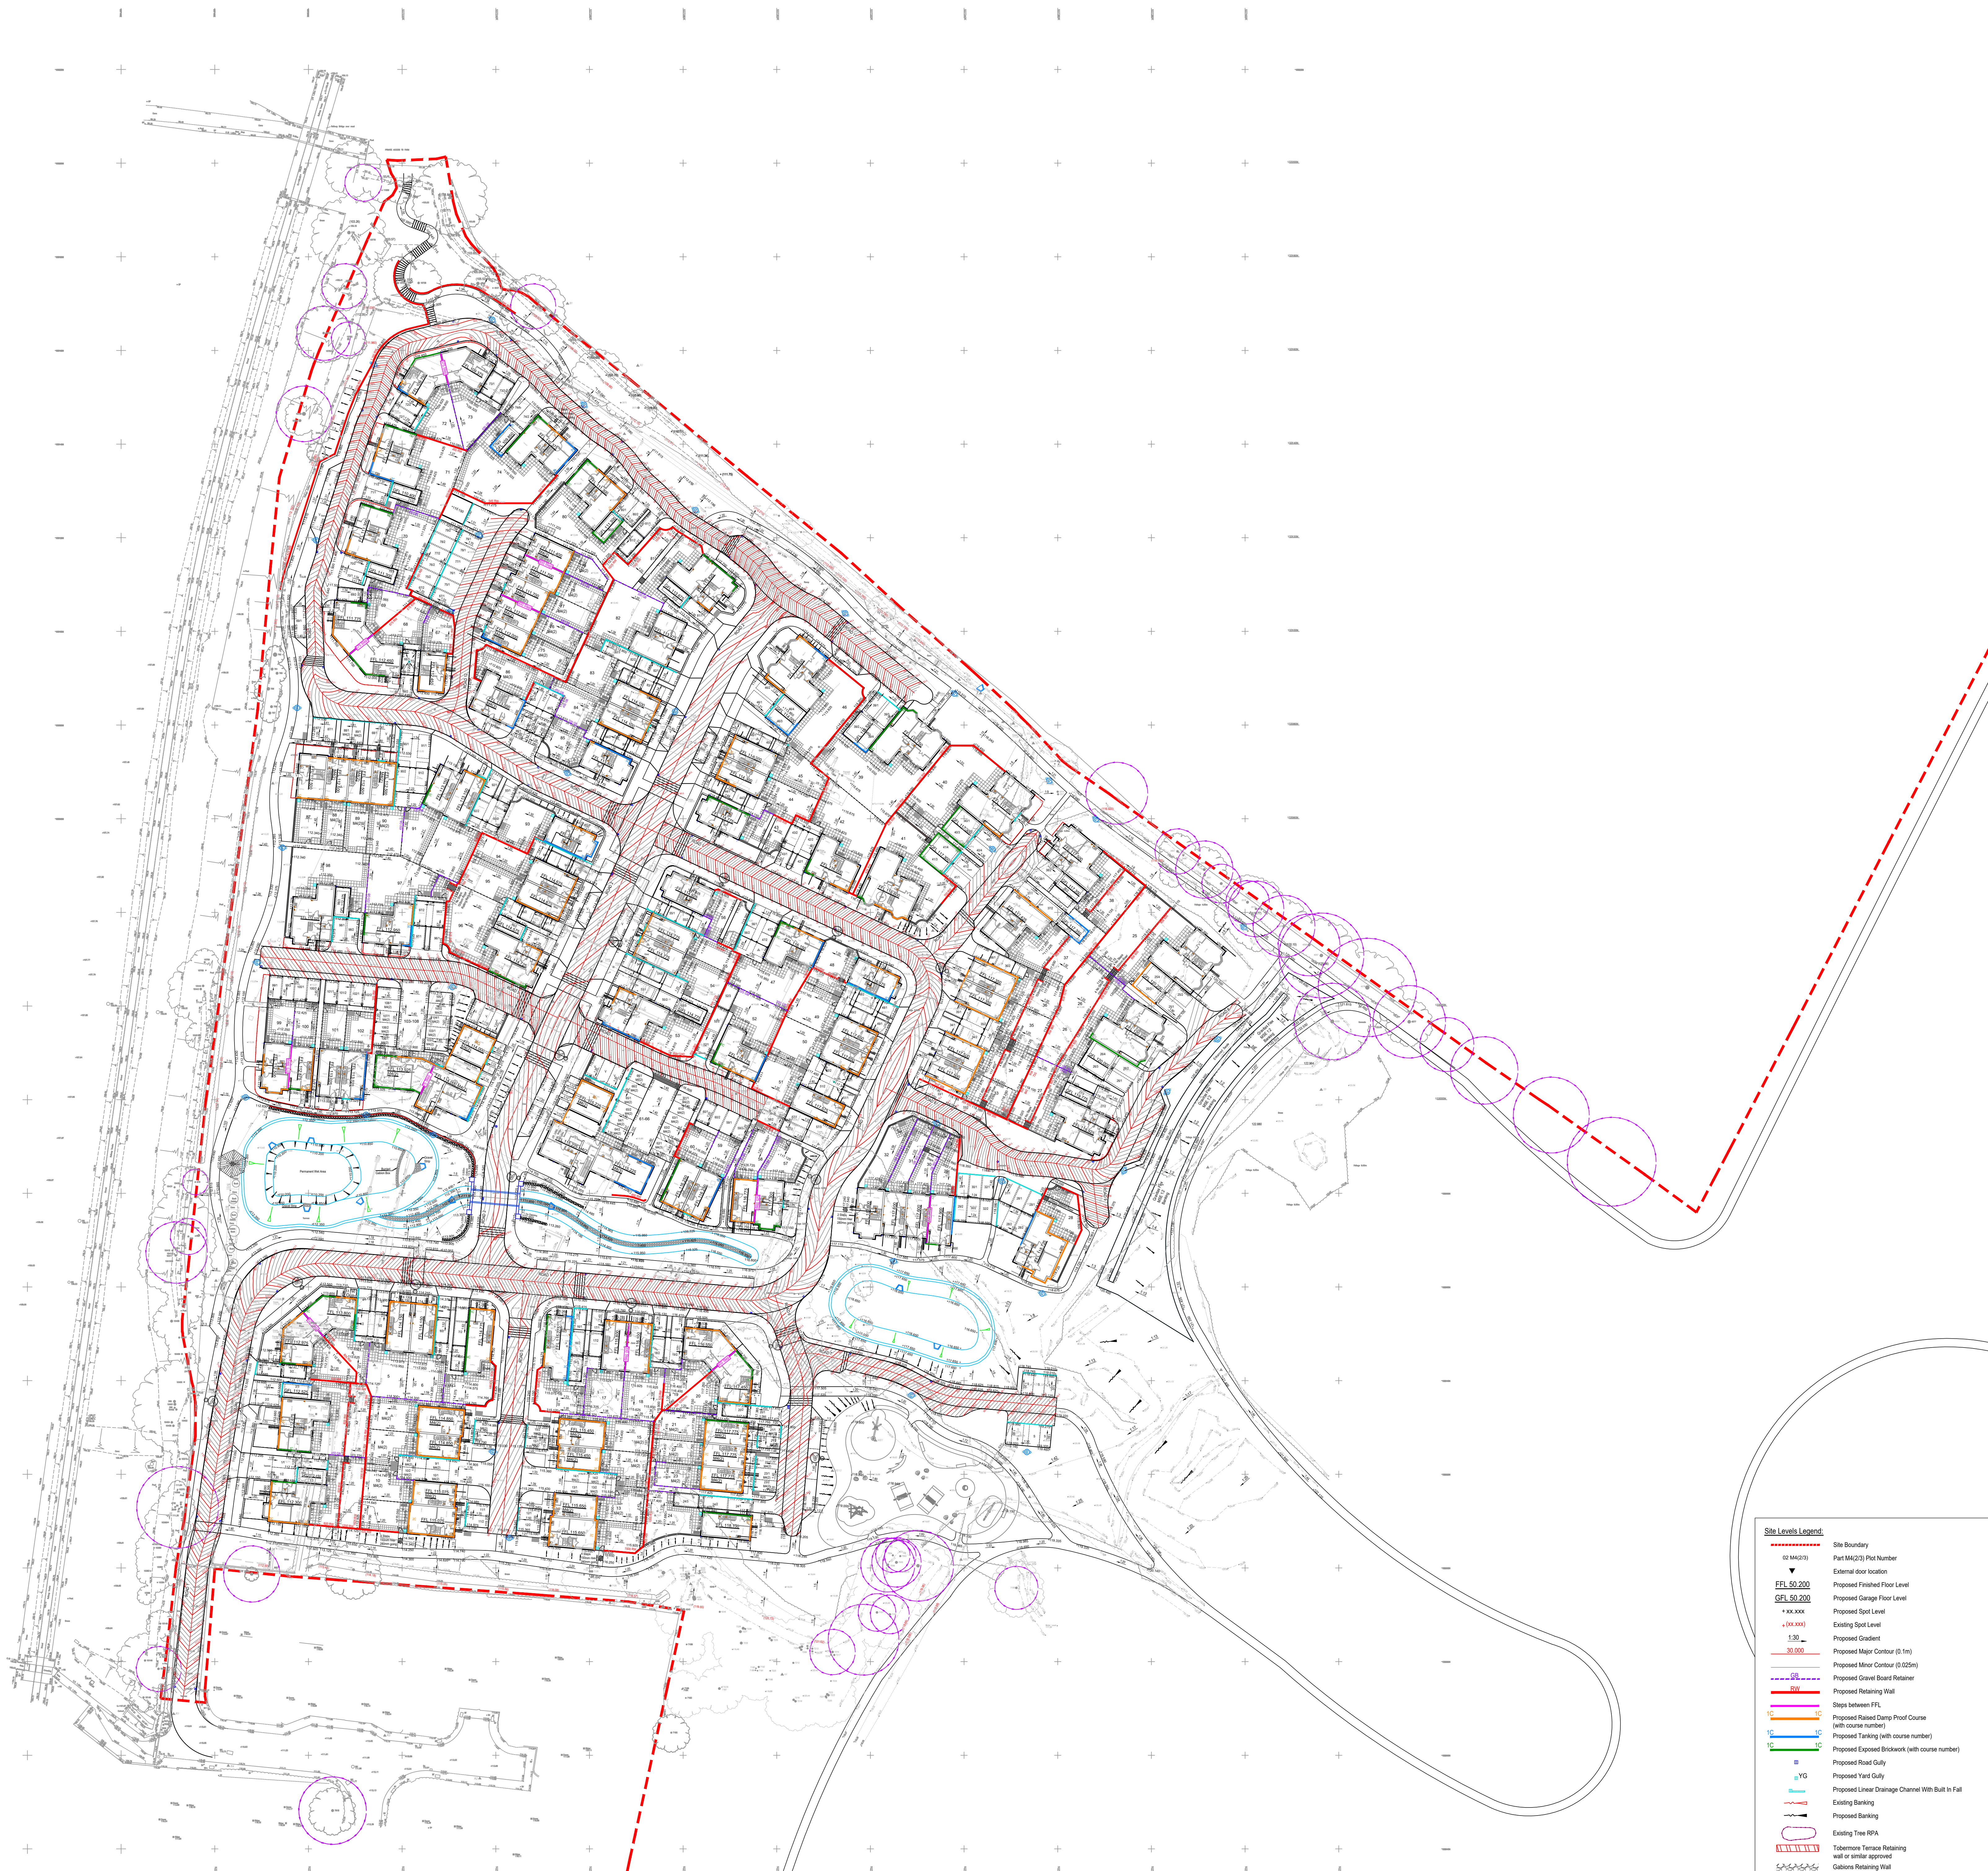

Abnormal or unusual residual risks associated with the design outcomes shown on this drawing are:-

RSK LDE LTD has followed its Design Risk Management process for Hazard Elimination and Risk reduction in developing the designs shown on this drawing.
Abnormal or unusual residual risks may be shown above where it is considered that such risk may not normally be expected by competent persons engaged on work of this nature type.

Notes:

1. This drawing is to be read in conjunction with all relevant Architects and Engineers drawings and specifications.
2. All levels quoted are in metres A.O.D.
3. For Longitudinal Sections see Drawing No's 2008 - 2015.
4. For Drainage Layout see Drawing No's. 3000 - 3005.
5. For External Works see Drawing No's. 1007 - 1012.
6. The Groundwork's contractor shall ensure that no flat spots remain after the installation of the final road wearing course.
7. All road gullies shall be located away from proposed entrances to houses.
8. For tree protection areas and trees to be removed refer to the Arboriculturalists' drawings and/or report
9. Kerb upstands to tarmac carriageway to be typically 125mm and 60mm at dropped kerb locations.
10. Kerb upstands to private parking and drives to be typically 25mm.
11. Concrete gravel borders to be provided between garden boundary level differences, where indicated.
12. All air garden ratios to be provided by any dwelling.
13. All private paths to crossfall at 1 in 40 away from any dwelling.
14. Grange Structural Level (G.L.) (Relates to the top of Concrete Floor. Refer to Architects' standard details.
15. Topographical Survey is taken from Cadmap drawing CM222T001 dated September 2002.
16. Ground work to ensure raised DPC is provided to all plot entrances and all level thresholds.

T01	11.07.2025	Issued for Tender	YP	AM	
P01	30.05.2025	Preliminary Tender Pack Issued for Clients Comments	LN	AM	
Rev.	Date	Amendment	Drawn	Chkd.	App.



18 Frogmore Road
Hemel Hempstead
Hertfordshire
HP3 9RT
United Kingdom

Tel: +44 (0) 1442 437500
Fax: +44 (0) 1442 437550
Email: info@rsk.co.uk
Web: www.rsk.co.uk



Project Title

WEST HOATHLY,
BRICKWORKS

Status **TENDER**

Drawing Title

SITE LEVELS
(SHEET 6 OF 6)

Drawn	Date	Checked	Date	Approved	Date
LN	29.04.2025	AM	04.07.2025	RD	
Scale		Orig Size		Dimensions	
1:500		A0		M	

Project No.	Drawing File
00347	890844-RSK-ZZ-XX-DR-C-2006-2005-Site Levels.dwg

