




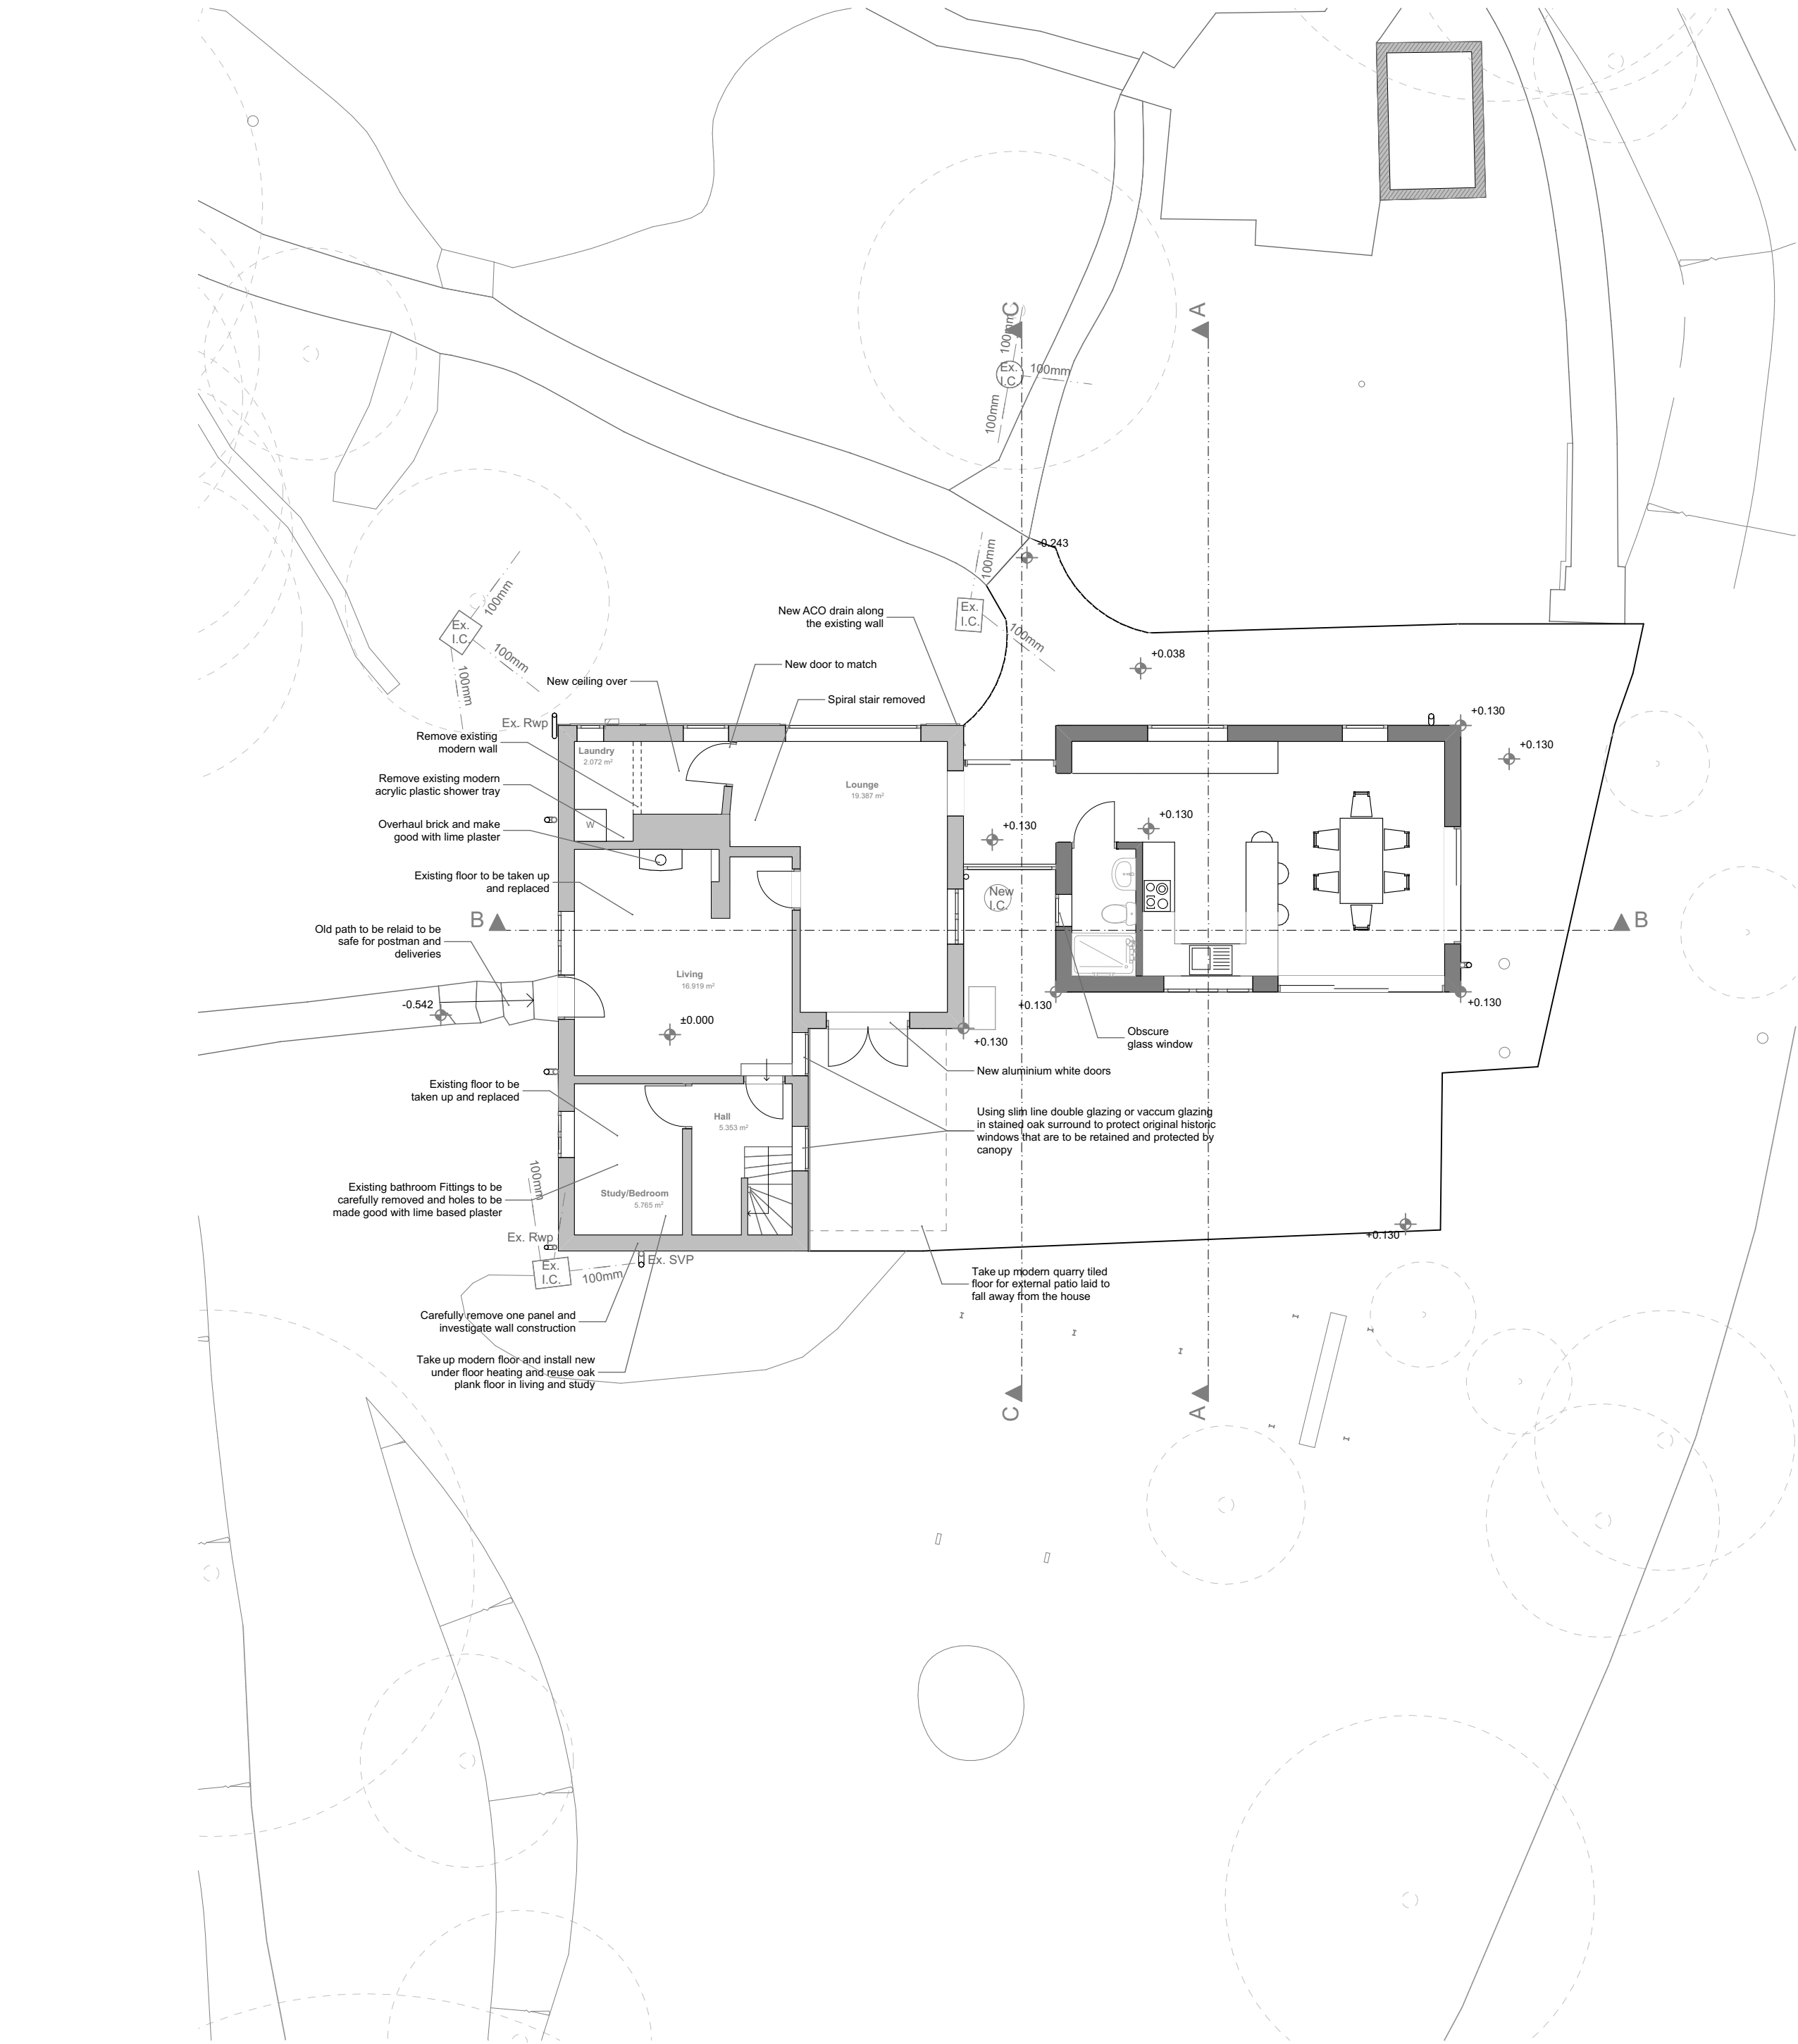


Ground Floor Plan

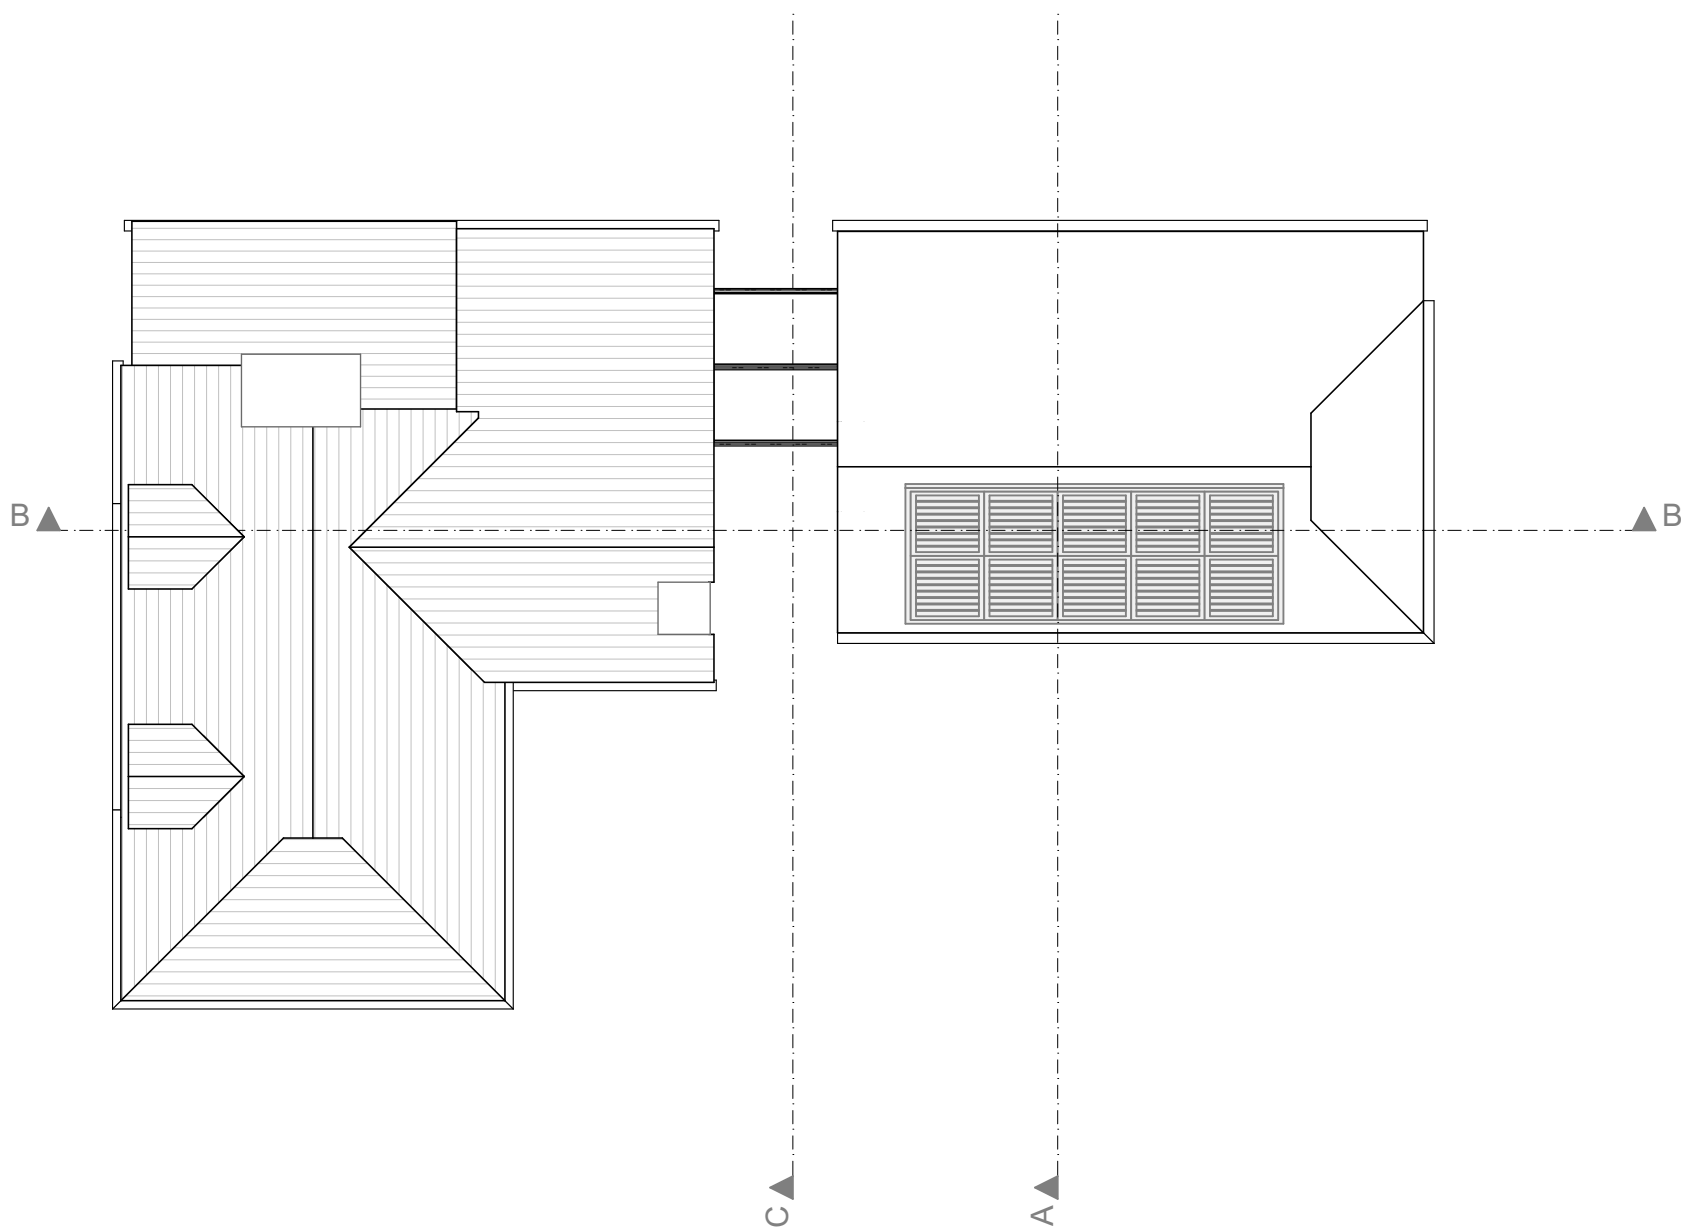

Roof Plan

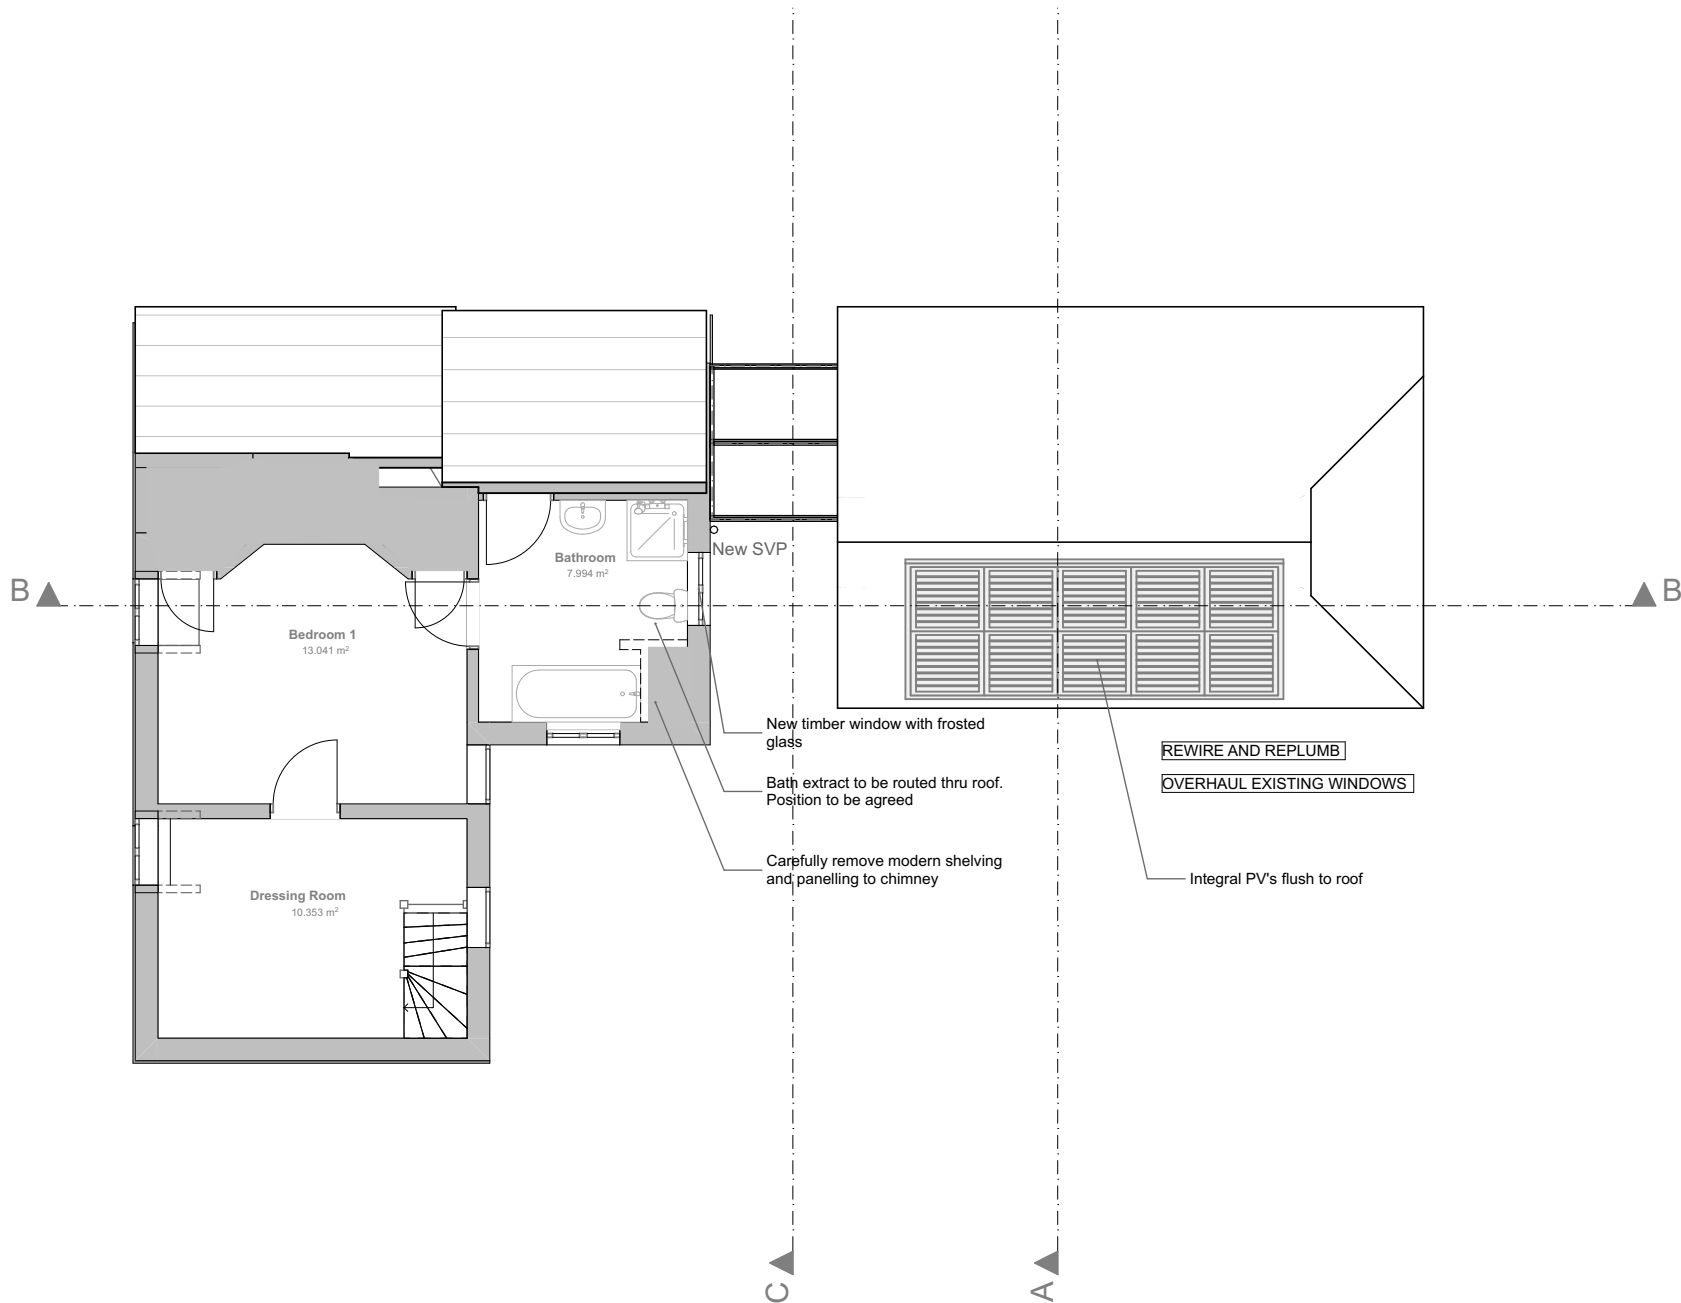

First Floor Plan

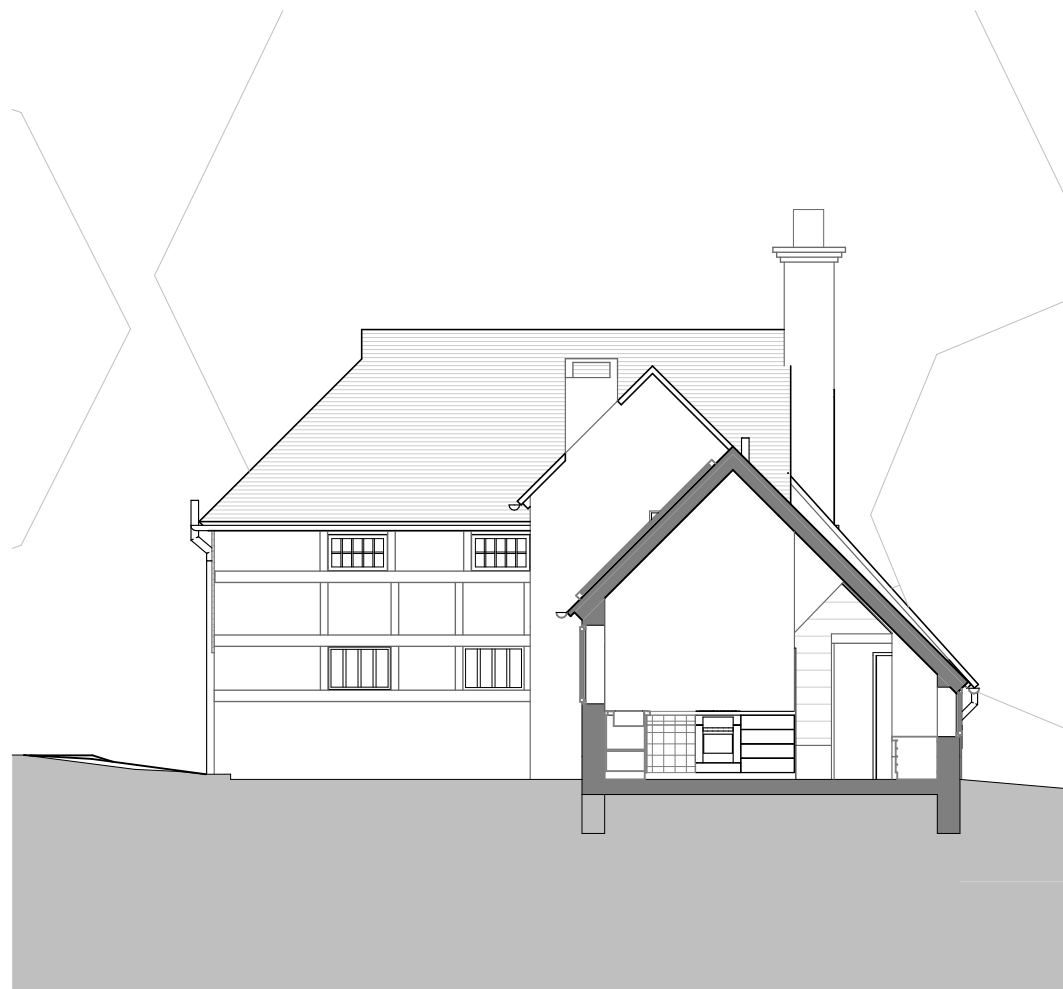

Section AA



Section BB




Section CC


Notes

Do not scale off this drawing except for planning purposes
Check all dimensions on site before any work commences
All goods, materials and workmanship must conform to current building regulations, british standards and codes of practice.
Copyright of this drawing is to be retained by Ecotecture Ltd and must not be reproduced without written consent from the practice.

Drawing to be printed A1

 

Scale Bar

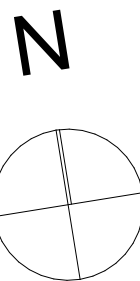

Notes:

All Existing black Upvc gutters and downpipes to be replaced with heritage black round downpipes and deep flow gutters

Green oak feather edge boarding to extension 200 wide

Existing wooden plank floor to annex to be used to replace living room and former bathroom floors

All existing casement windows to be repaired to match existing

Brickwork to extension plinth

Extension doors and windows to be PC Aluminium Black

01 - WIP	RevD	Transmitted By	Work in Progress	Jun'23	Layout Comment
----------	------	----------------	------------------	--------	----------------

ecotecture^{co}
ECOLOGICAL ARCHITECTURE

01444 416745 info@ecotecture.co.uk
www.ecotecture.co.uk

31 Sussex Road Haywards Heath
West Sussex RH16 4DZ
Client: Chris and Sarah Mellish

Address: North Hall Cottage
Mallions Lane
Staplefield
RH17 6AT

Description: Proposed cottage plans and sections

Scale: 1:100 Date: Jun'23
Drawn: CH Checked: JS

Drawing No: 782 /50K