


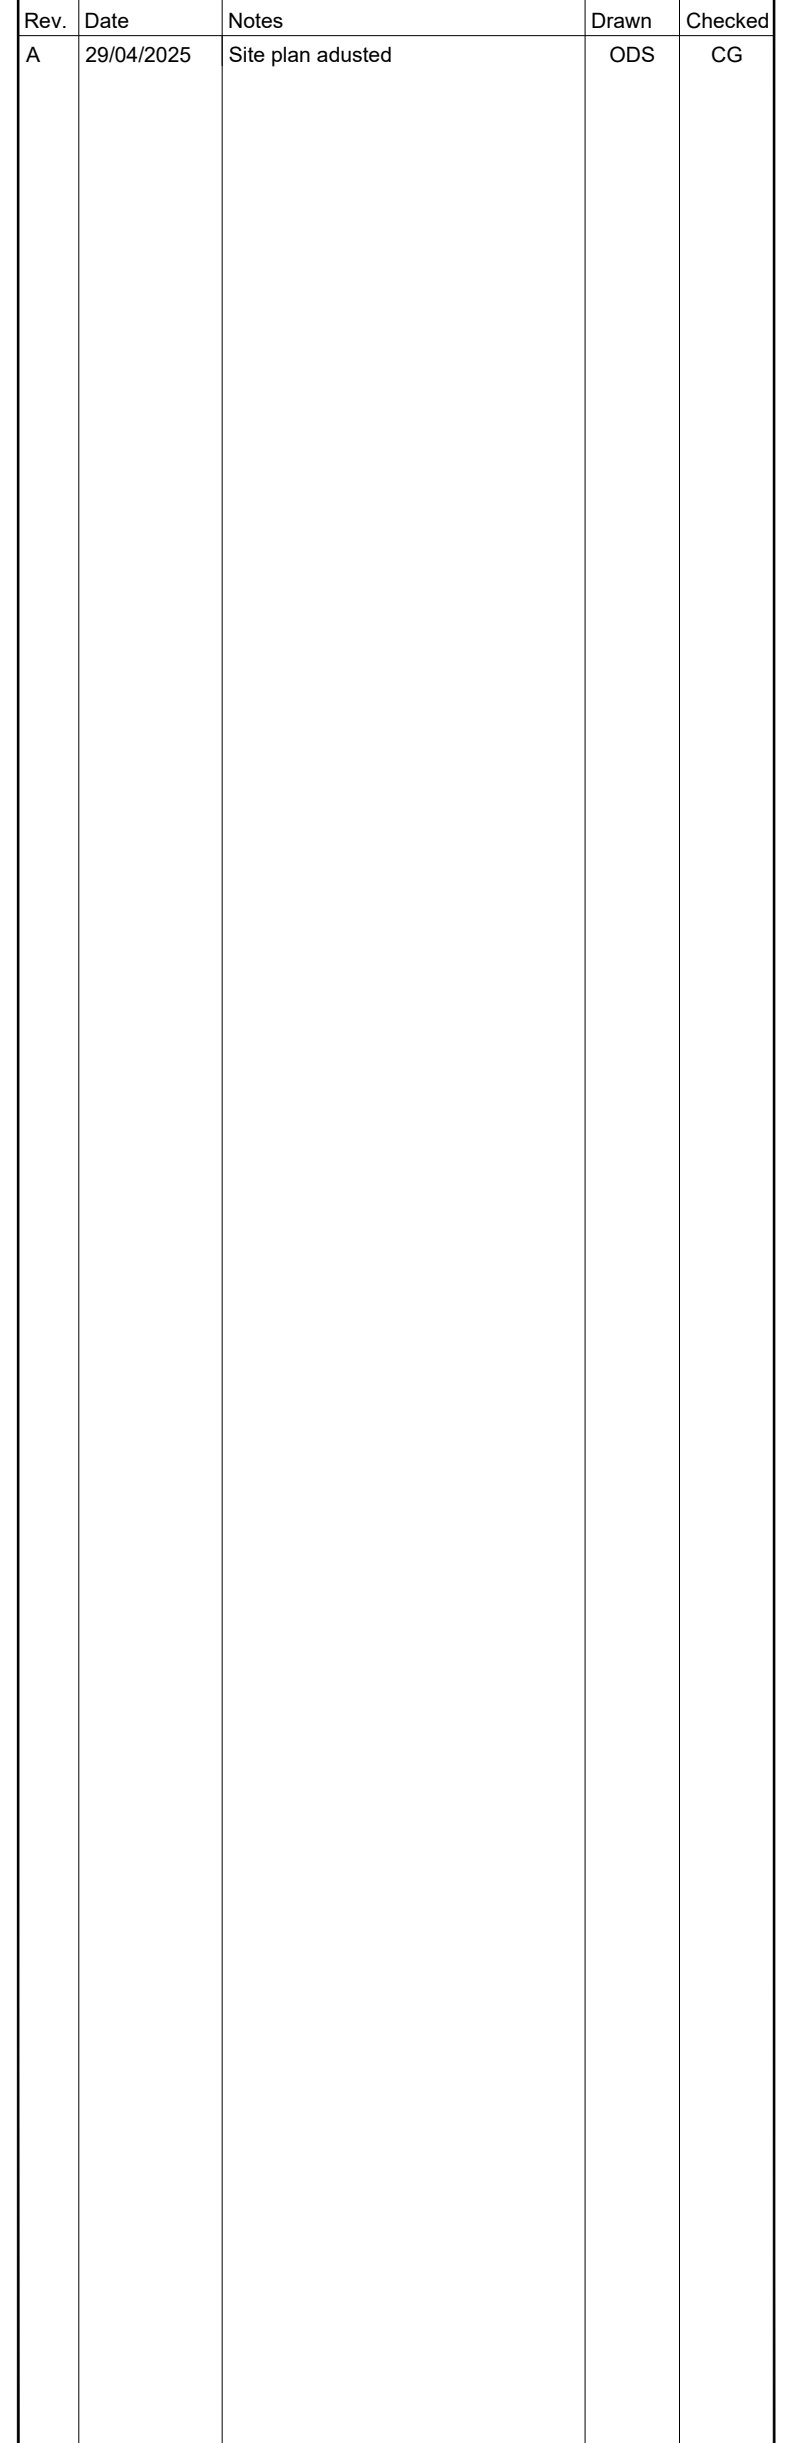

Rev.	Date	Notes	Drawn	Checked
A	29/04/2025	Site plan adusted	ODS	CG



Project:
Land off College Lane
Hurspierpoint

--	--	--	--	--

Drawing No.	Revision
01497 PL01	A