





1:100 Plots 1 and 4
04 Front Elevation

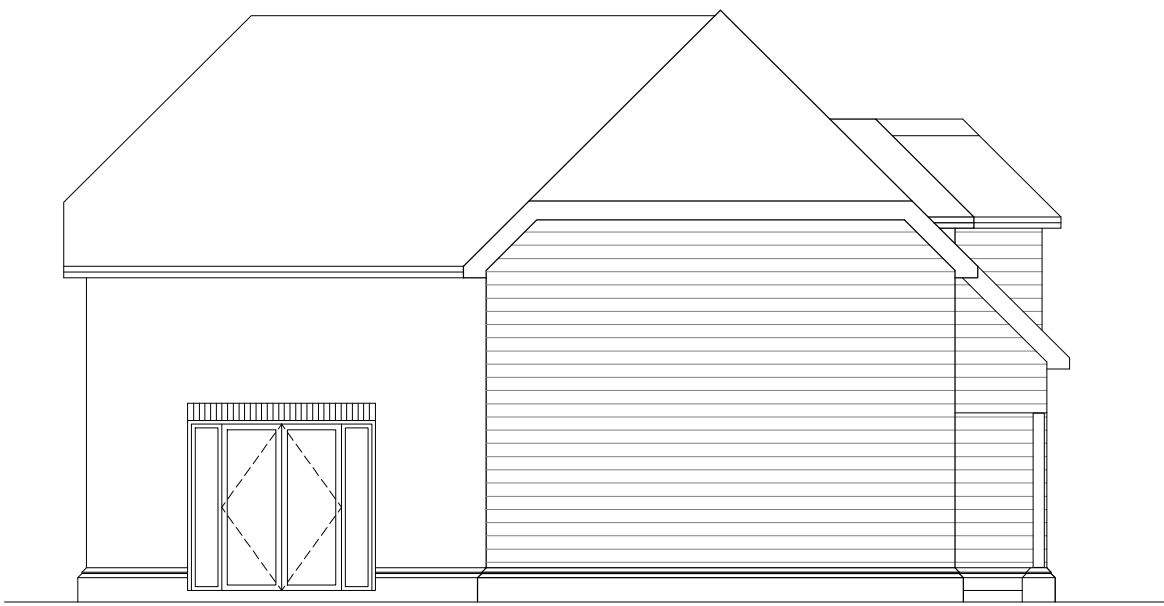


1:100 Plots 1 and 4
05 Side Elevation





1:100 Plots 1 and 4
06 Side Elevation

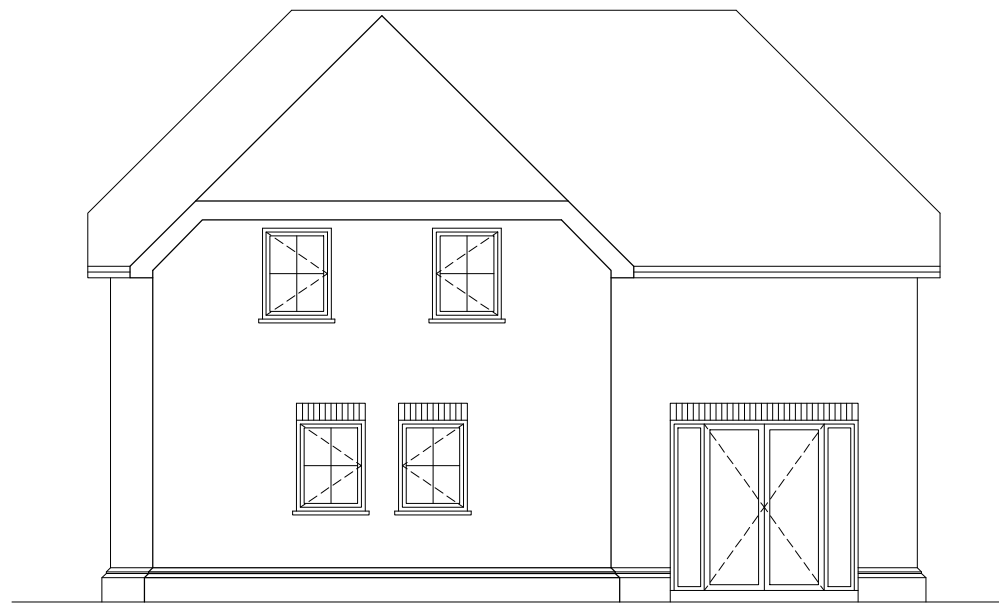


1:100 Plots 1 and 4
07 Rear Elevation

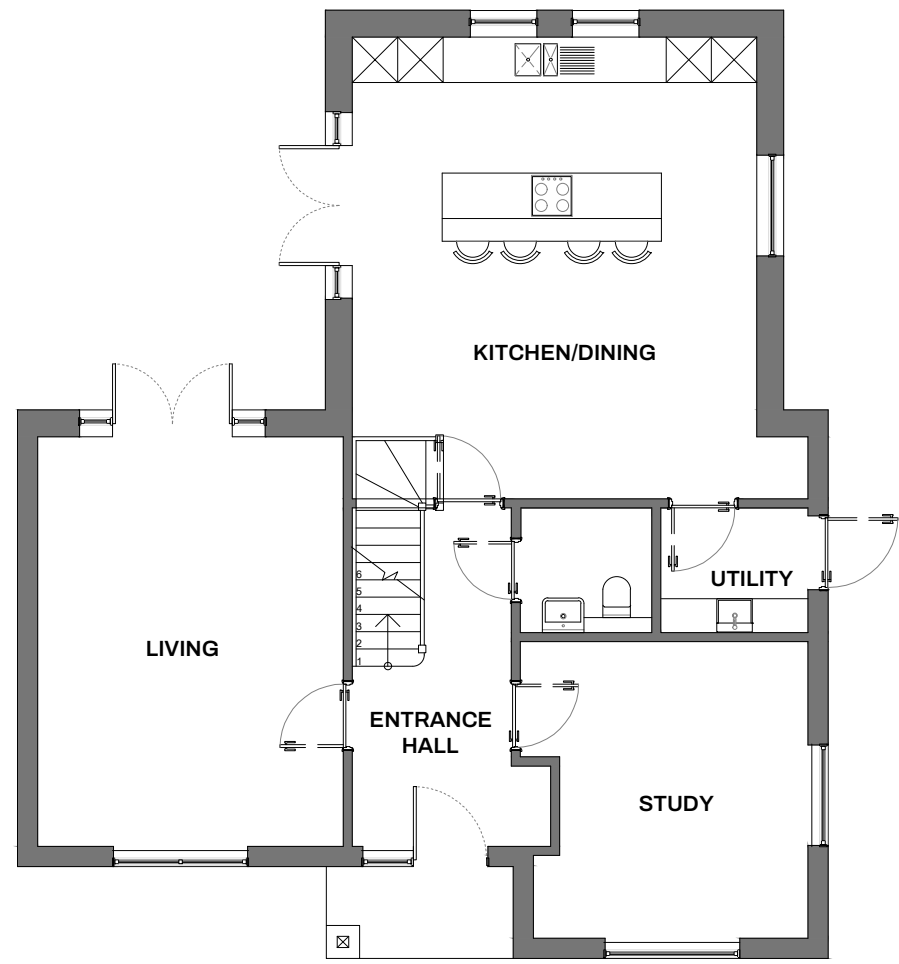

1:100 Plots 1 and 4
01 Ground Floor Plan

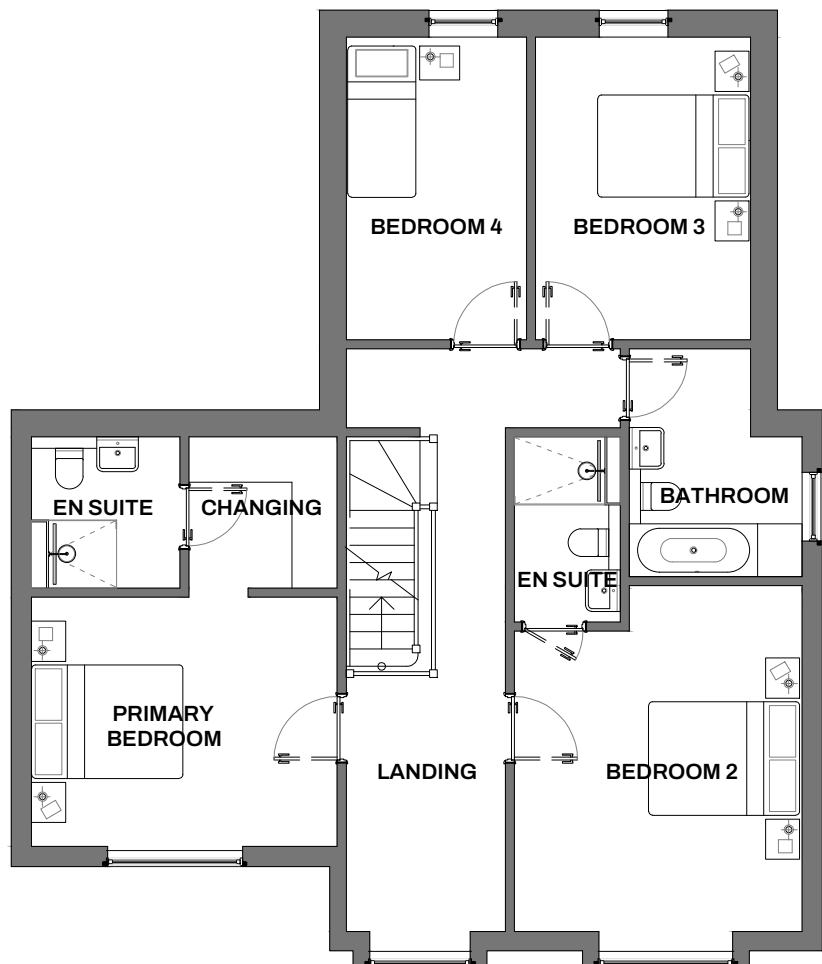 


1:100 Plots 1 and 4
02 First Floor Plan

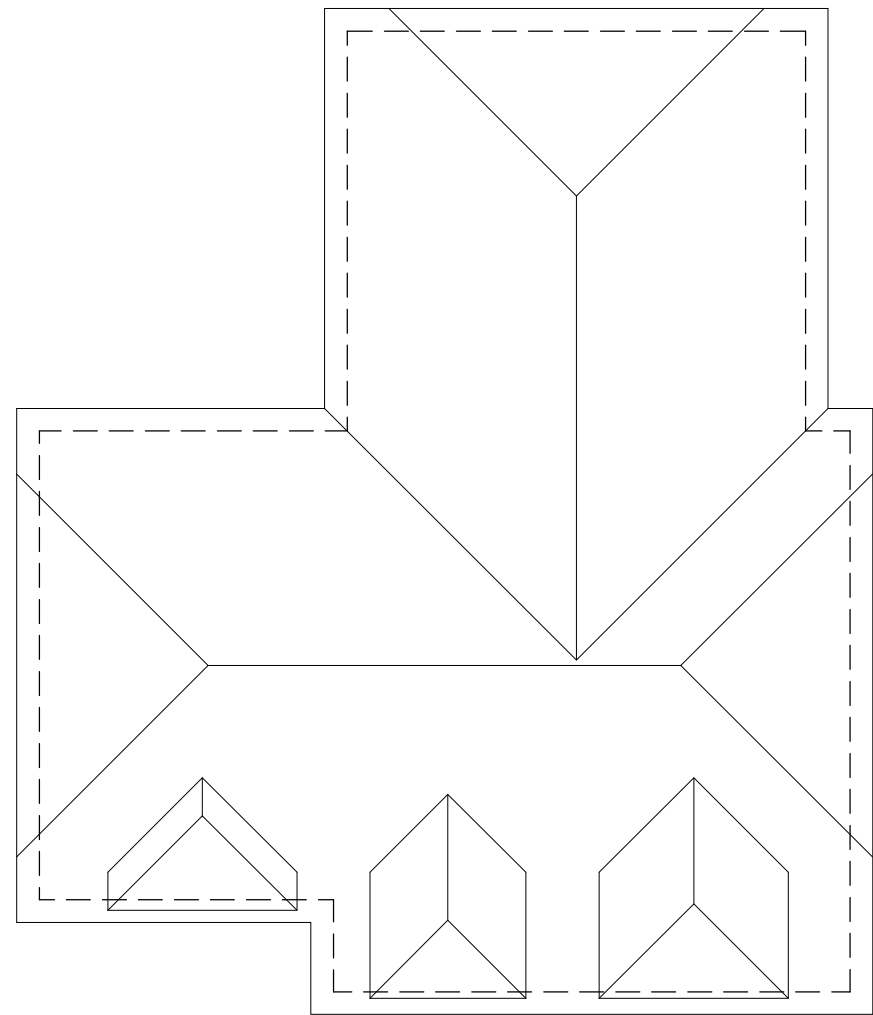

1:100 Plots 1 and 4
03 Roof Plan

Do Not Scale, except for planning purposes. All dimensions and conditions are to be checked on site prior to preparing drawings or commencing any work. © This drawing is the property of SETT Planning & Architecture Limited and protected by the Copyright, Designs and Patents Act, 1988

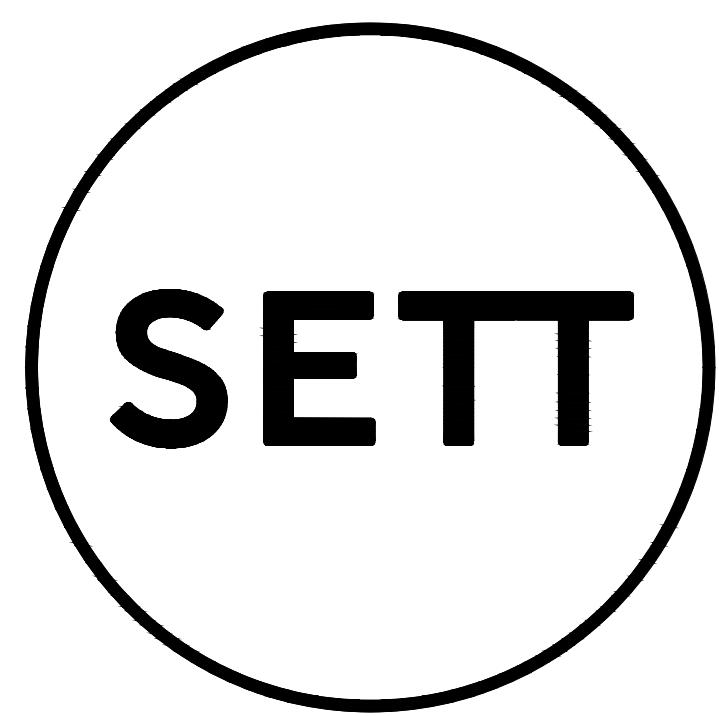

Roebuck House - 5 Roebuck Close - Reigate - RH2 7ER
01737 944 766 - hello@sett-pa.com - www.sett-pa.com

Rev.	Date	Notes	Drawn	Checked
A	29/04/2025	Chimney removed	ODS	CG

Client:
Earlswood Homes

Project:
Land off College Lane
Hursleyerpoint

Drawing:
Plots 1 and 4
Plans and Elevations

Scale: 1:100@A1	Drawn By: ODS	Checked By: CG	Issued For: INFORMATION
--------------------	------------------	-------------------	----------------------------

Drawing No. Revision

01497 PL02

A