


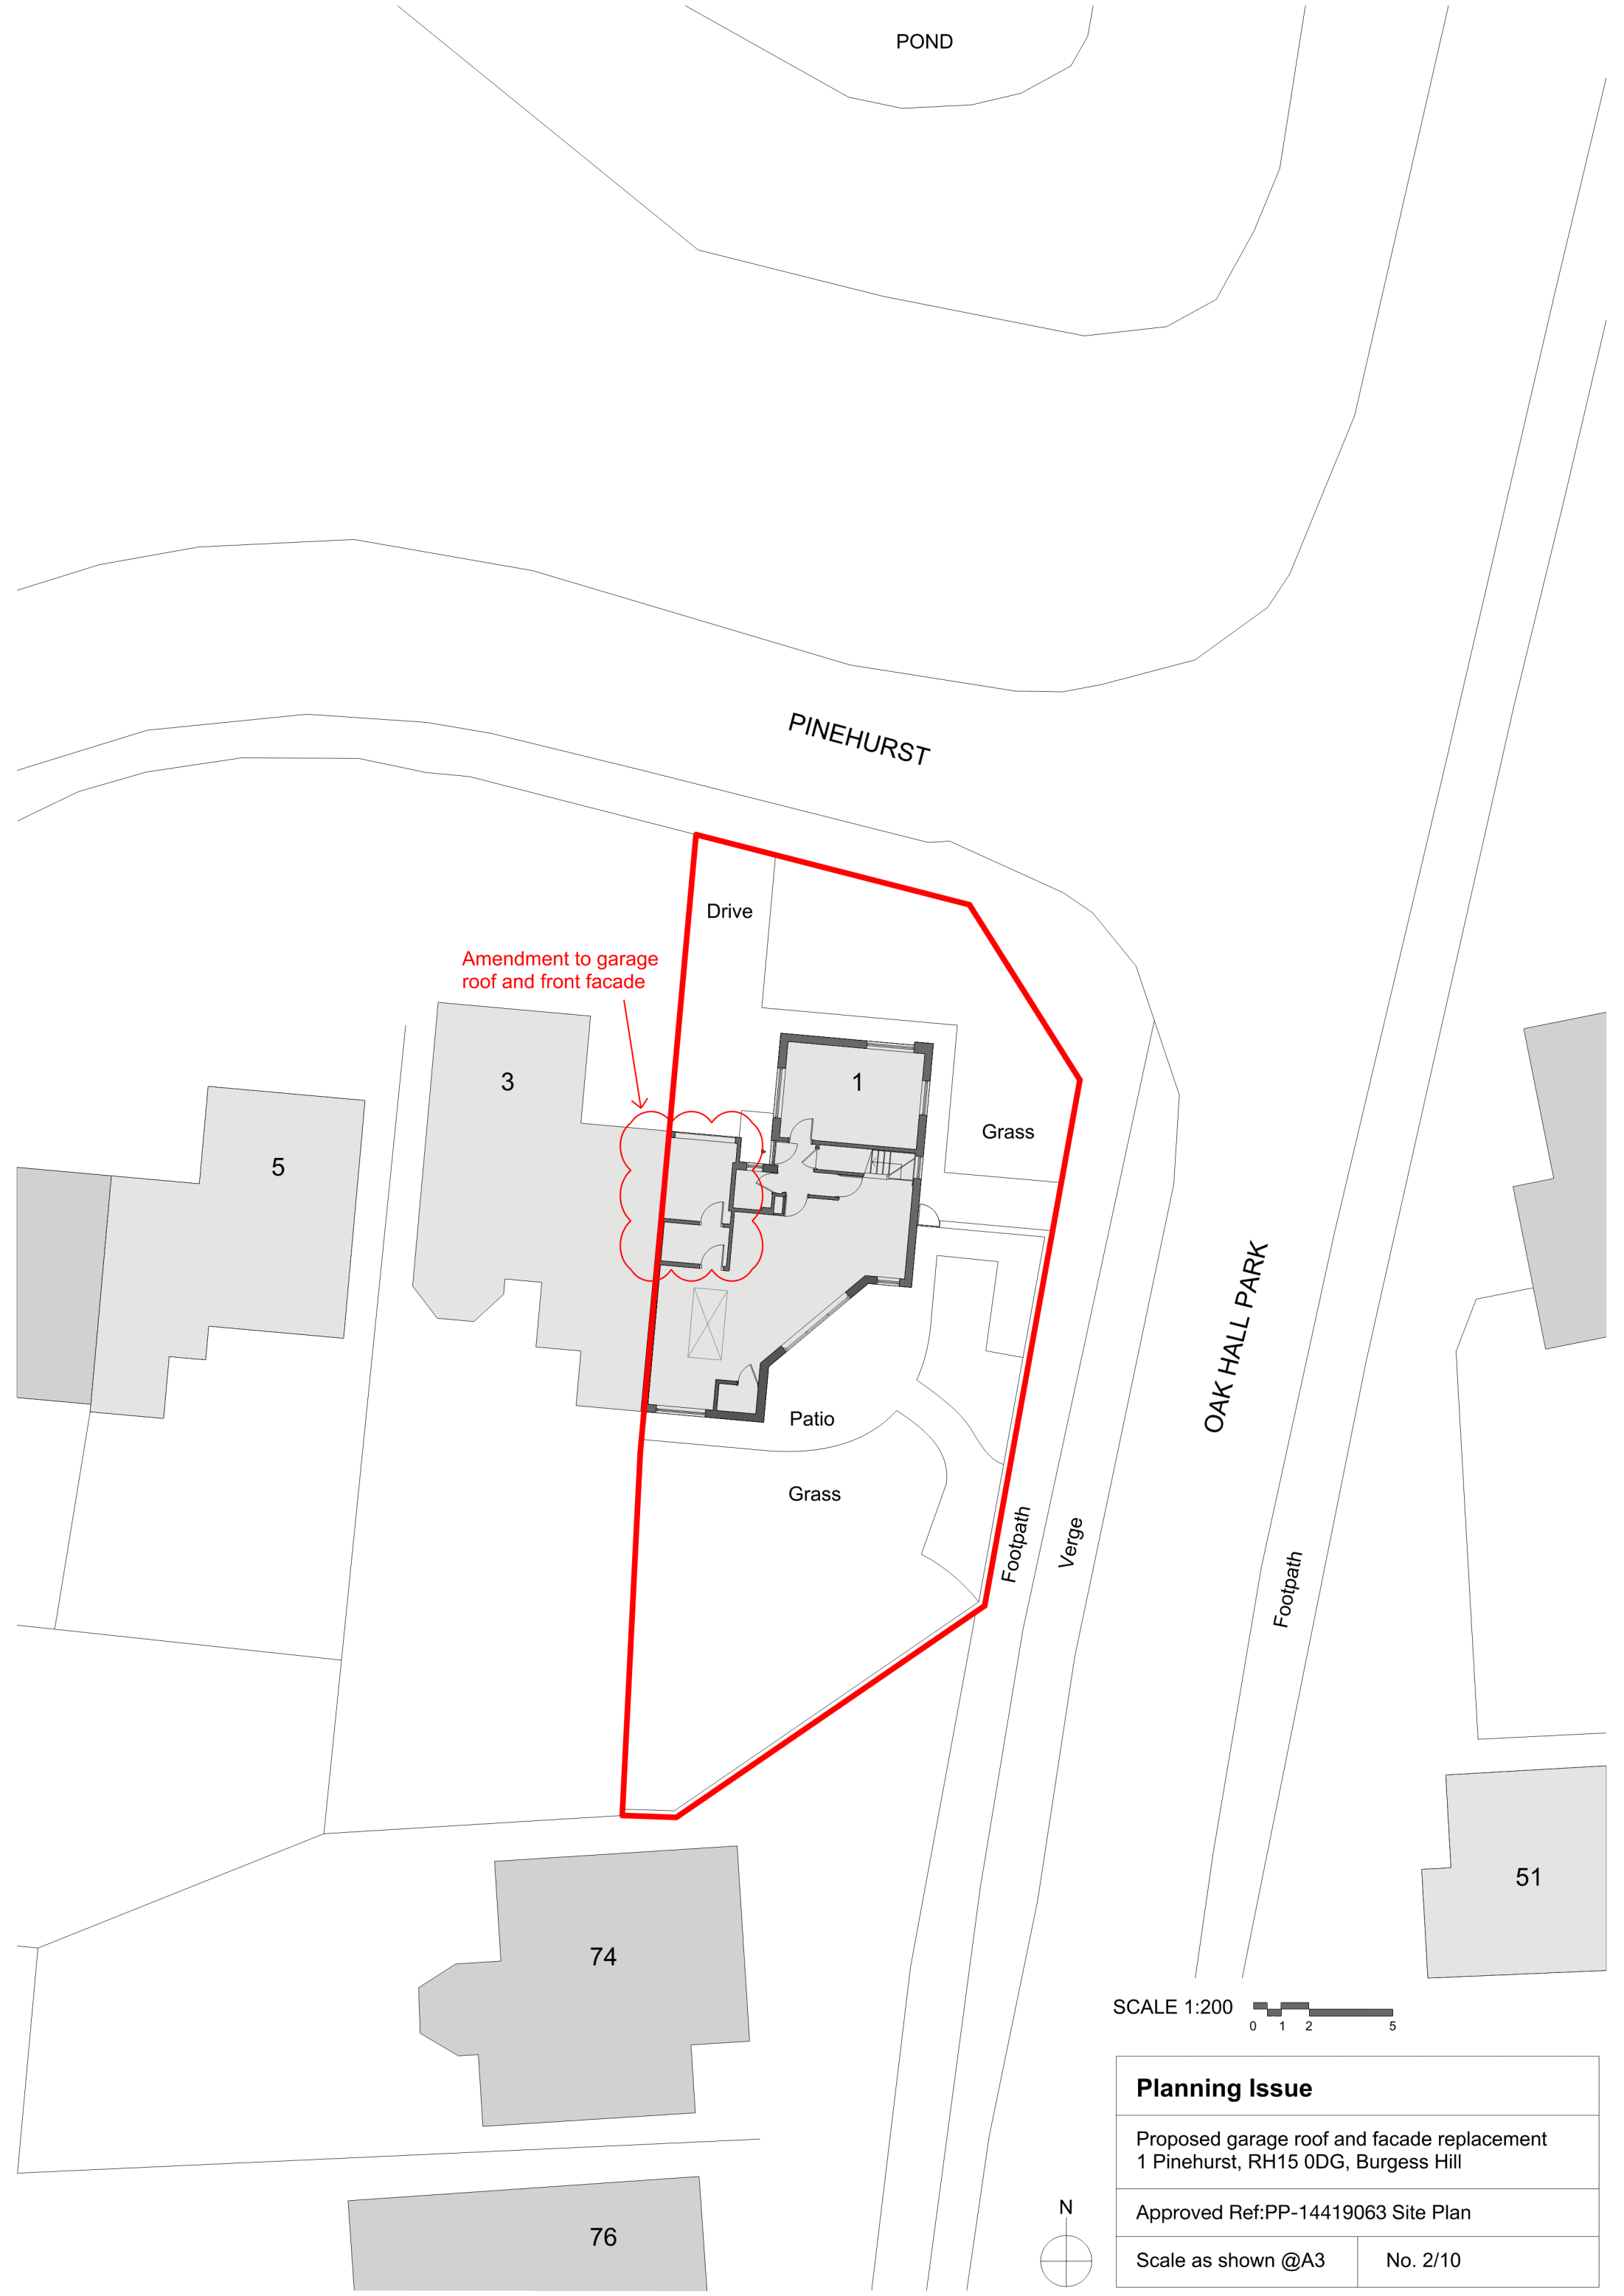

POND

PINEHURST

Drive

Amendment to garage
roof and front facade

3

5

1

Grass

Patio

Grass

Footpath

Verge

OAK HALL PARK


Footpath

51

74

76

SCALE 1:200

 

Planning Issue

Proposed garage roof and facade replacement
1 Pinehurst, RH15 0DG, Burgess Hill

Approved Ref:PP-14419063 Site Plan

Scale as shown @A3

No. 2/10