





EXISTING FRONT ELEVATION

SCALE 1:100 0 1 2 5

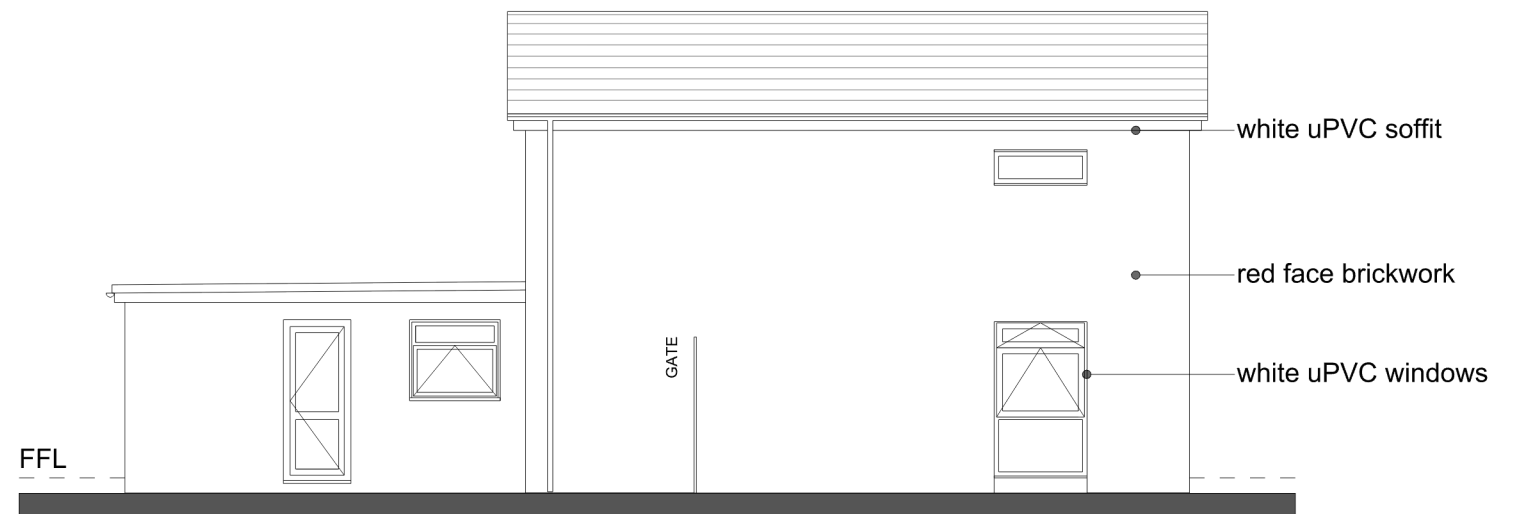

EXISTING SIDE ELEVATION

SCALE 1:100 0 1 2 5

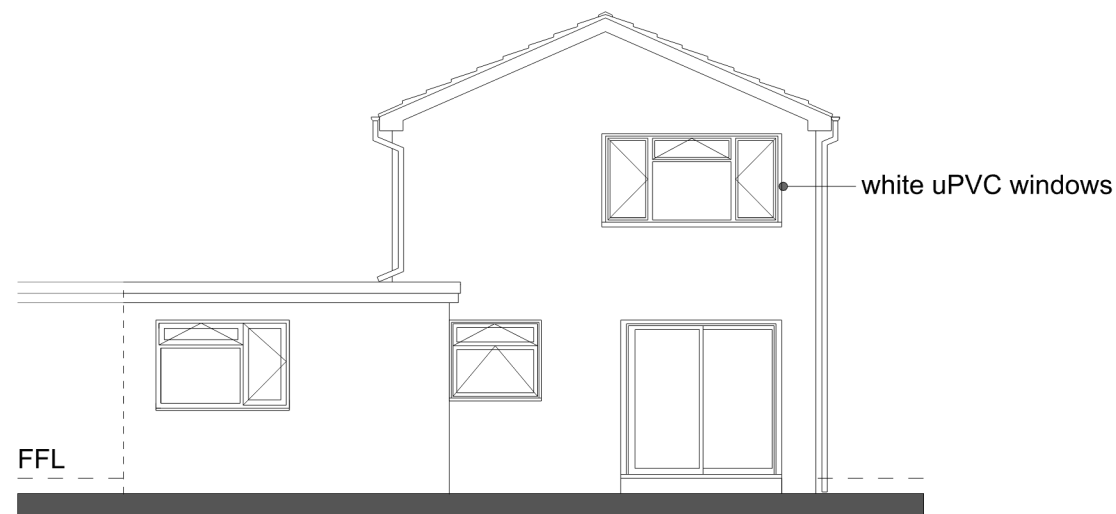

EXISTING REAR ELEVATION

SCALE 1:100 0 1 2 5



EXISTING SIDE ELEVATION

SCALE 1:100 0 1 2 5

Planning Issue	
Proposed garage roof and facade replacement 1 Pinehurst, RH15 0DG, Burgess Hill	
Existing elevations	
Scale as shown @A3	No. 6/10