





PROPOSED FRONT ELEVATION

SCALE 1:100

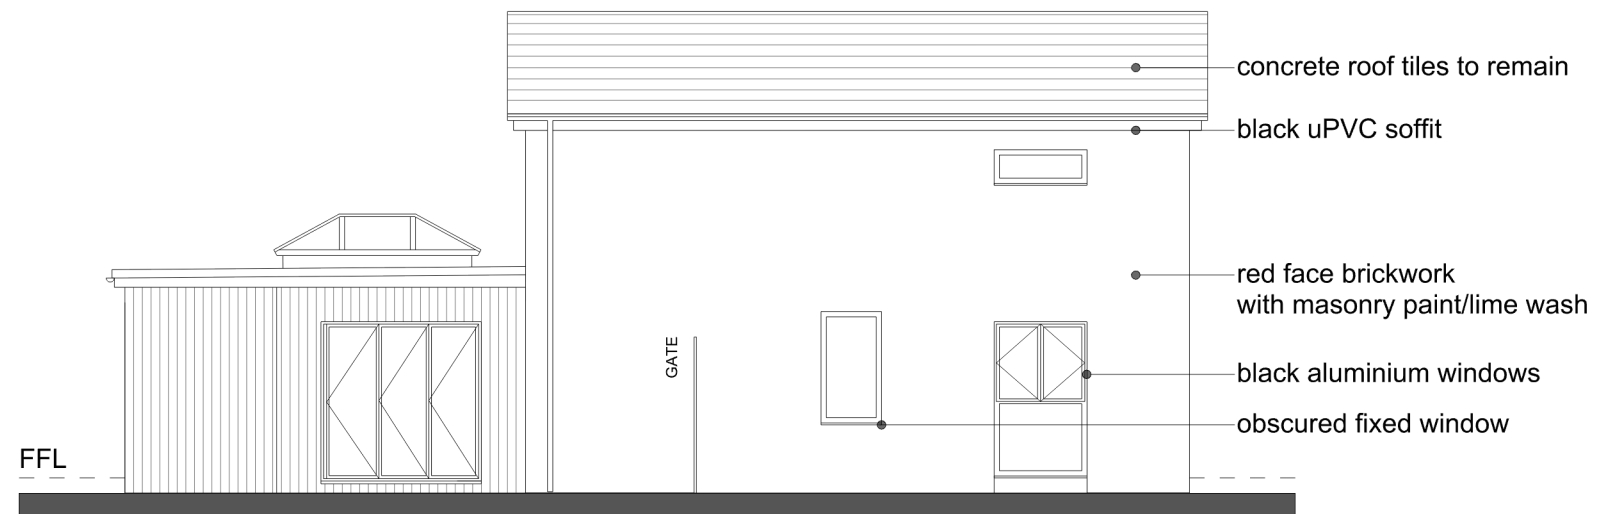


PROPOSED SIDE ELEVATION

SCALE 1:100

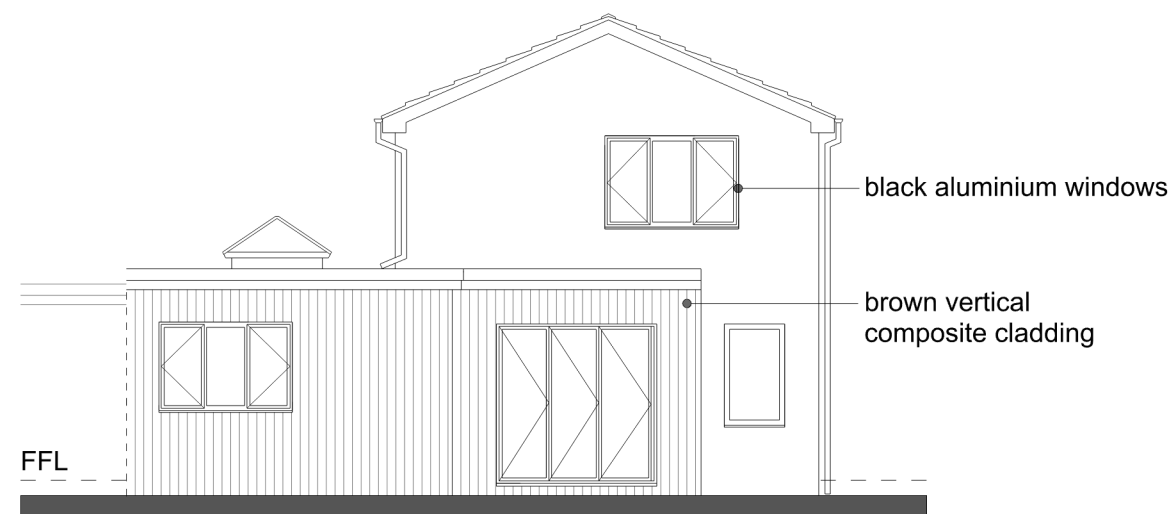


PROPOSED BACK ELEVATION

SCALE 1:100

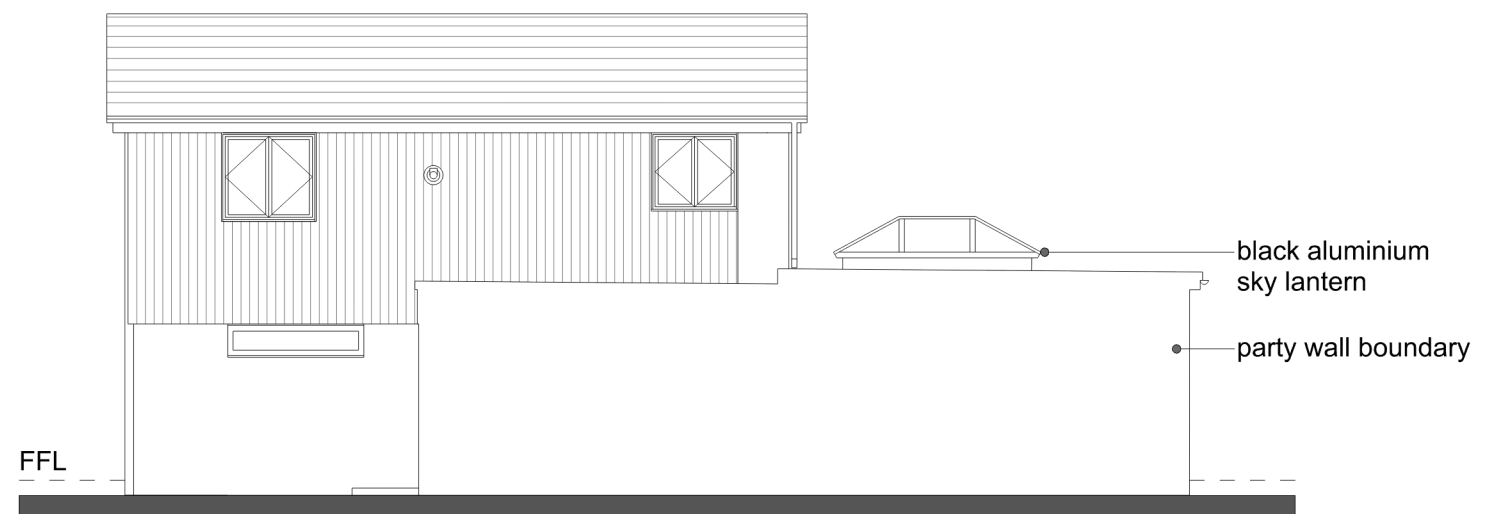

PROPOSED SIDE ELEVATION

SCALE 1:100

 

Planning Issue	
Proposed garage roof and facade replacement 1 Pinehurst, RH15 0DG, Burgess Hill	
Approved Ref:PP-14419063 elevations	
Scale as shown @A3	No. 7/10