



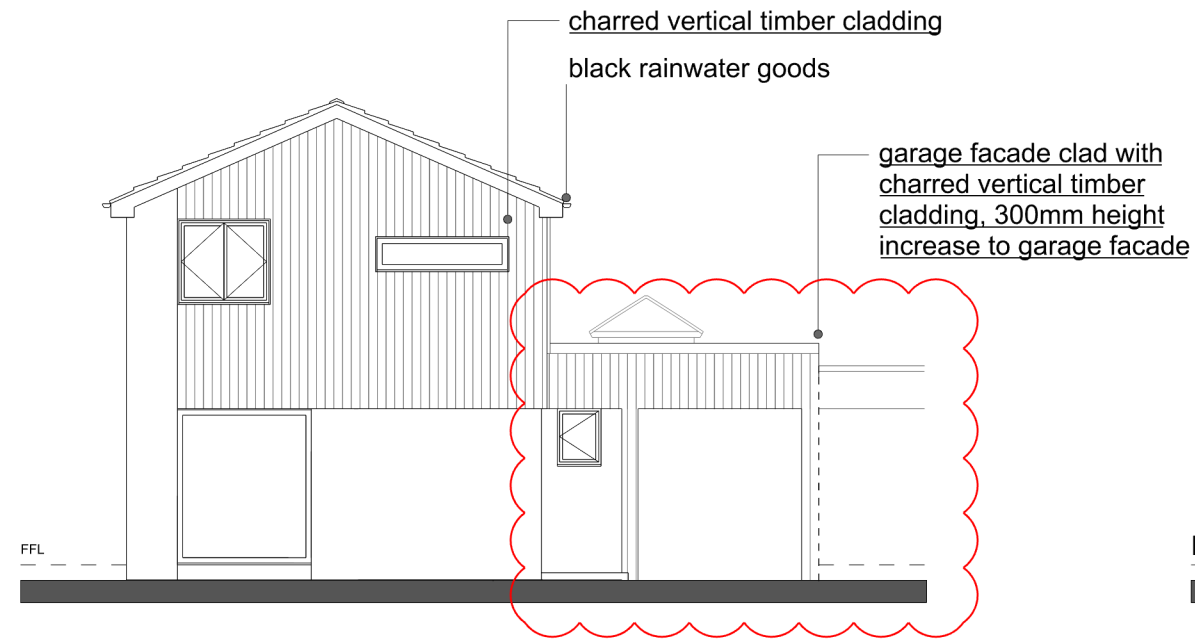


PROPOSED FRONT ELEVATION

SCALE 1:100

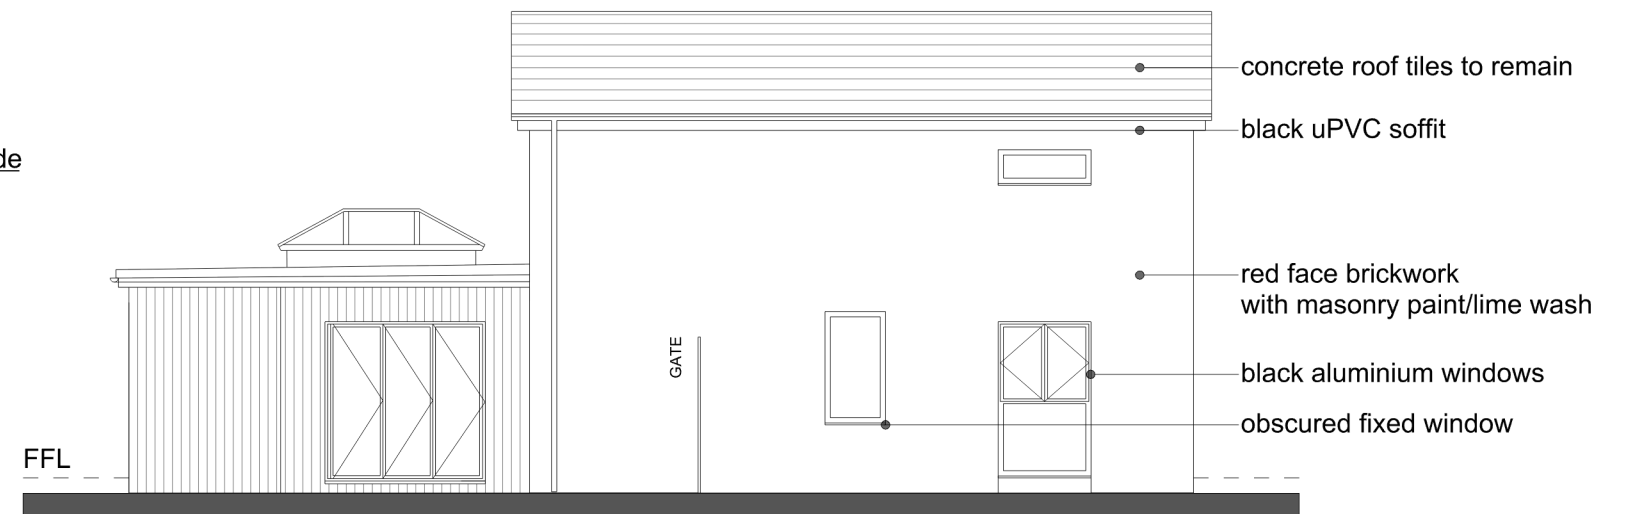


PROPOSED SIDE ELEVATION

SCALE 1:100

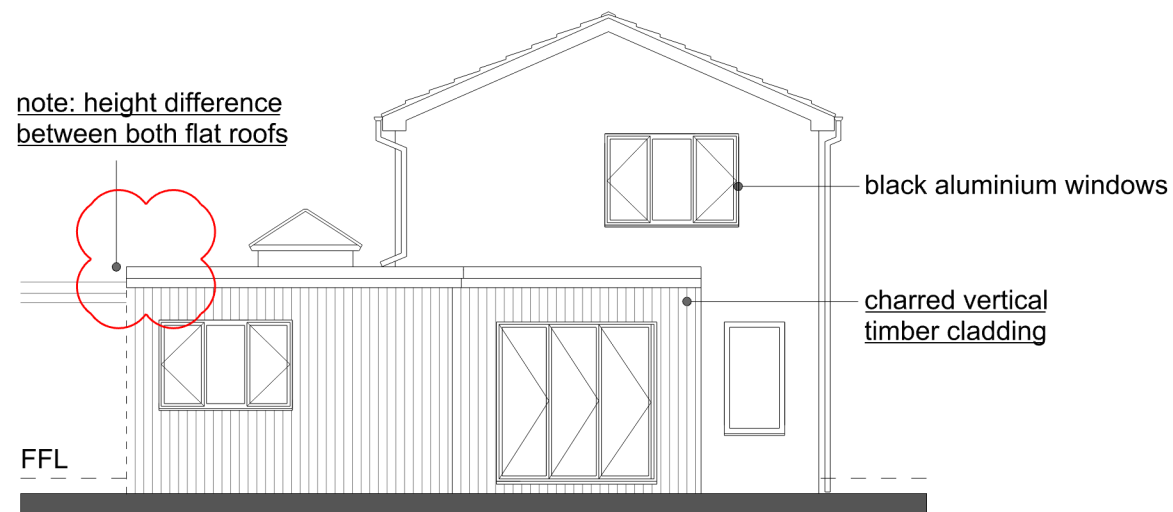

PROPOSED BACK ELEVATION

SCALE 1:100

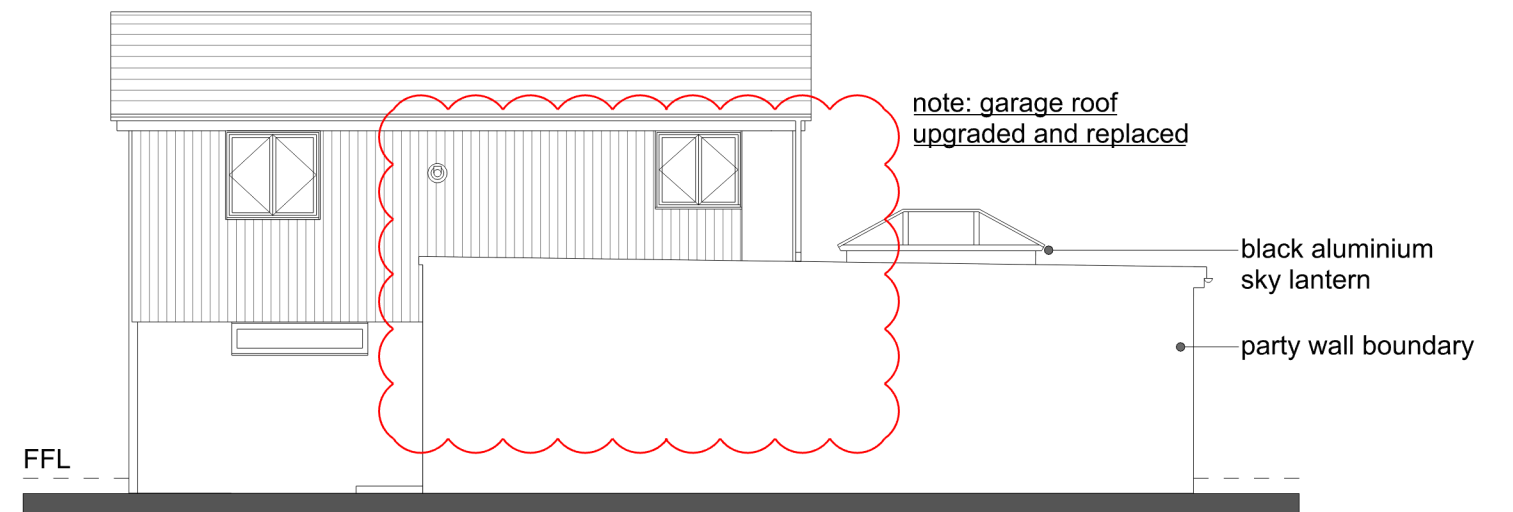

EXISTING SIDE ELEVATION

SCALE 1:100

Planning Issue

Proposed garage roof and facade replacement
1 Pinehurst, RH15 0DG, Burgess Hill

Amended elevations

Scale as shown @A3

No. 8/10