



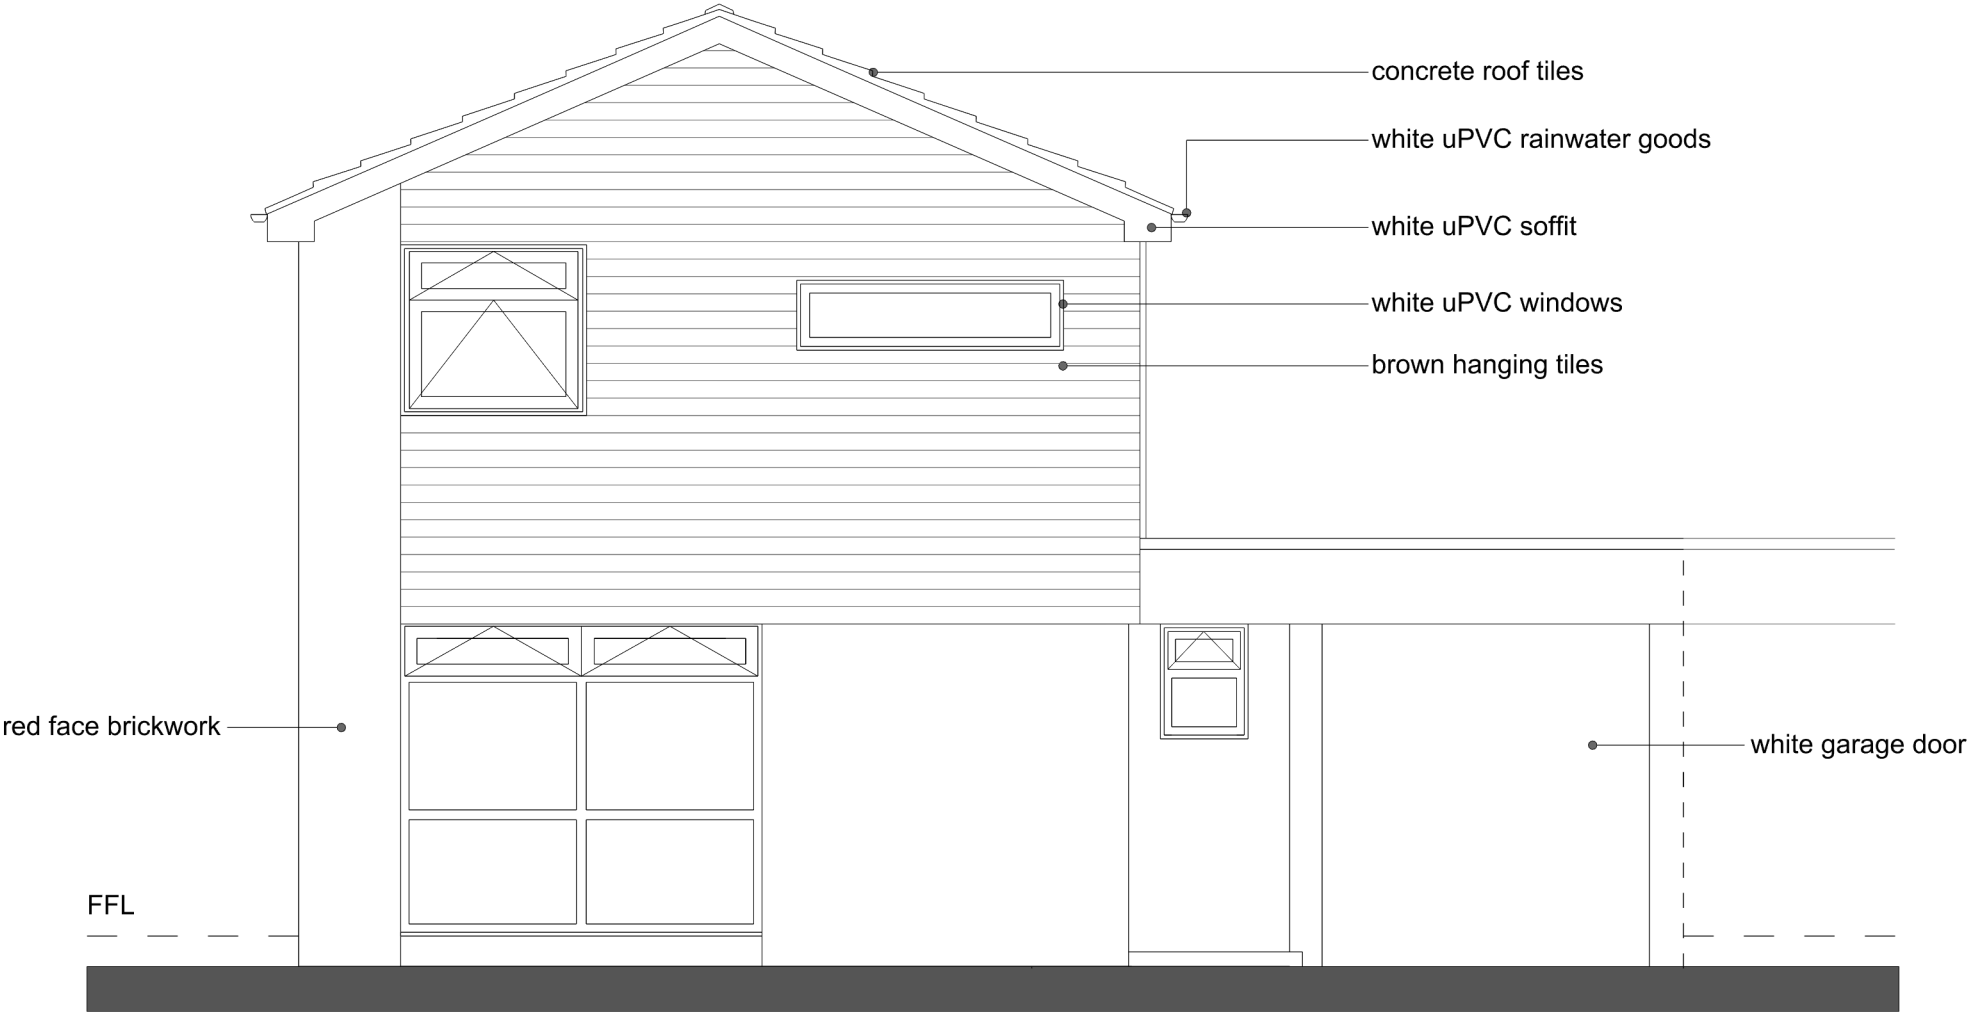

EXISTING FRONT ELEVATION

SCALE 1:50

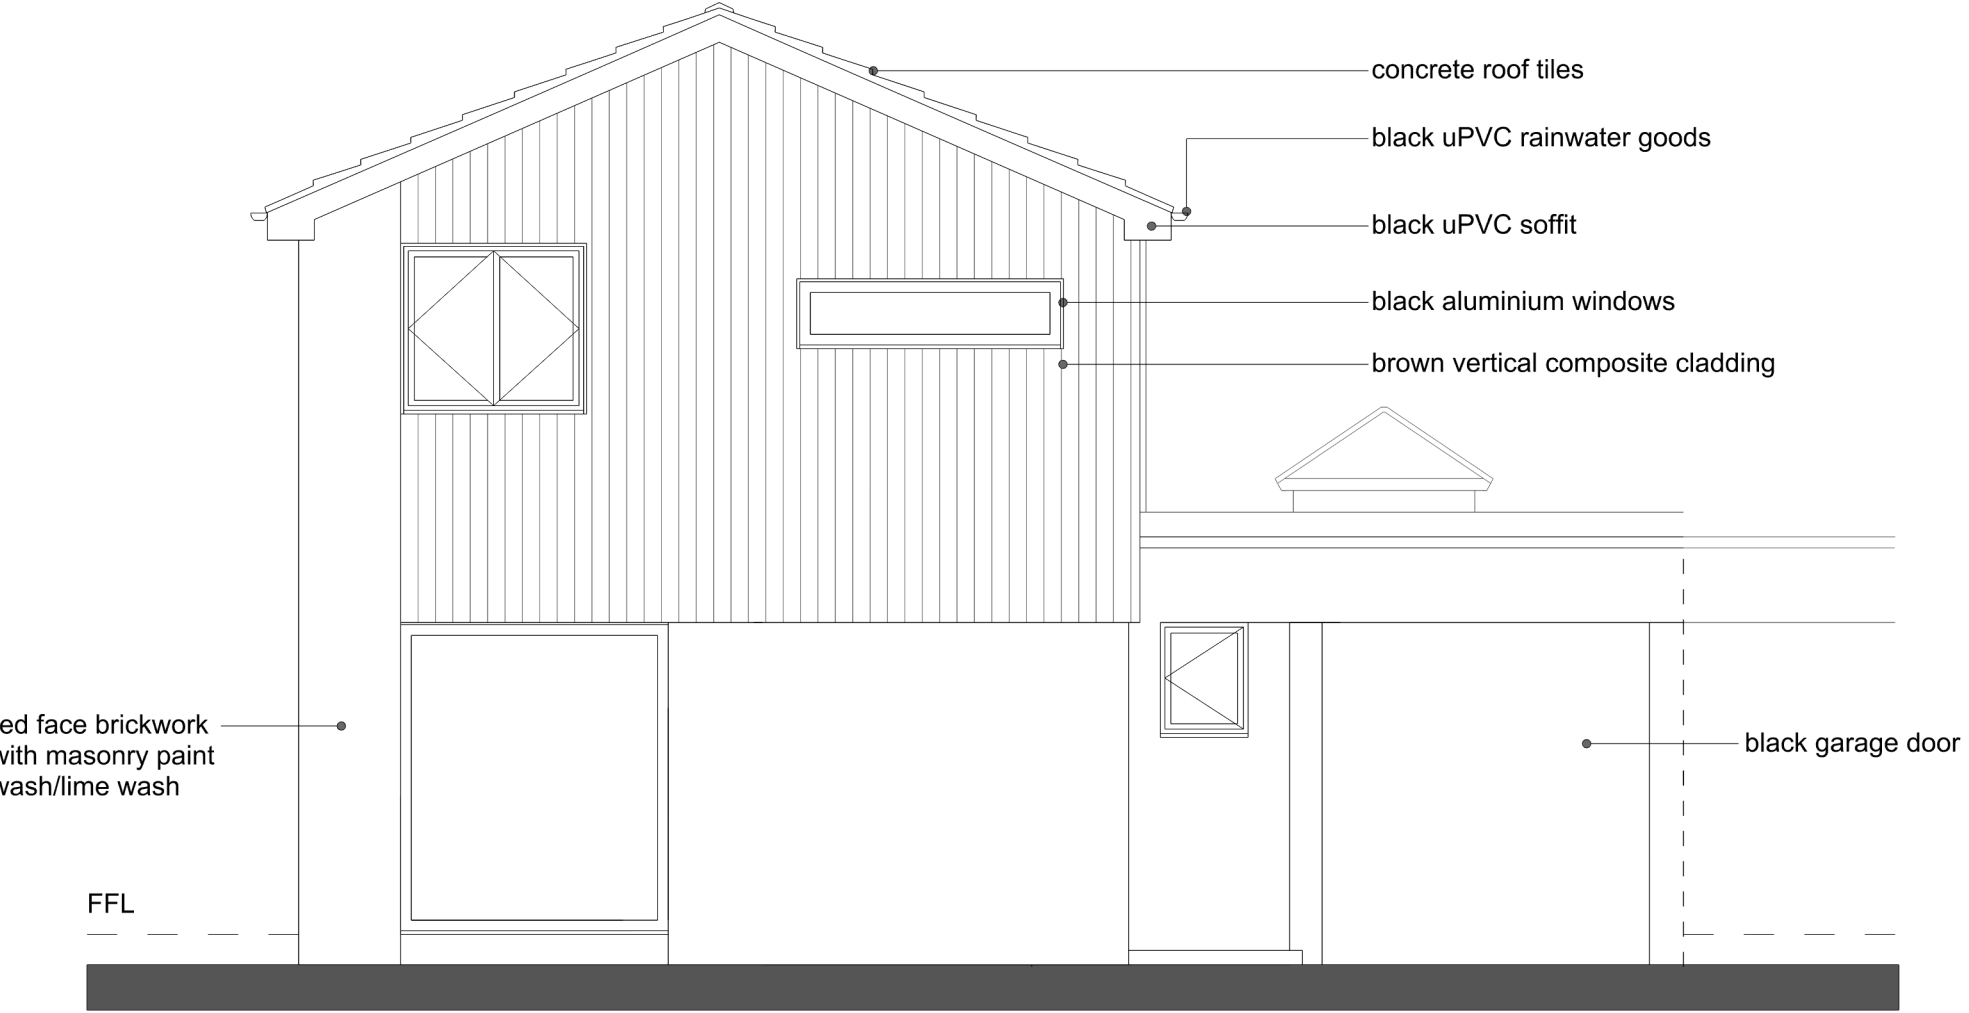

Ref:PP-14419063 FRONT ELEVATION

SCALE 1:50

Note:

All existing facade hanging tiles to be replaced with vertical composite cladding. Proposed extension to also be clad in the same vertical composite cladding.

Existing white uPVC windows to be replaced with black aluminum frames.
Proposed extension windows and bifold door to be black aluminium.

uPVC soffits and rainwater goods to be replaced with alike black uPVC.

Cladding material:

Millboard composite cladding in Antique Oak

Planning Issue	
Proposed garage roof and facade replacement 1 Pinehurst, RH15 0DG, Burgess Hill	
Approved Ref:PP-14419063 facade detail	
Scale as shown @A3	No. 9/10