
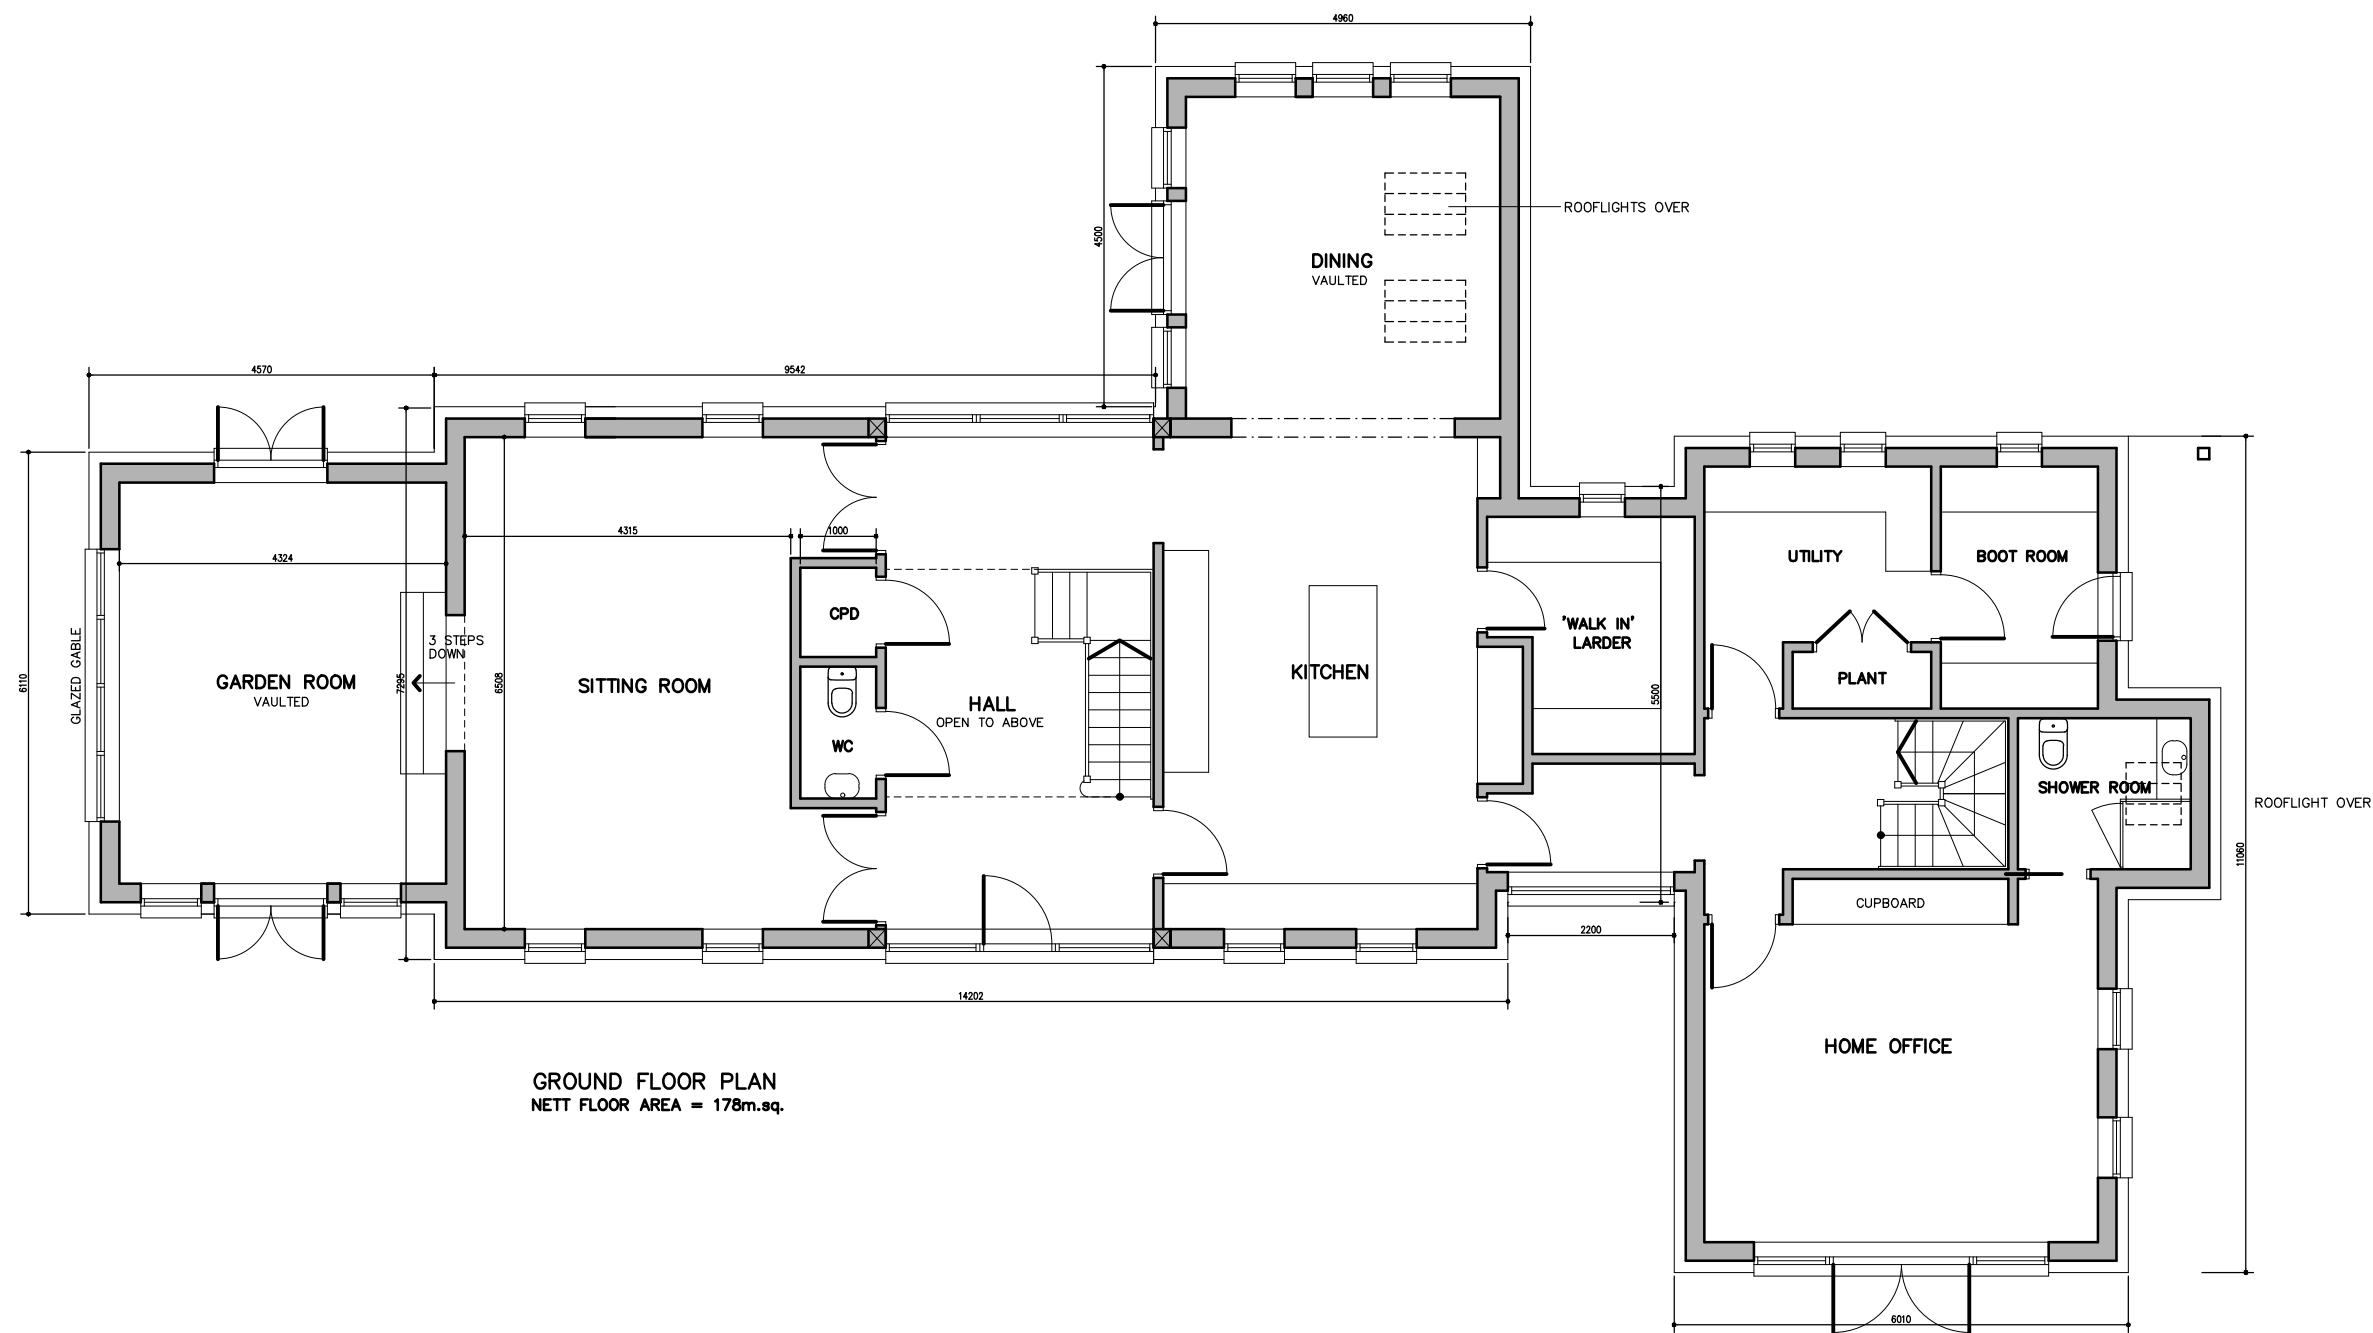


 

GROUND FLOOR PLAN
NETT FLOOR AREA = 178m.sq.

REV H.	- MINOR MODS.	05/09/2025
REV G.	- WINDOW MODS.	28/07/2025
REV F.	- ROOFLIGHTS	23/07/2025
REV E.	- CLIENT MODS.	16/07/2025
REV D.	- CLIENT MODS.	26/06/2025
REV C.	- WINDOW MODS ETC	06/05/2025
REV B.	- 42 DEG./MODS	23/04/2025
REV A.	- AD MODS	22/04/2025

FOR	MR & MRS A. DAWSON		
SITE	TOWNHOUSE FARM, CHURCH LANE, ARDINGLY. RH17 6UR		
TITLE	PROPOSED DWELLING GROUND FLOOR PLAN		
SCALE	DRAWN	DRAWING NO.	
1:100 @ A3	AH 04/25	02 REV H	