
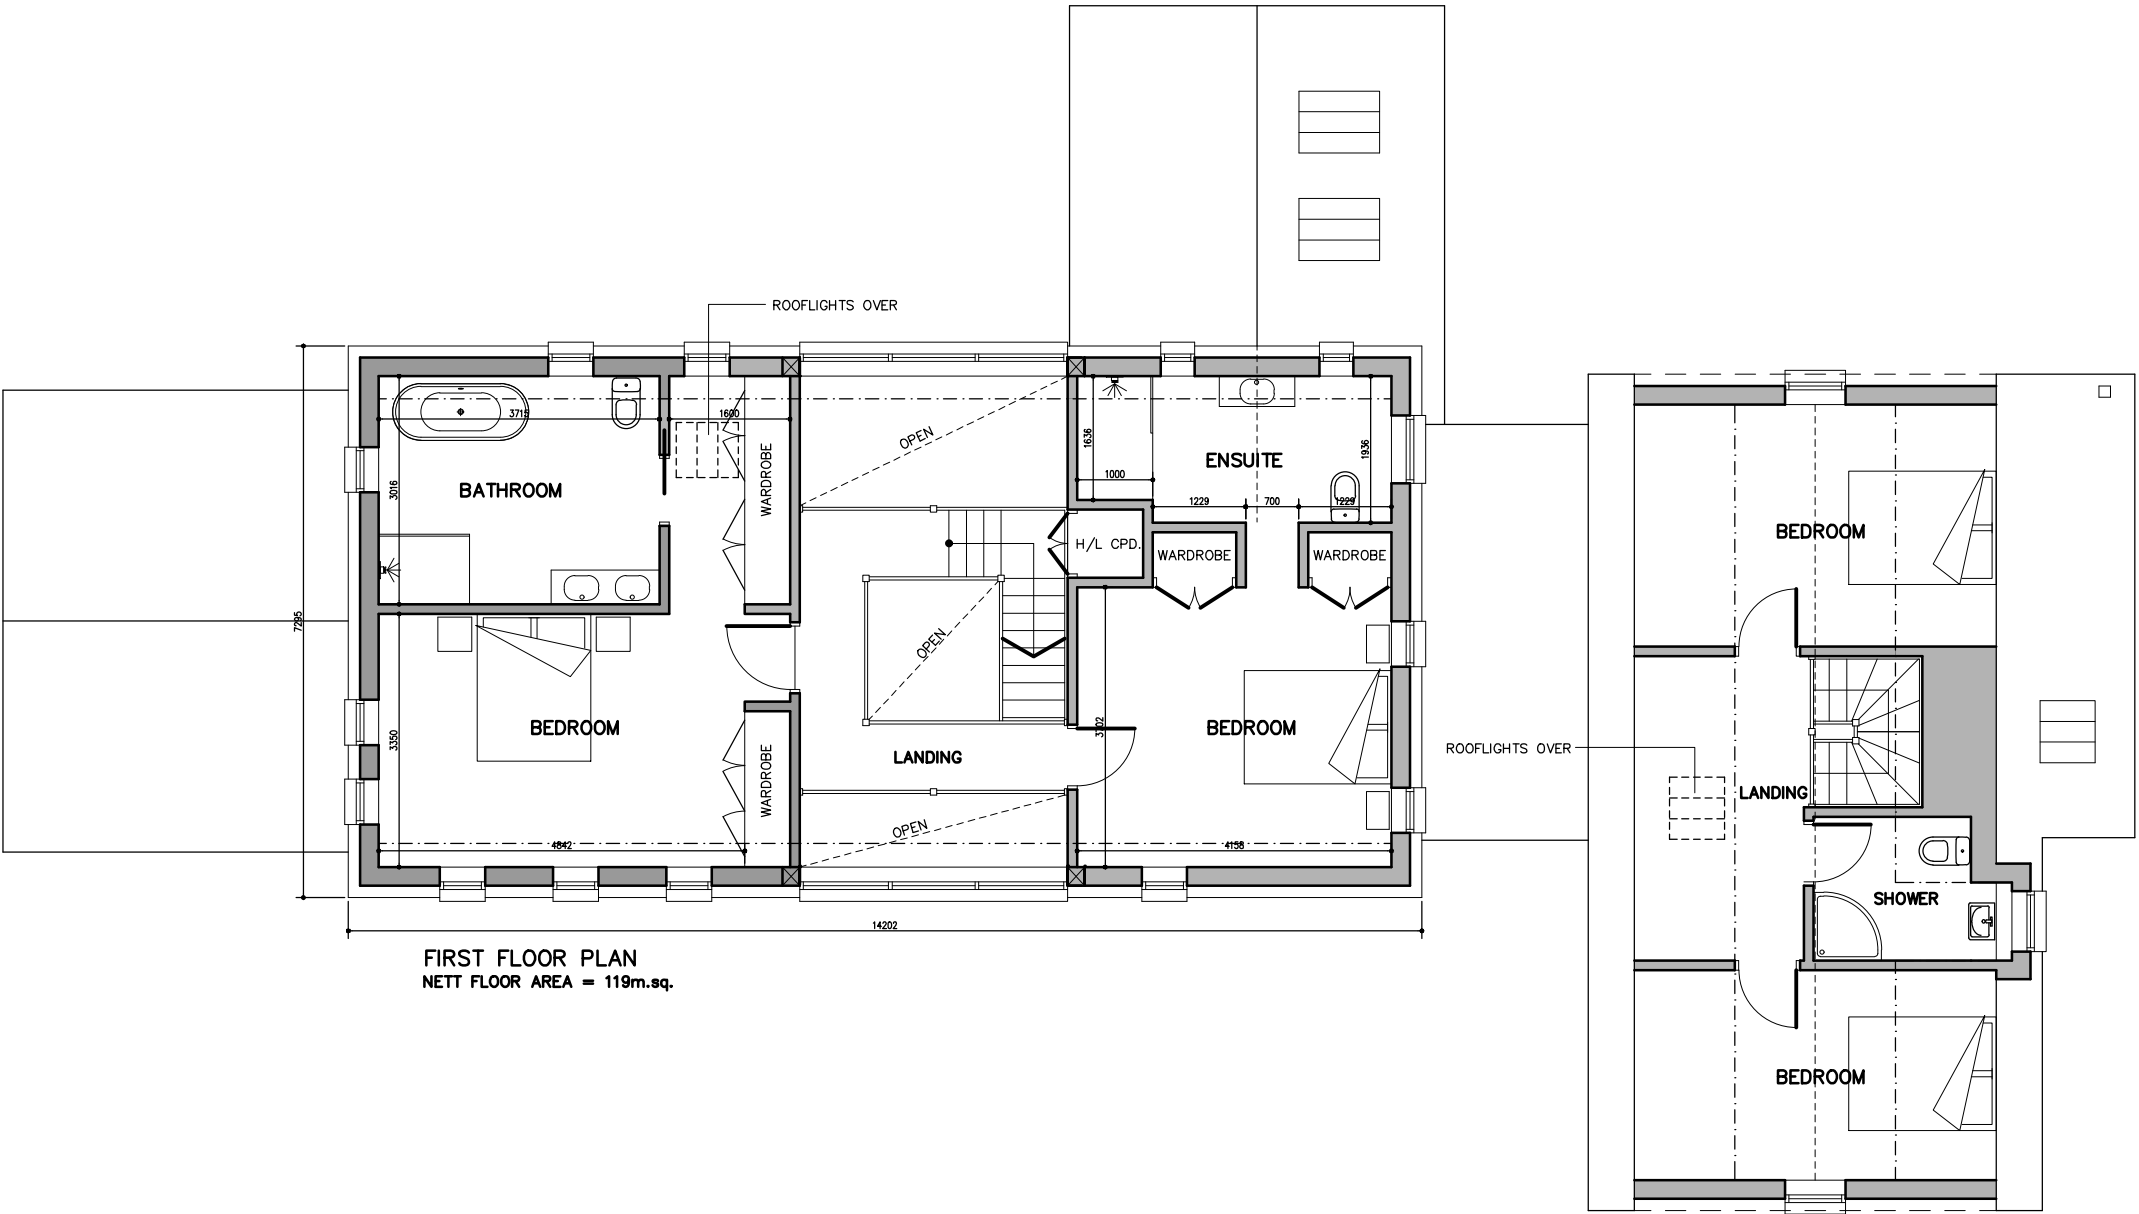


 

FIRST FLOOR PLAN
NETT FLOOR AREA = 119m.sq.

REV I. - DORMER/MODS.	05/09/2025
REV H. - DORMER ADDED.	04/08/2025
REV G. - BEDROOM MODS.	28/07/2025
REV F. - ROOFLIGHTS	23/07/2025
REV E. - CLIENT MODS.	16/07/2025
REV D. - CLIENT MODS ETC	26/06/2025
REV C. - WINDOW MODS ETC	06/05/2025
REV B. - 42 DEG/MODS	24/04/2025
REV A. - AD MODS	22/04/2025

FOR MR & MRS A. DAWSON		
SITE TOWNHOUSE FARM, CHURCH LANE, ARDINGLY. RH17 6UR		
TITLE PROPOSED DWELLING FIRST FLOOR PLAN		
SCALE 1:100 @ A3	DRAWN AH 04/25	DRAWING NO. 03 REV I