




Front Elevation 1:50

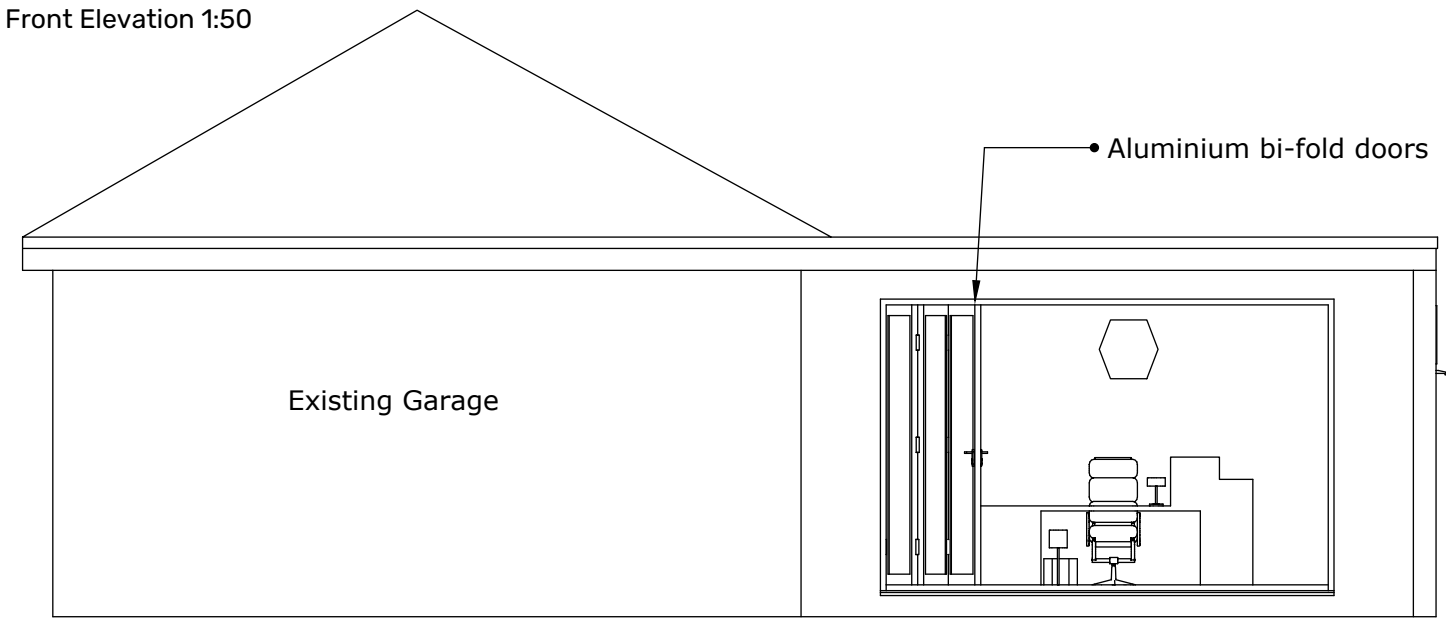



Rear Elevation 1:50

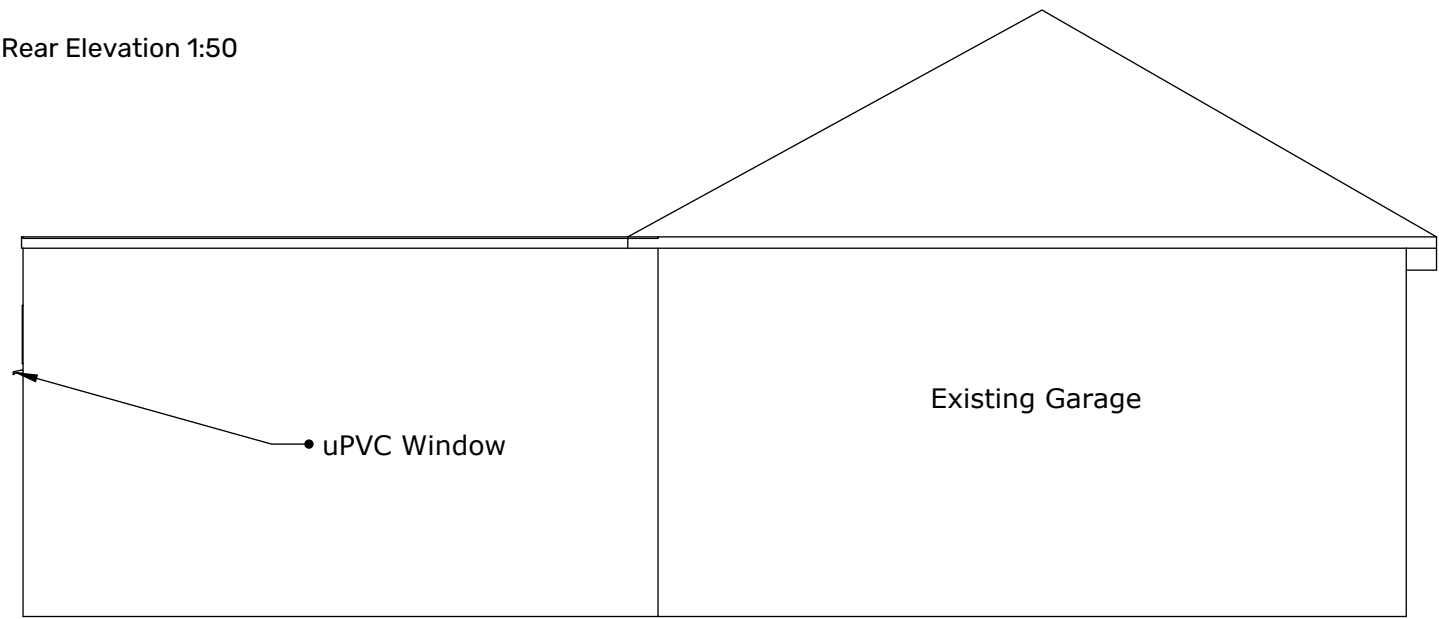

Left-side Elevation 1:50

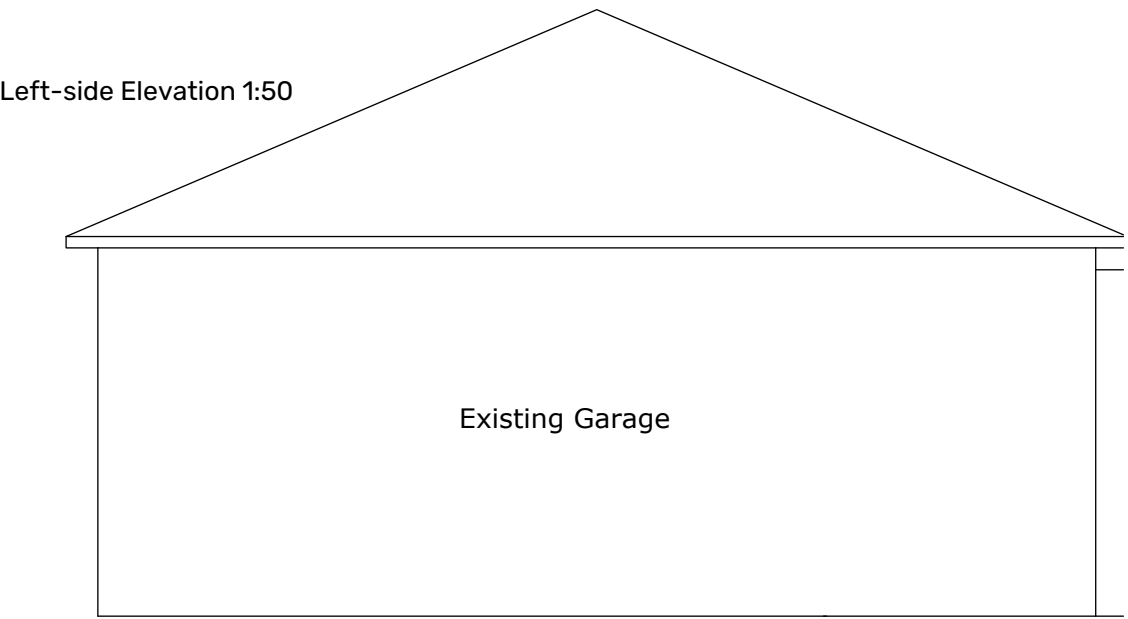

Right-side Elevation 1:50

 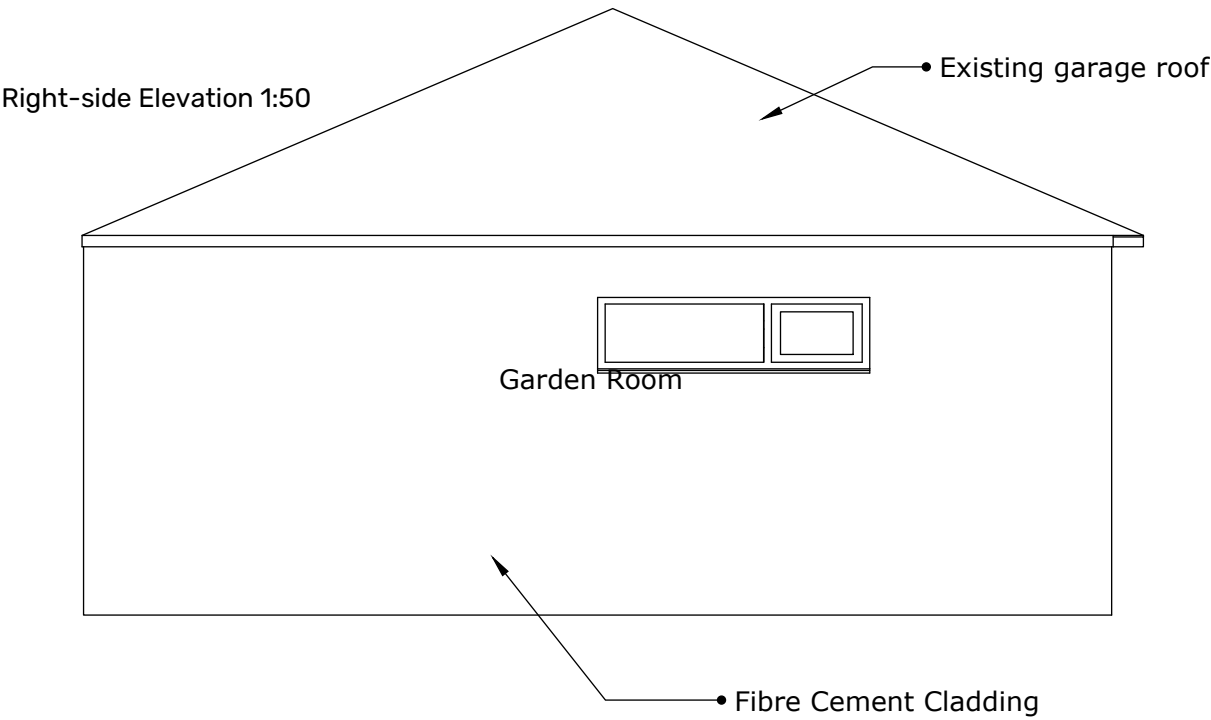

| Rev | Date | Description |
|-----|------|-------------|
|-----|------|-------------|

PLANNING



miniature

manors

bespoke garden rooms

Miniature Manors  
Hathaways, Winterpit Lane,  
Mannings Heath, Horsham,  
West Sussex, RH13 6LZ  
01403 273550 | 07769973937

Title:  
Proposed Plans and Elevations

Address:  
2 Birdcage Lane, Goddards Green,  
Hassocks, BN6 9HH

|        |            |         |     |
|--------|------------|---------|-----|
| Date:  | 15/09/2026 | Rev:    | A   |
| Scale: | 1:50 @ A3  | Dwg No: | 002 |