



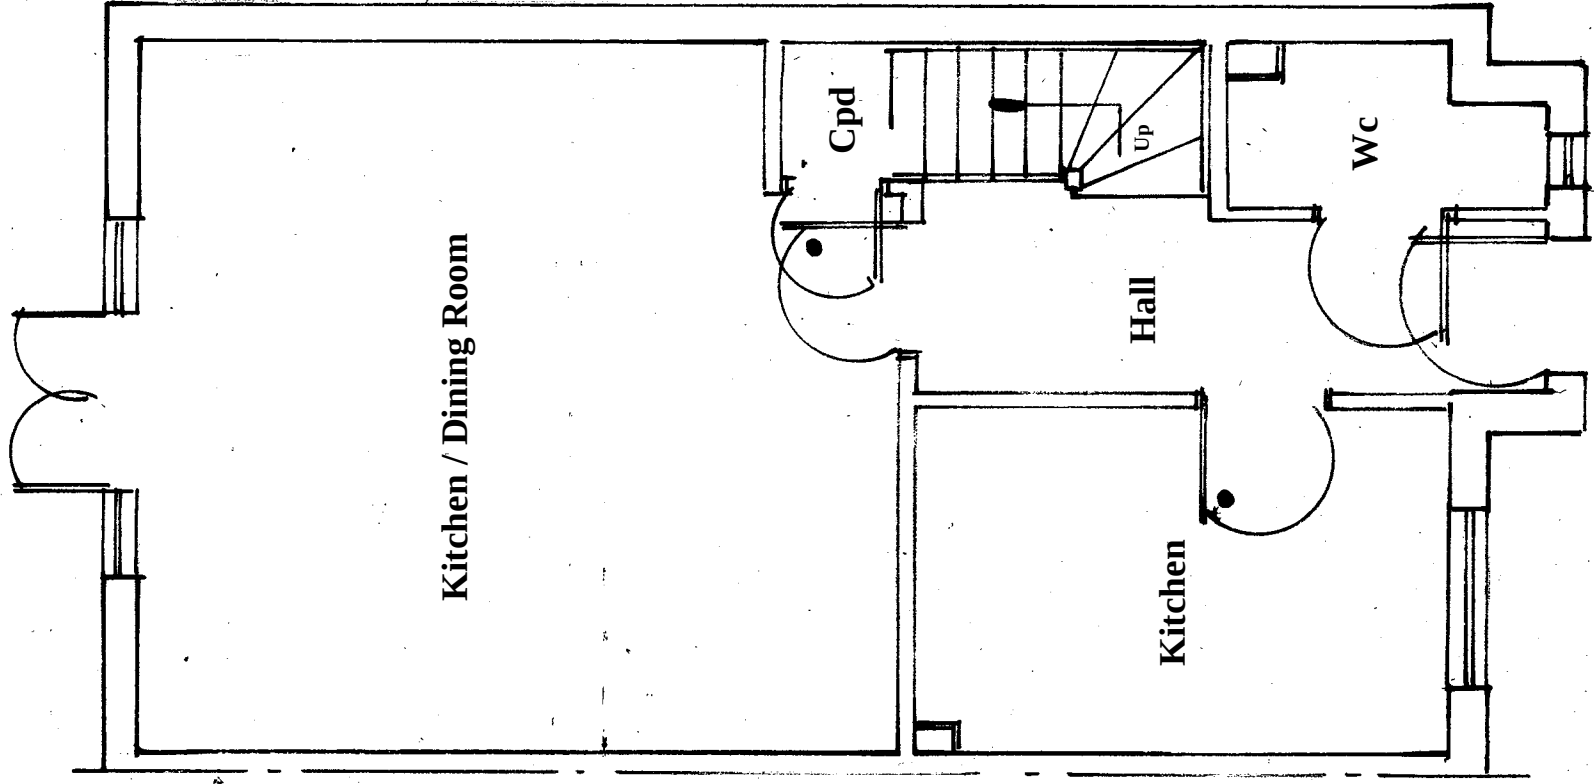

Existing Ground Floor Plan

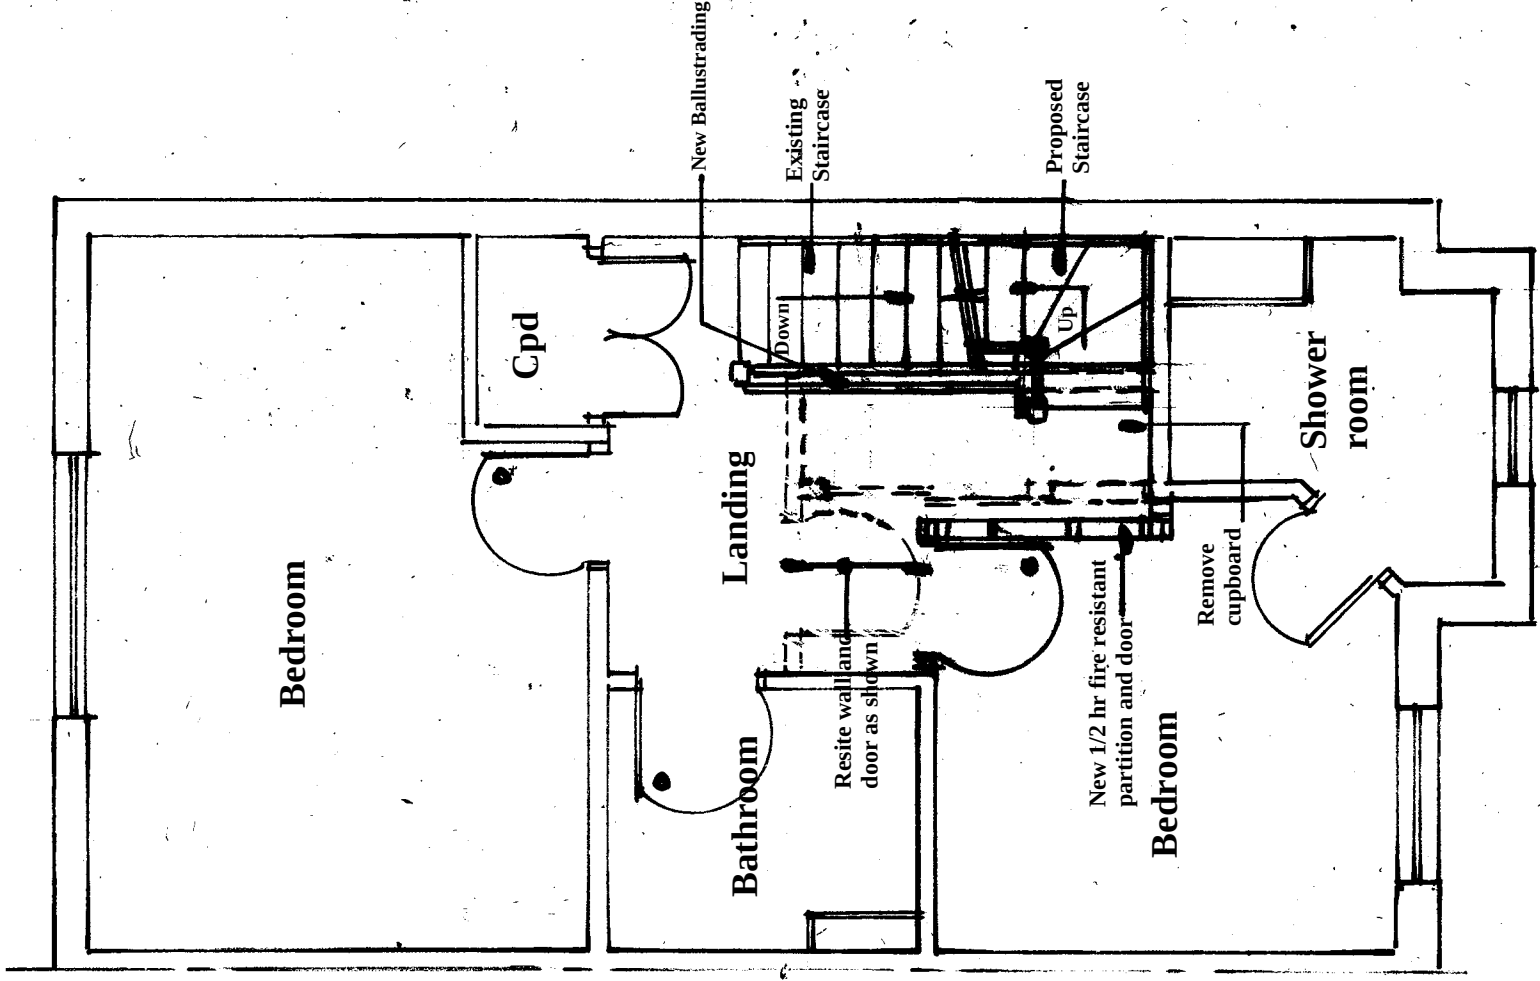

Existing First Floor Plan

Amendments			Date

Client **Mr & Mrs Kruglyakov**

Site Address

**10 Bonnet Lane
Burgess Hill
West Sussex
RH15 0FQ**

Proposal **Loft Conversion**

Drawing Title **Existing Grd/ First Floor Plan**

Date **16/06/26** Drawn **S. Burrows**

Scales **1:50**

DWG NO. S13541/1	REV
-------------------------	-------------