



Proposed Roof Plan 1:50

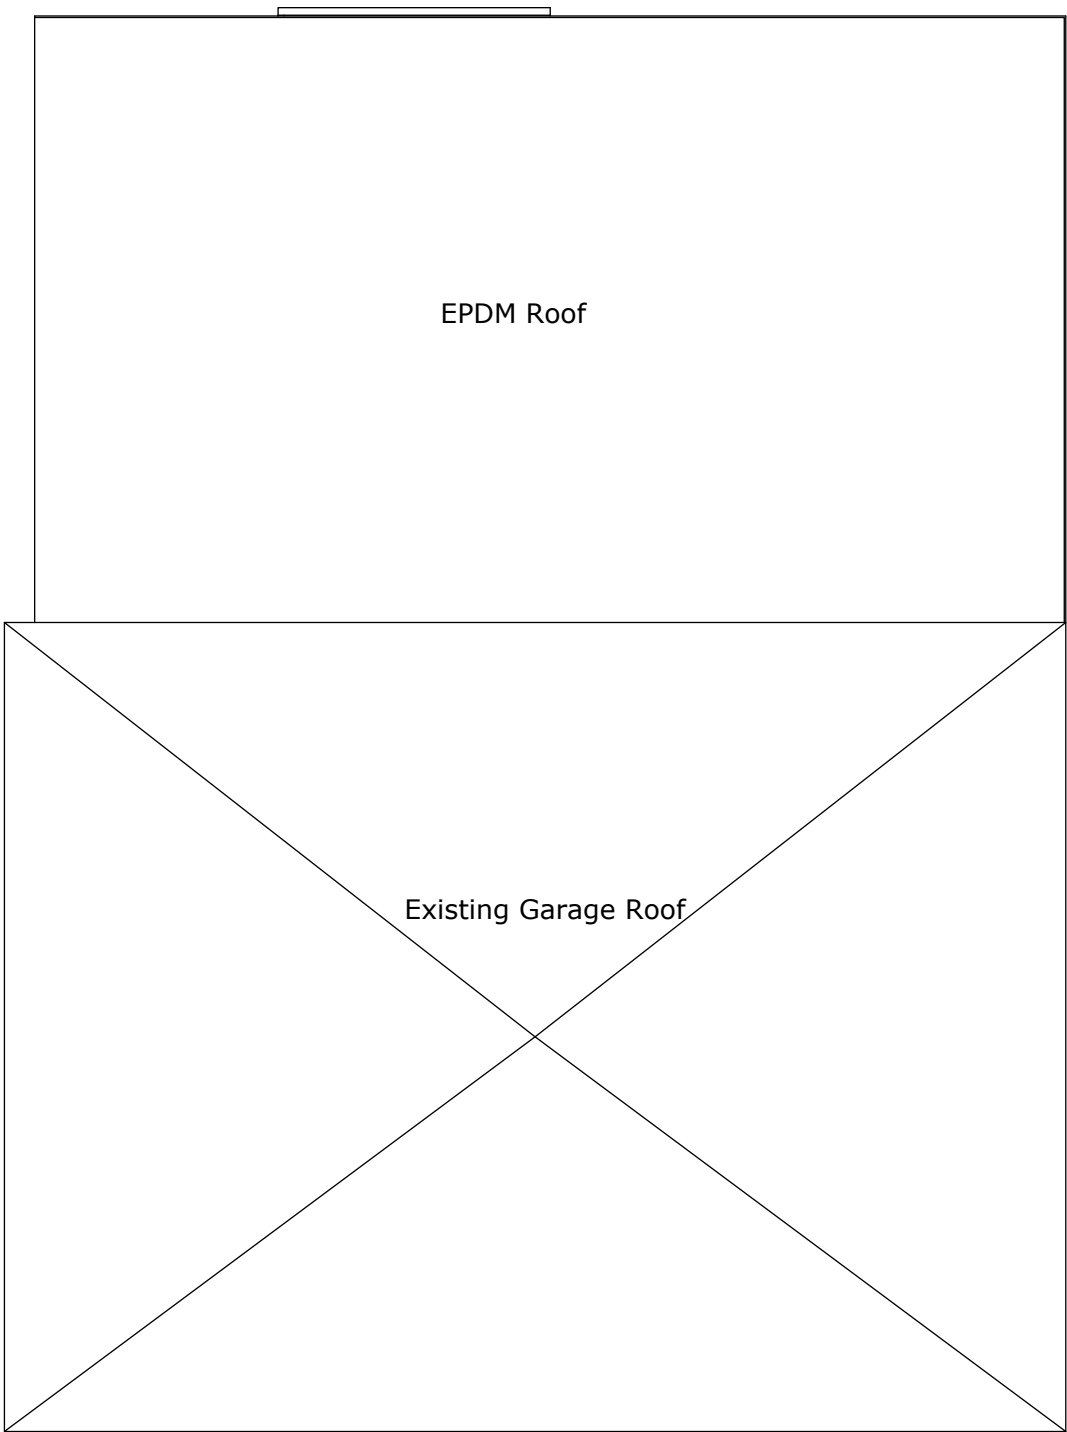

Proposed Floor Plan 1:50

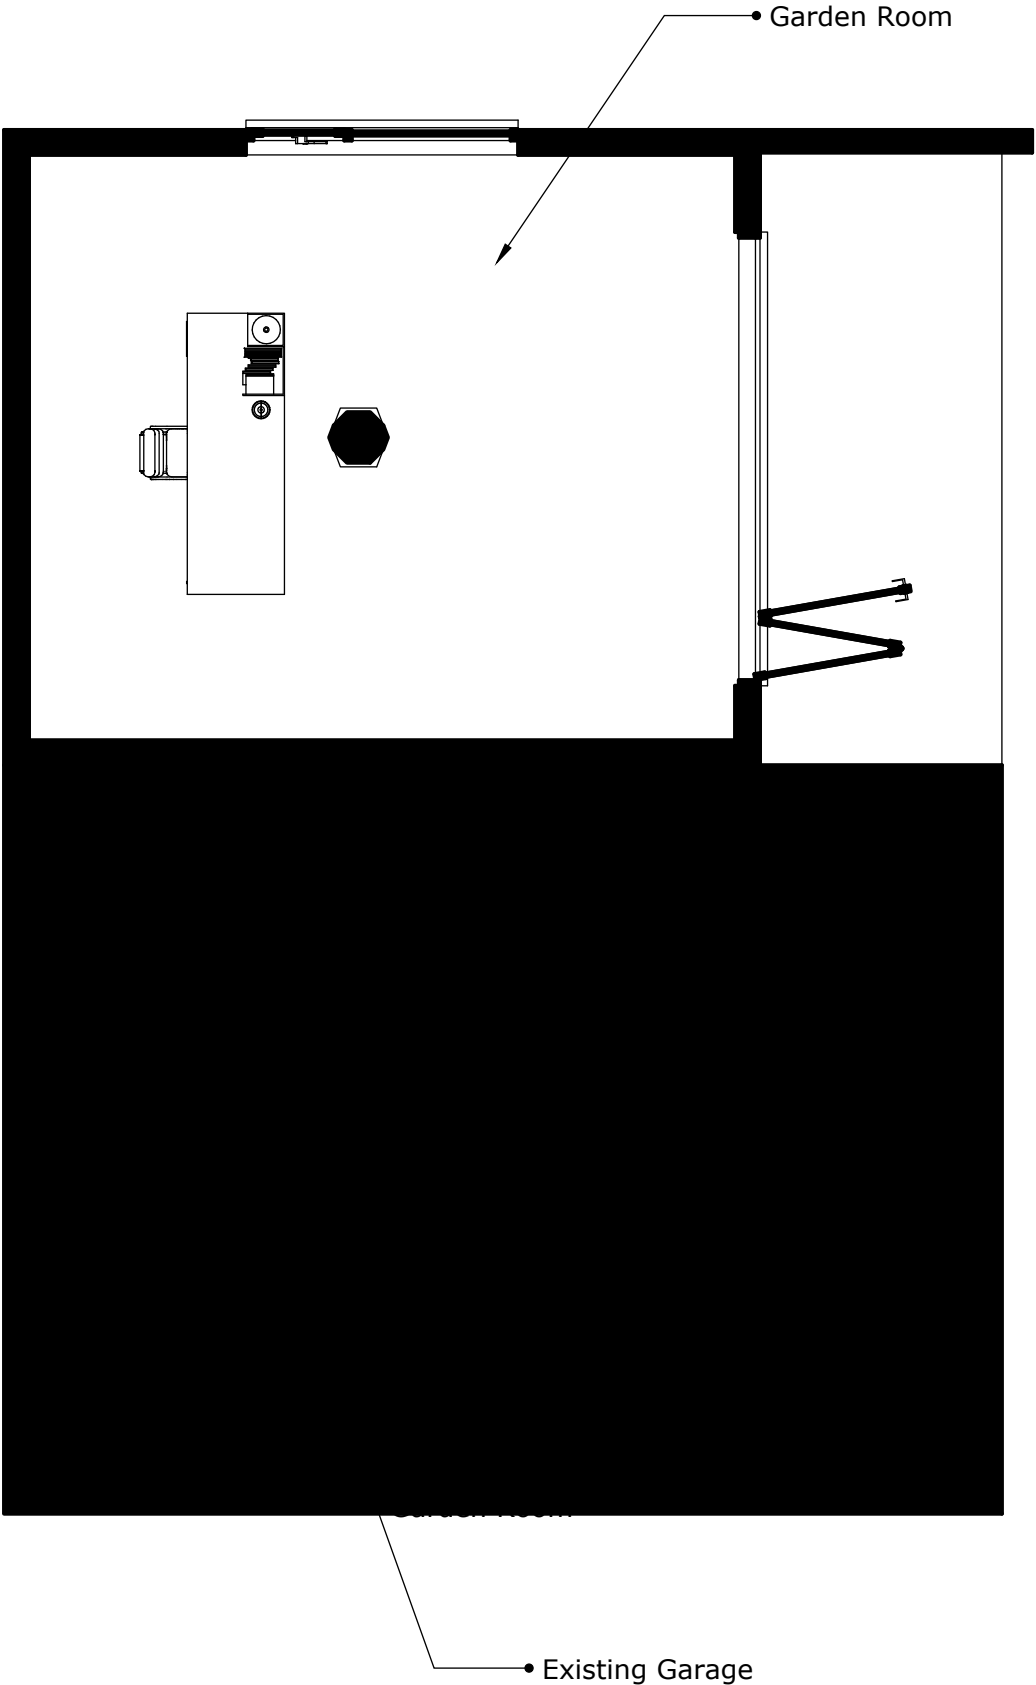

Rev	Date	Description
-----	------	-------------

PLANNING



Miniature Manors
Hathaways, Winterpit Lane,
Mannings Heath, Horsham,
West Sussex, RH13 6LZ
01403 273550 | 07769973937

Title:
Proposed Plans and Elevations

Address:
2 Birdcage Lane, Goddards Green,
Hassocks, BN6 9HH

Date: 15/09/2026 Rev: A
Scale: 1:50 @ A3 Dwg No: 002