

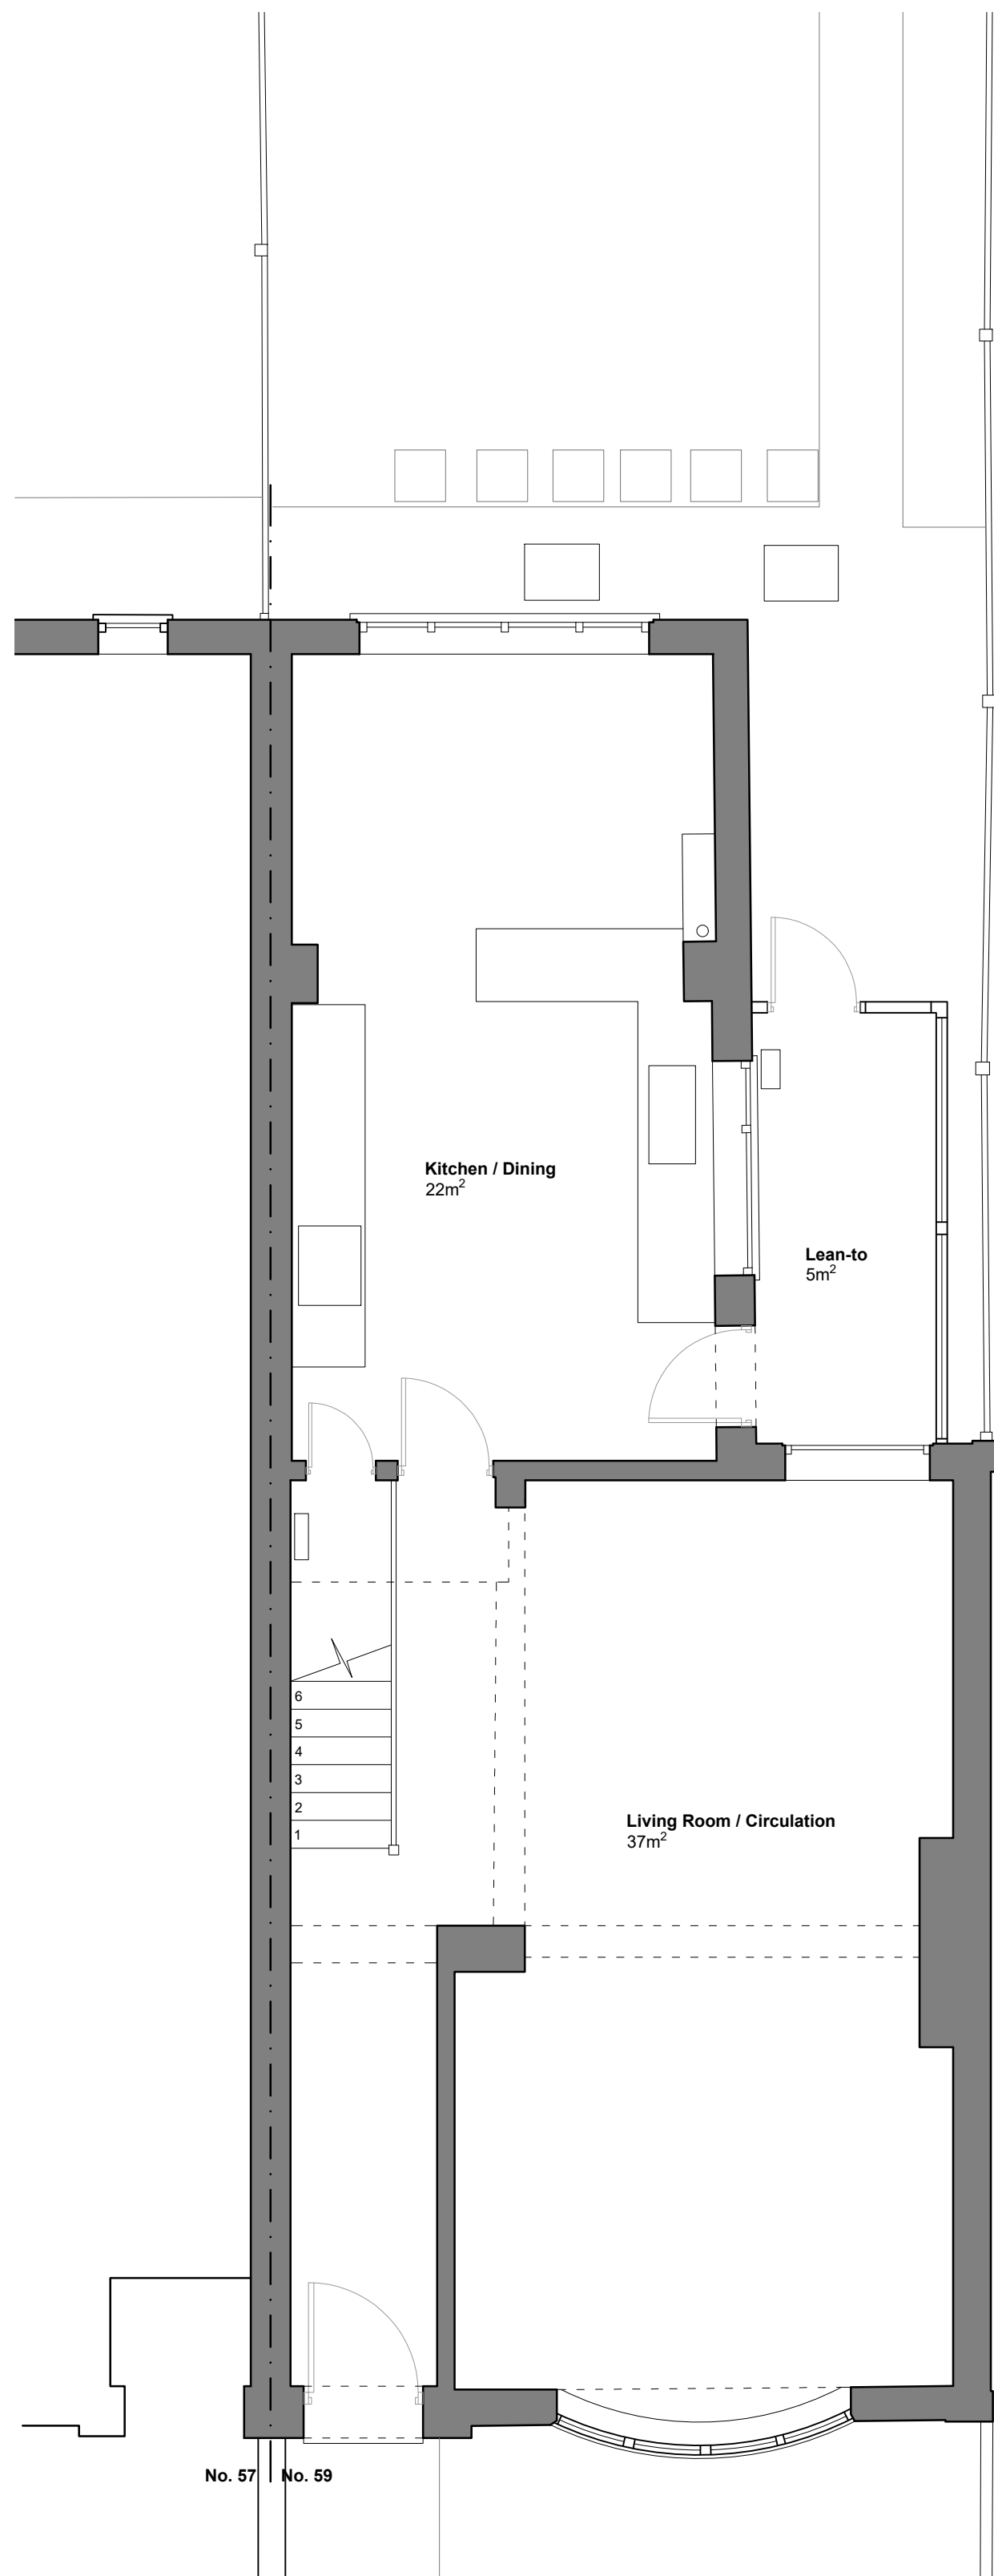


Ground Floor Plan as Existing
1:50 @ A1

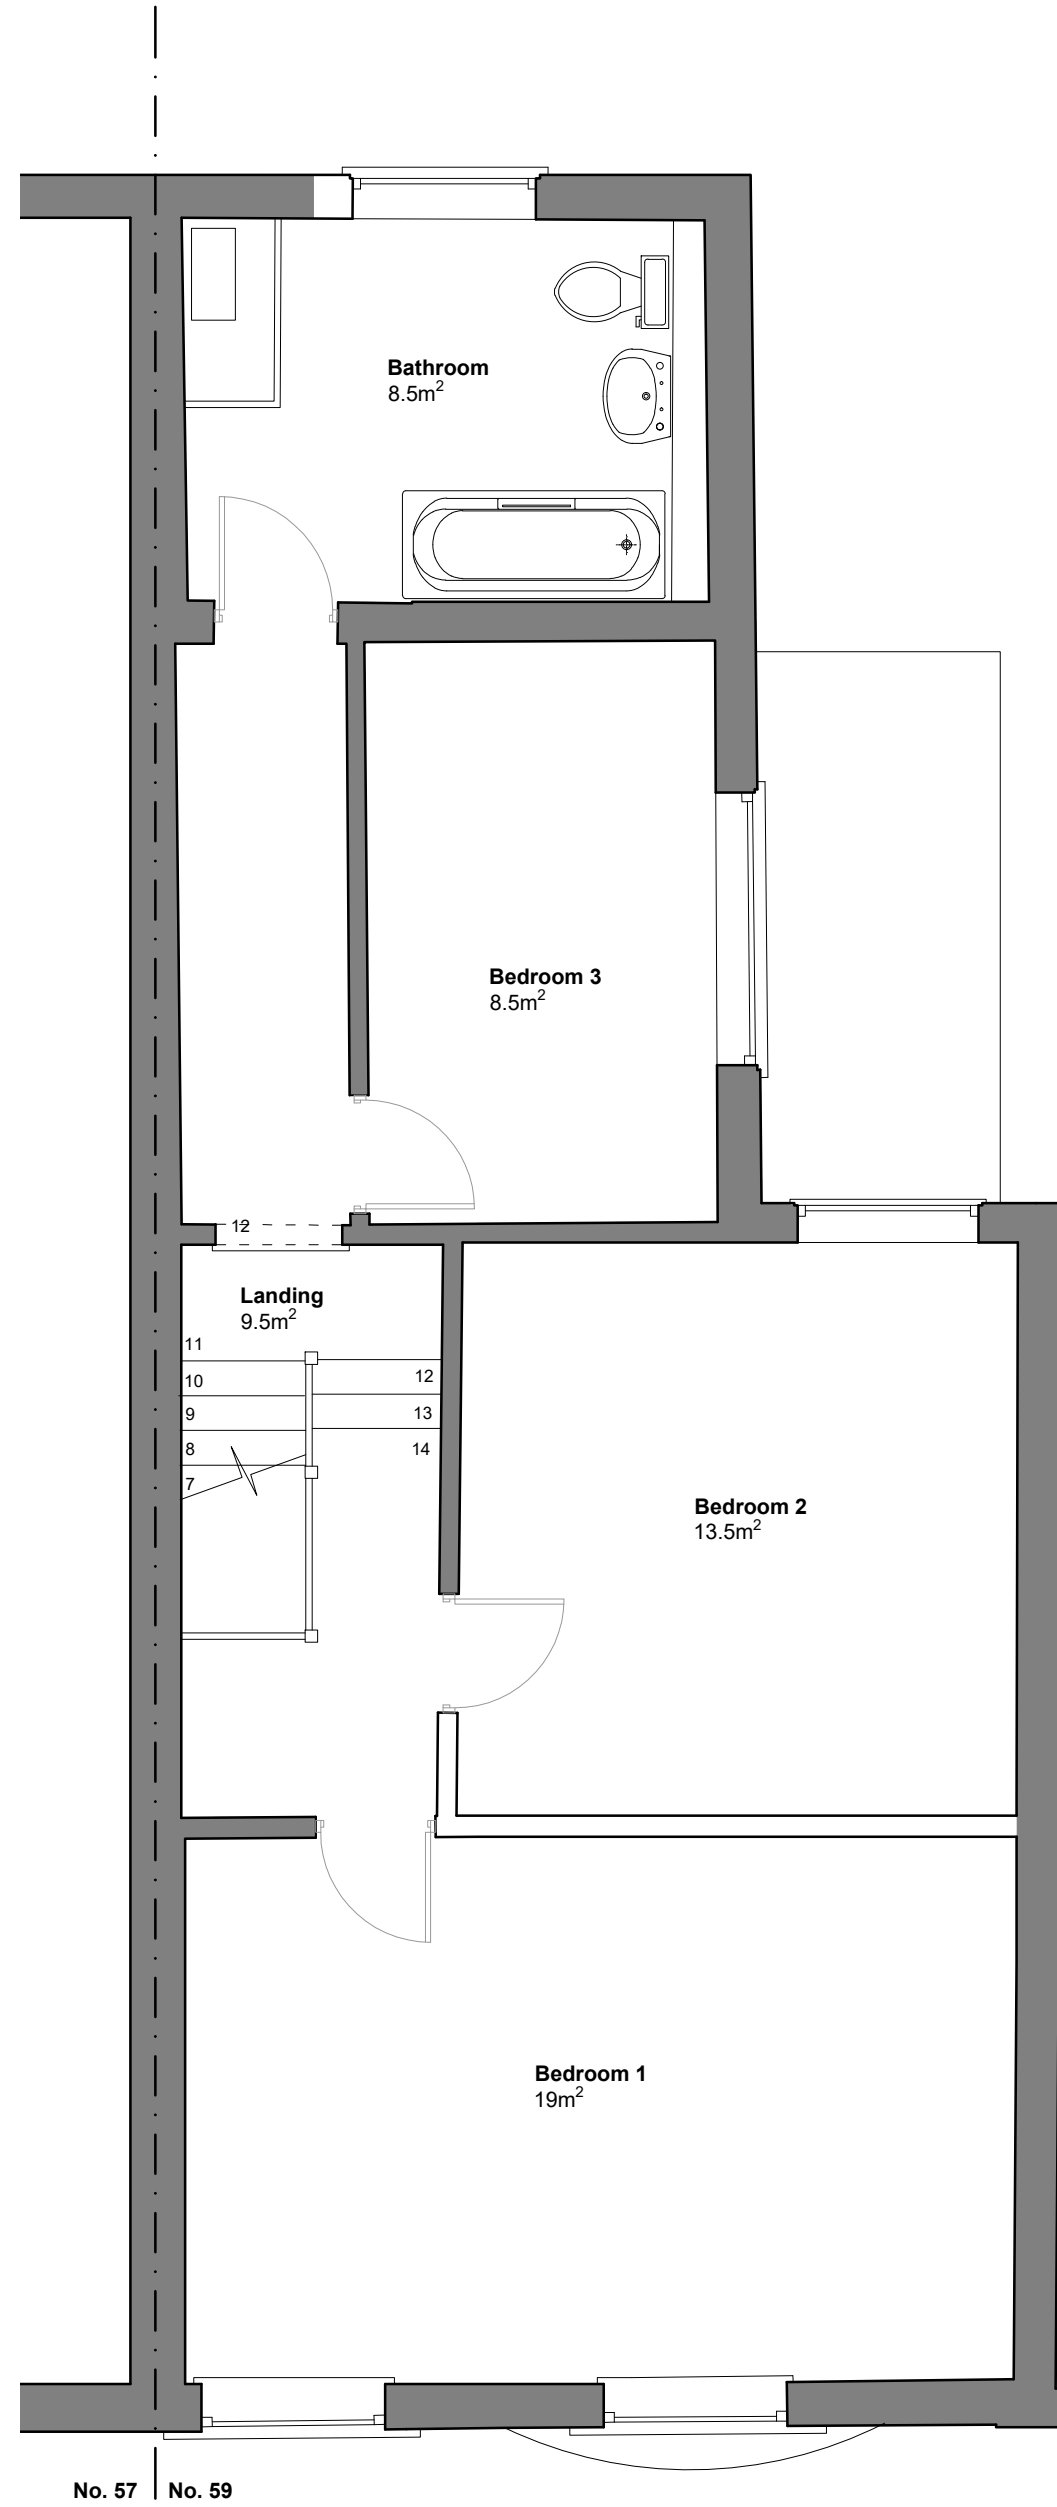

First Floor Plan as Existing
1:50 @ A1

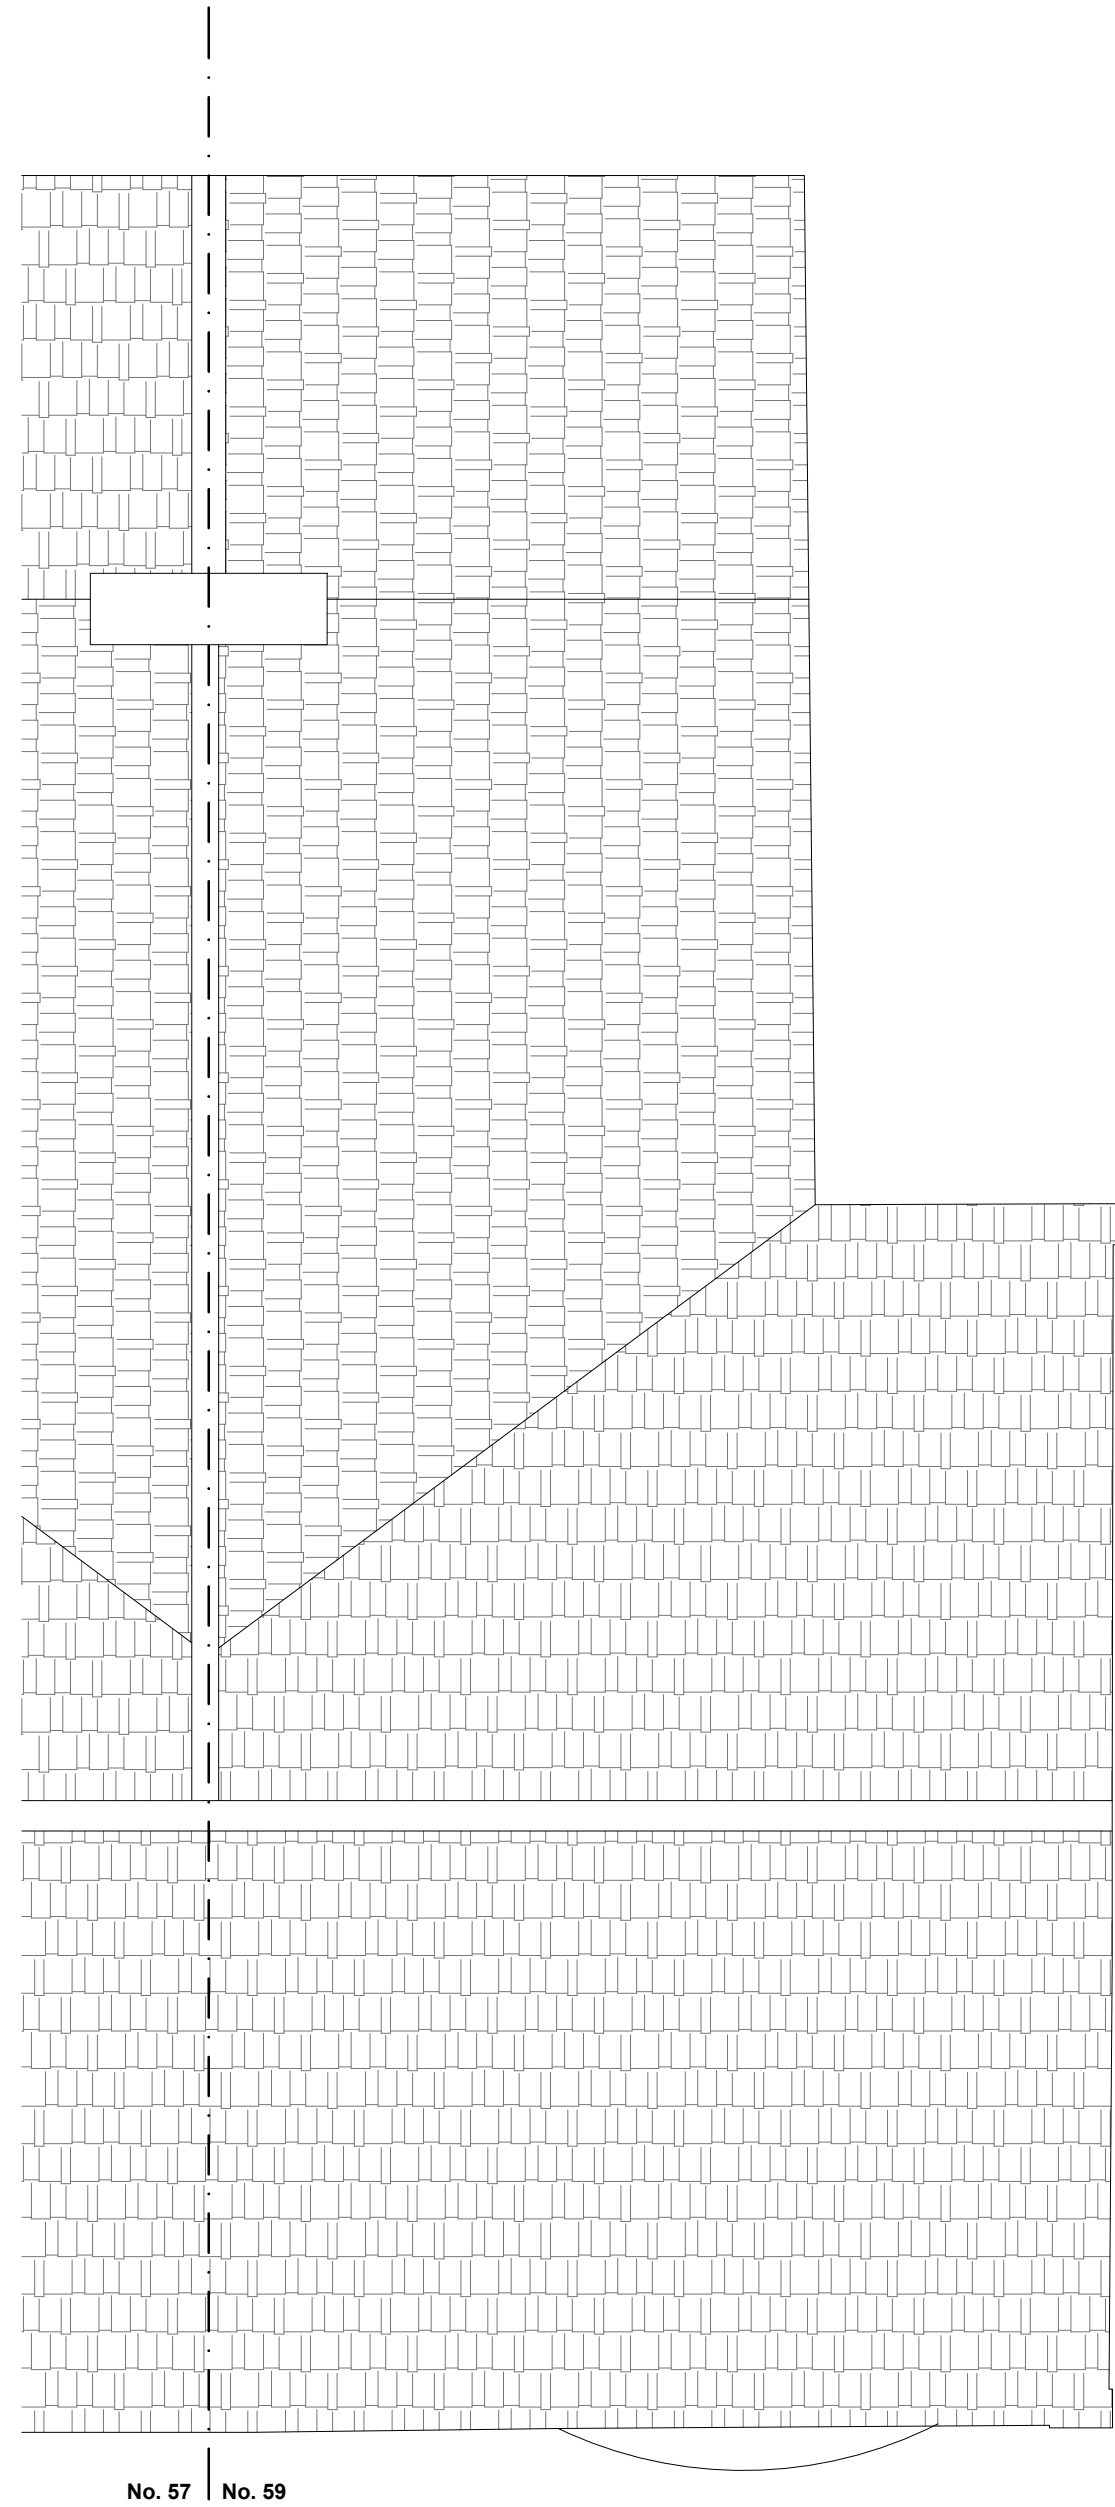

Roof Plan as Existing
1:50 @ A1

REV	DATE	DESCRIPTION

This drawing should be read in conjunction with all other drawings. Do not scale.
All Dimensions must be site checked.
Copyright © Catherine Whitby Architects



Drawing Status
PLANNING

Project
Mr & Mrs Barrow,
59 Fairfield Road,
Burgess Hill

Title
Existing Ground, First Floor
and Roof Plans

Project No.	Drawn By	Checked By
02520	cw	cw

Drawing No.
001

Scale	Date	Revision
1:50 @ A1	Dec 25	-