




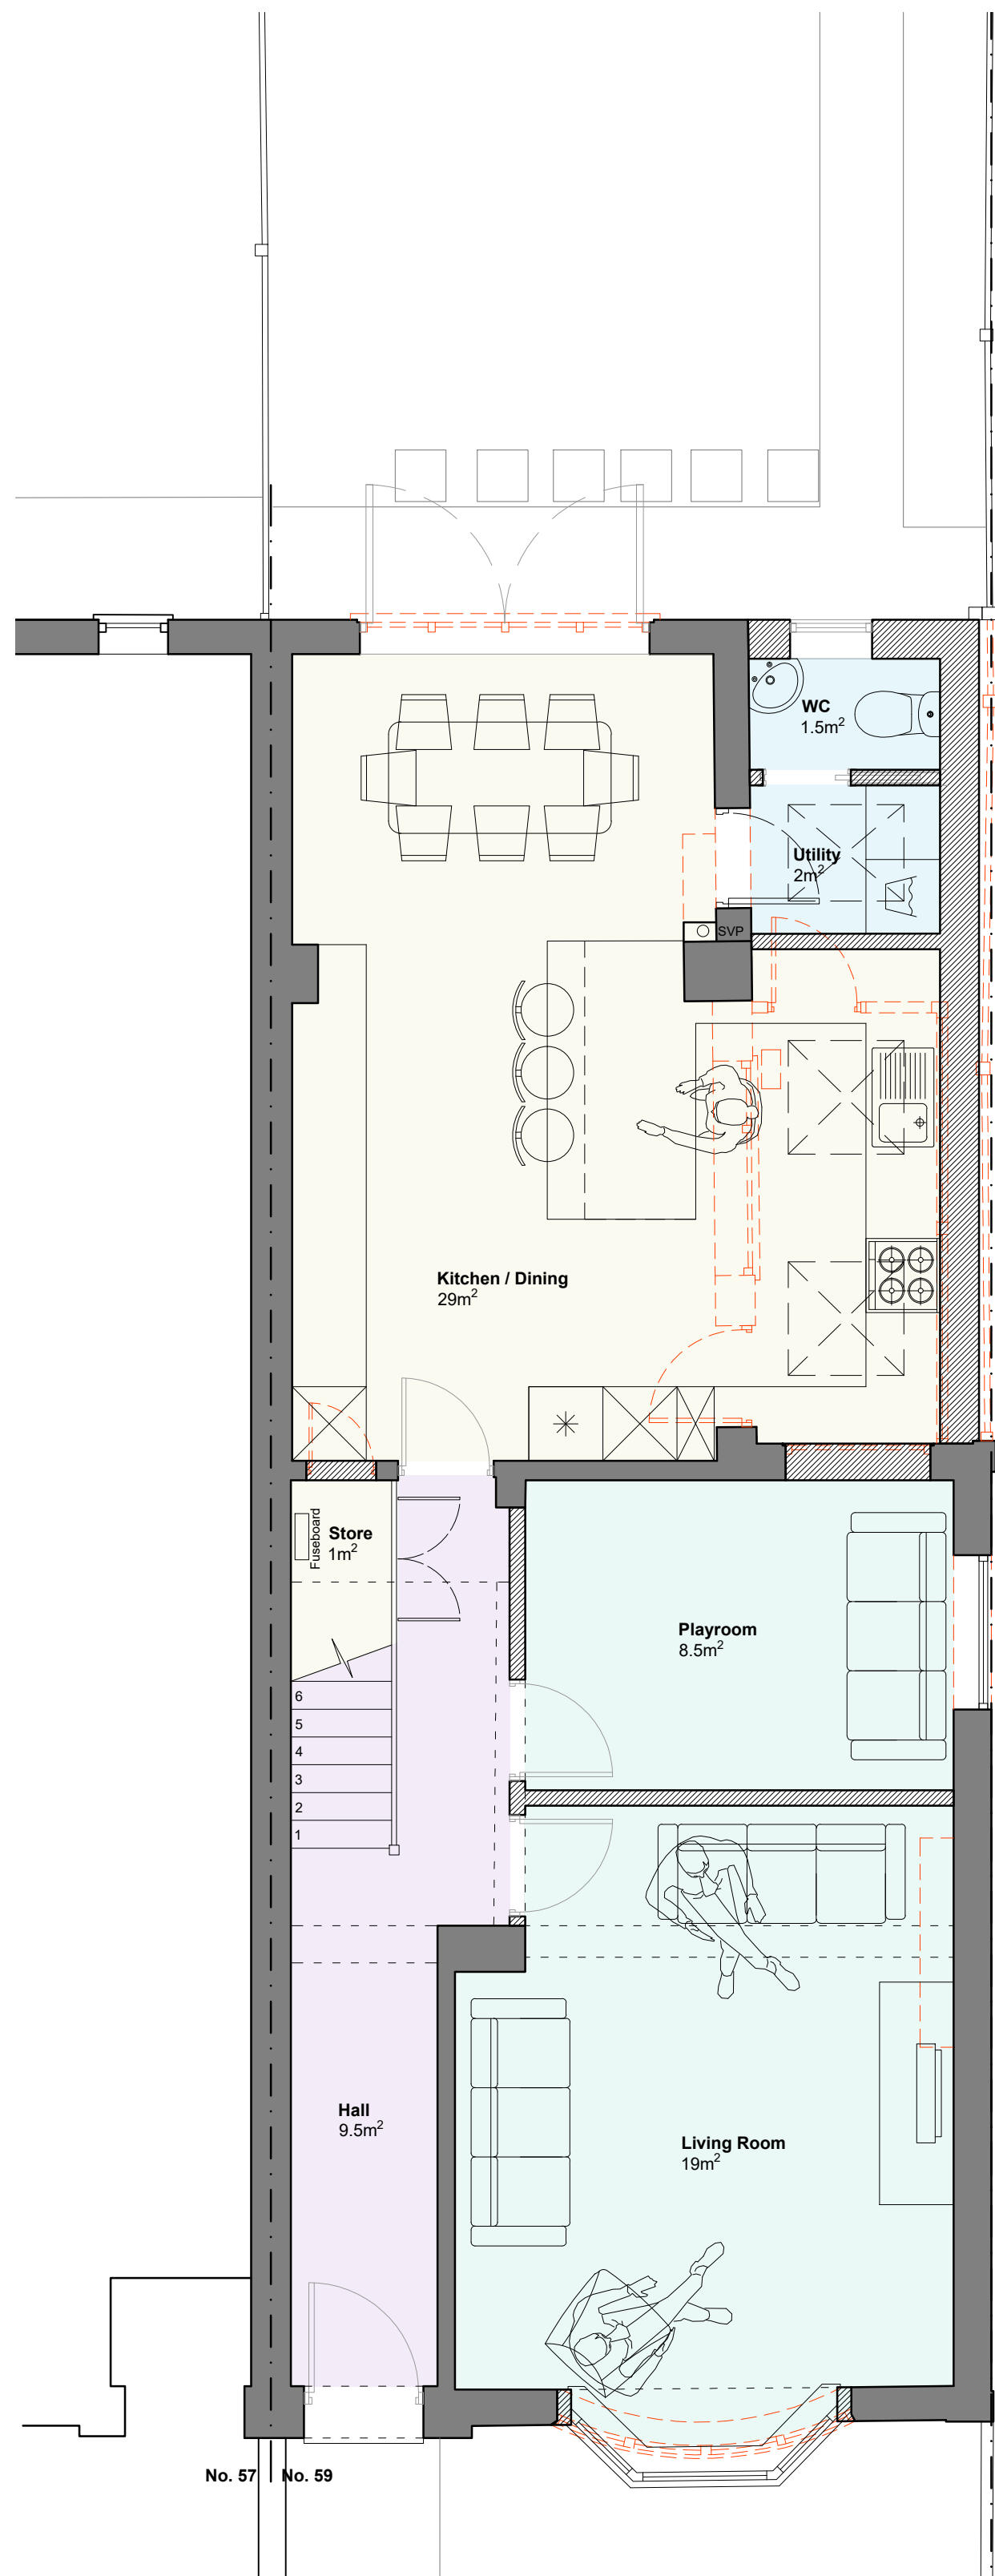


Ground Floor Plan as Proposed
1:50 @ A1

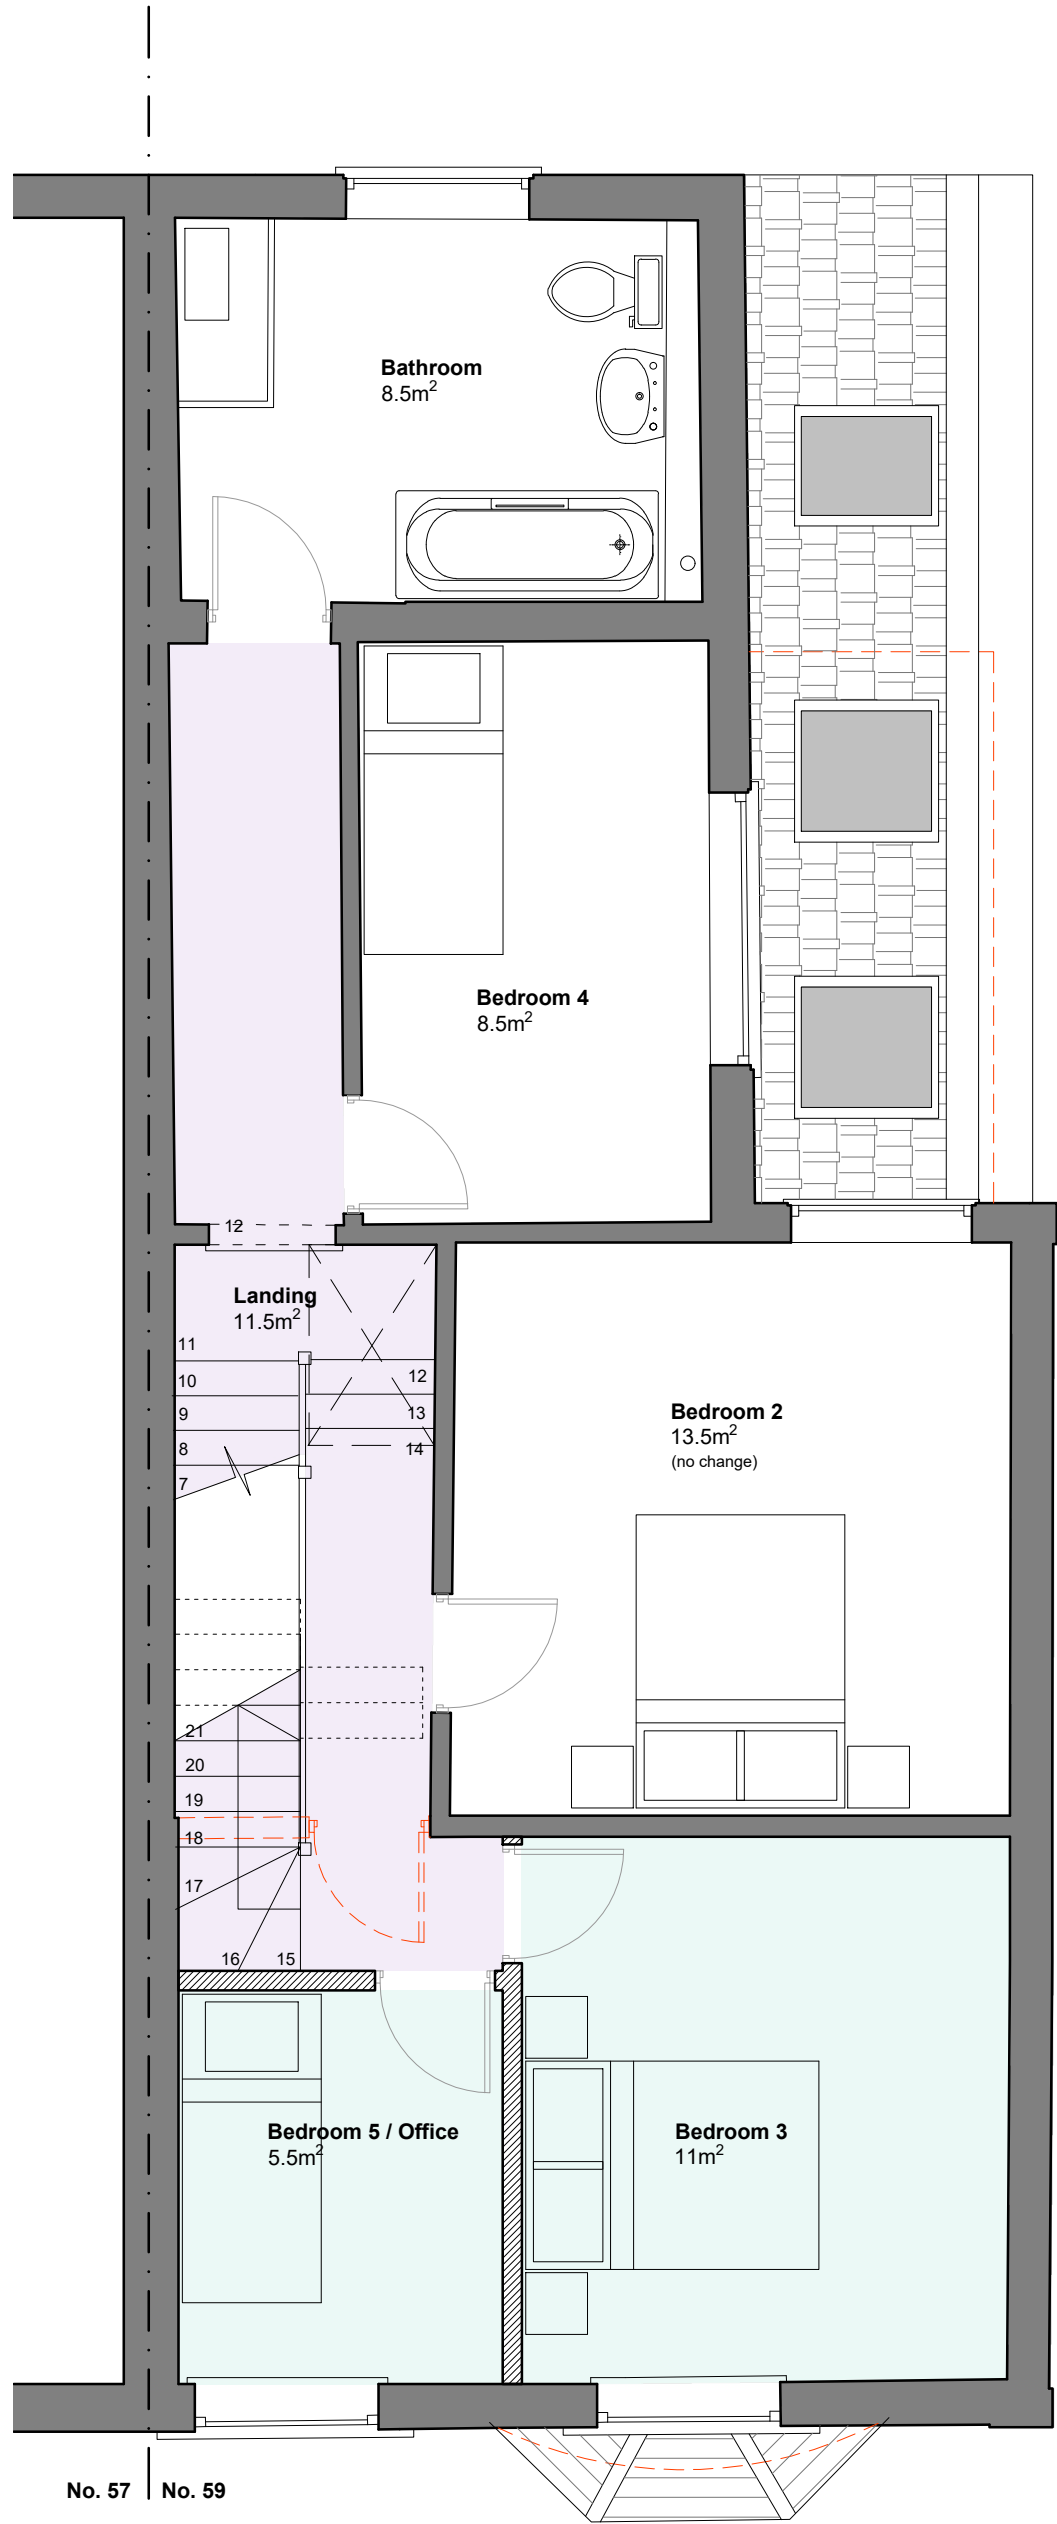

First Floor Plan as Proposed
1:50 @ A1

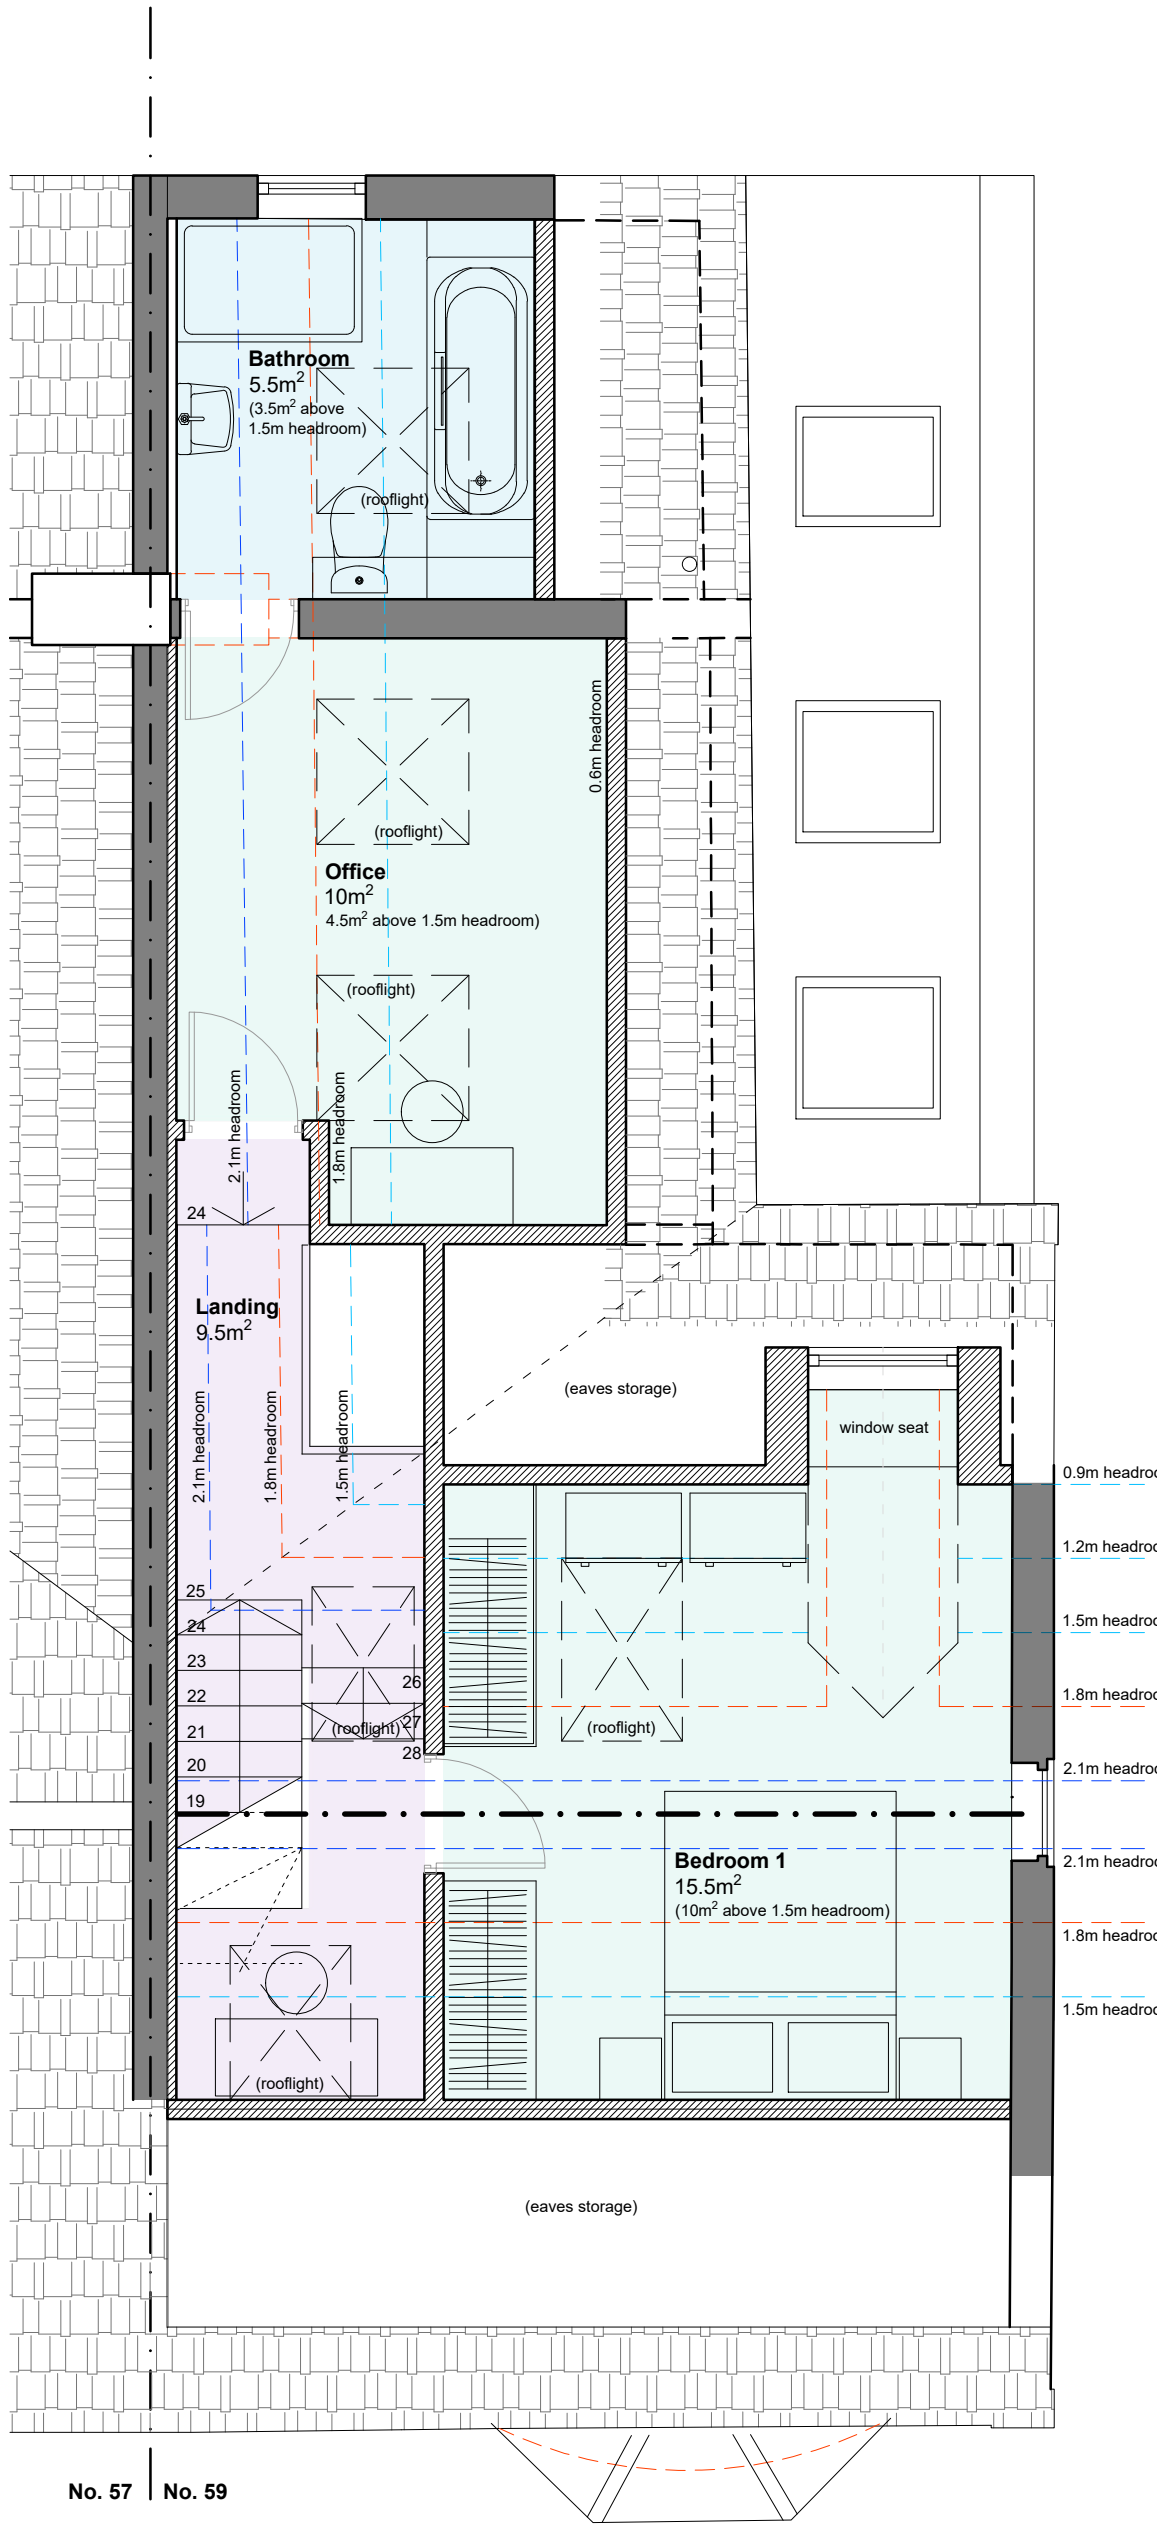

Second Floor Plan as Proposed
1:50 @ A1

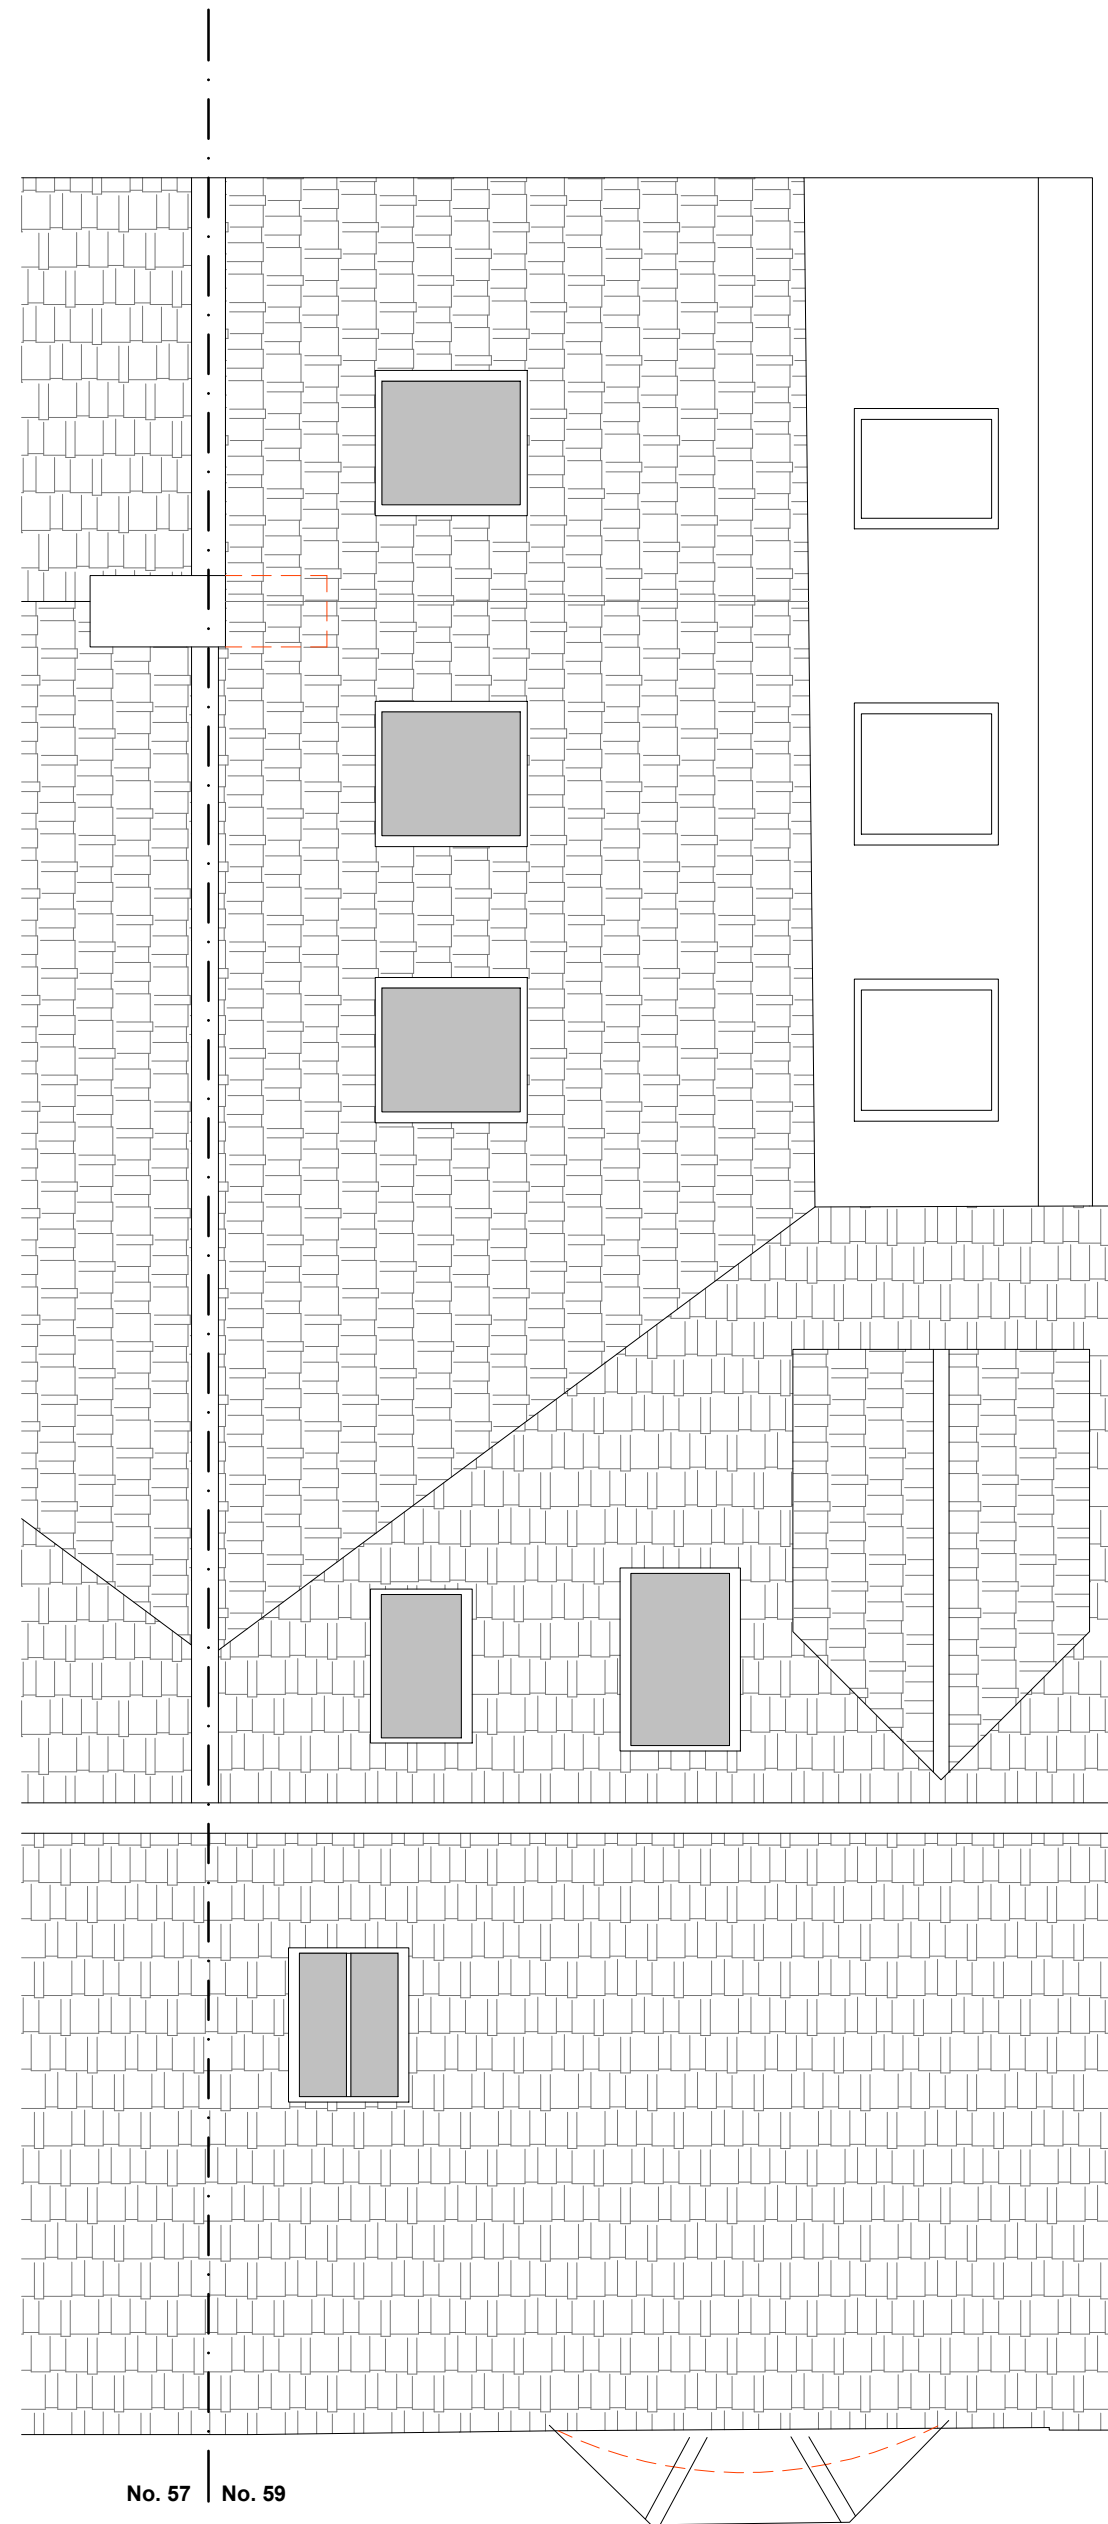

Roof Plan as Proposed
1:50 @ A1

REV	DATE	DESCRIPTION
-----	------	-------------

This drawing should be read in conjunction with all other drawings. Do not scale.
All Dimensions must be site checked.
Copyright © Catherine Whitby Architects

catherine whitby
ARCHITECTS

arb
Architects
Registration
Board
REG NO: 069618H

Drawing Status
PLANNING

Project
Mr & Mrs Barrow,
59 Fairfield Road,
Burgess Hill

Title
Proposed Ground, First,
Second Floor
and Roof Plans,

Project No. 02520	Drawn By cw	Checked By cw
----------------------	----------------	------------------

Drawing No.
003

Scale 1:50 @ A1	Date Dec 25	Revision -
--------------------	----------------	---------------