


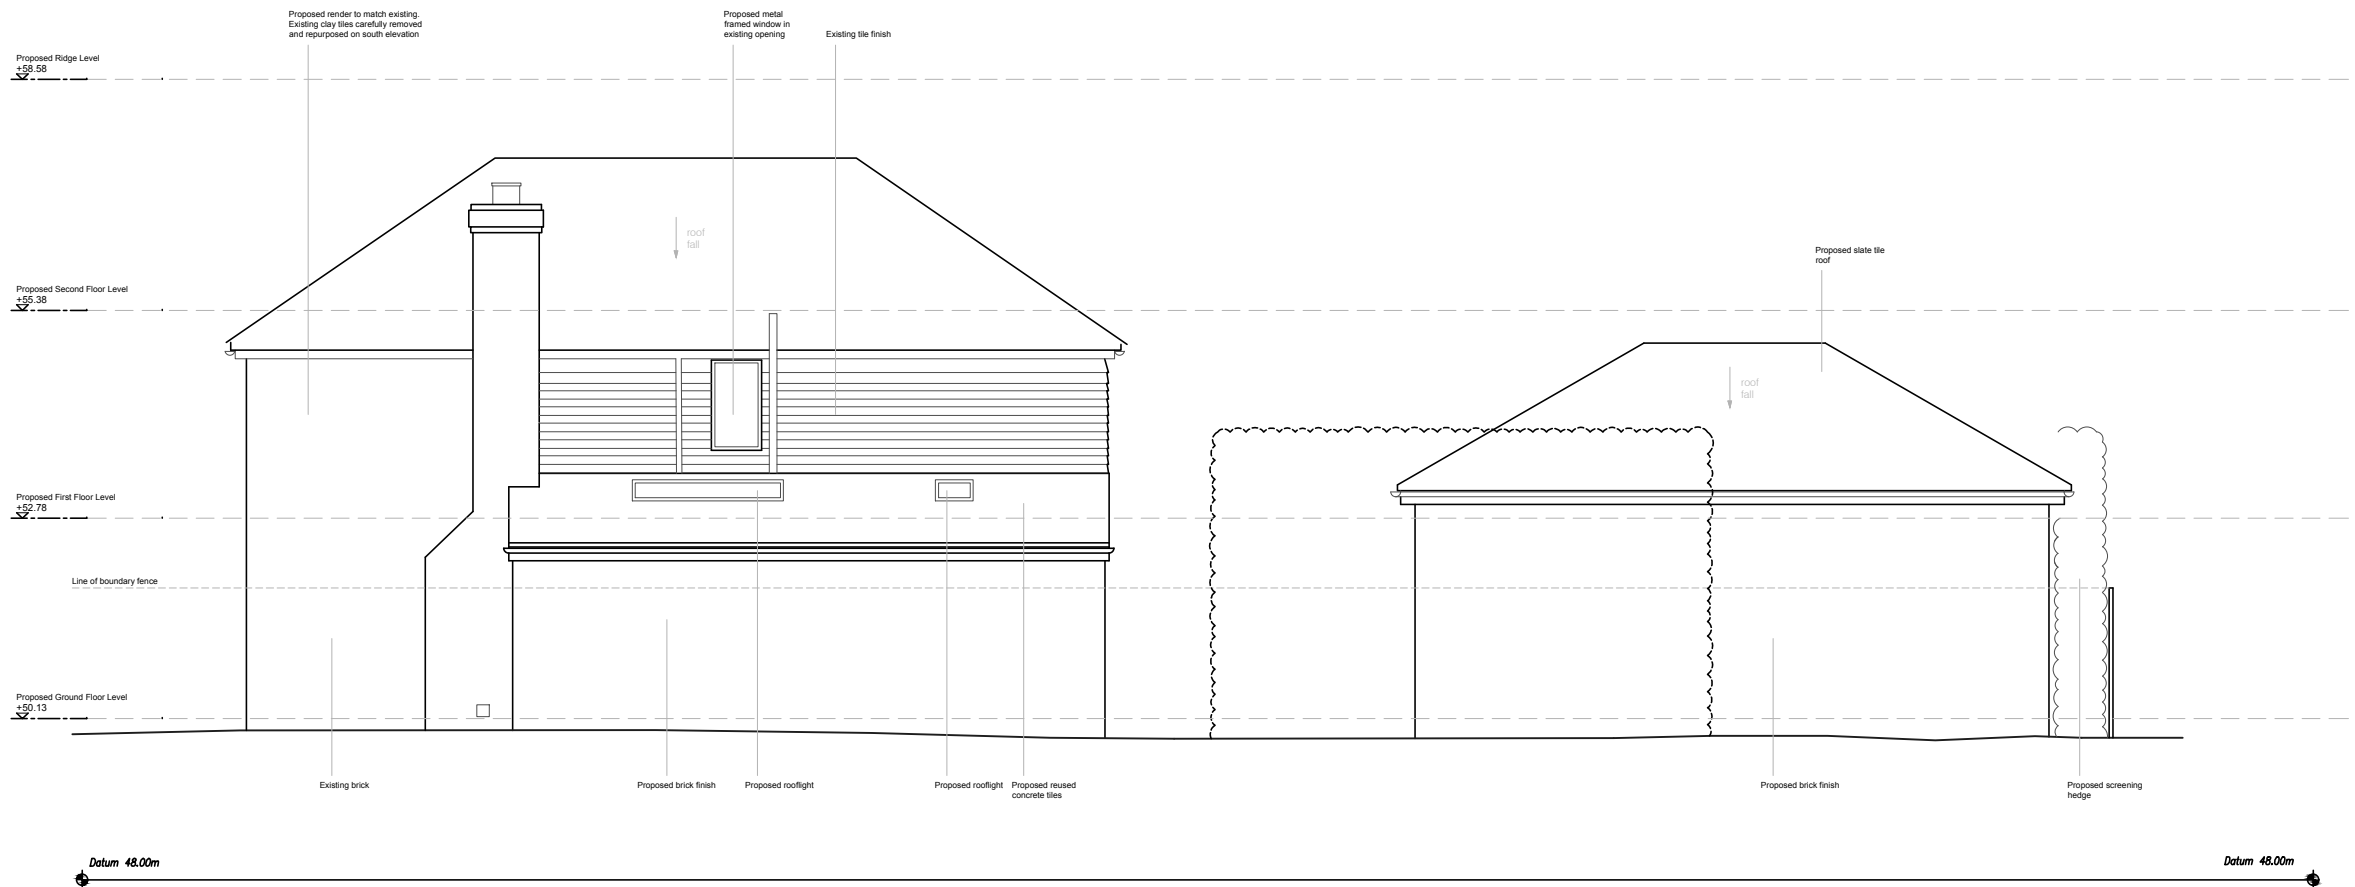

Elevation E2

**General notes:**

- All dimensions must be taken on site.
- Drawings to be used for planning purposes only - do not use or replicate drawings for any other purposes.

Copyright: All rights reserved. This drawing and design must not be reproduced without permission. Dimensions are in millimetres unless specified. Only written dimensions to be worked from. Do not scale from this drawing.

|                          |            |         |             |             |
|--------------------------|------------|---------|-------------|-------------|
| Job title                |            |         |             |             |
| Southfields              |            |         |             |             |
| Drawing title            |            |         |             |             |
| Proposed North Elevation |            |         |             |             |
| Status                   |            |         |             |             |
| Planning                 |            |         |             |             |
| Drawn by                 | Checked by | Date    | Scale at A3 | Scale at A2 |
|                          | -          | Sept 25 | 1:100       |             |
| Job No.                  | Dwg No.    |         | Revision    |             |
| 2224                     | P111       |         | A           |             |