


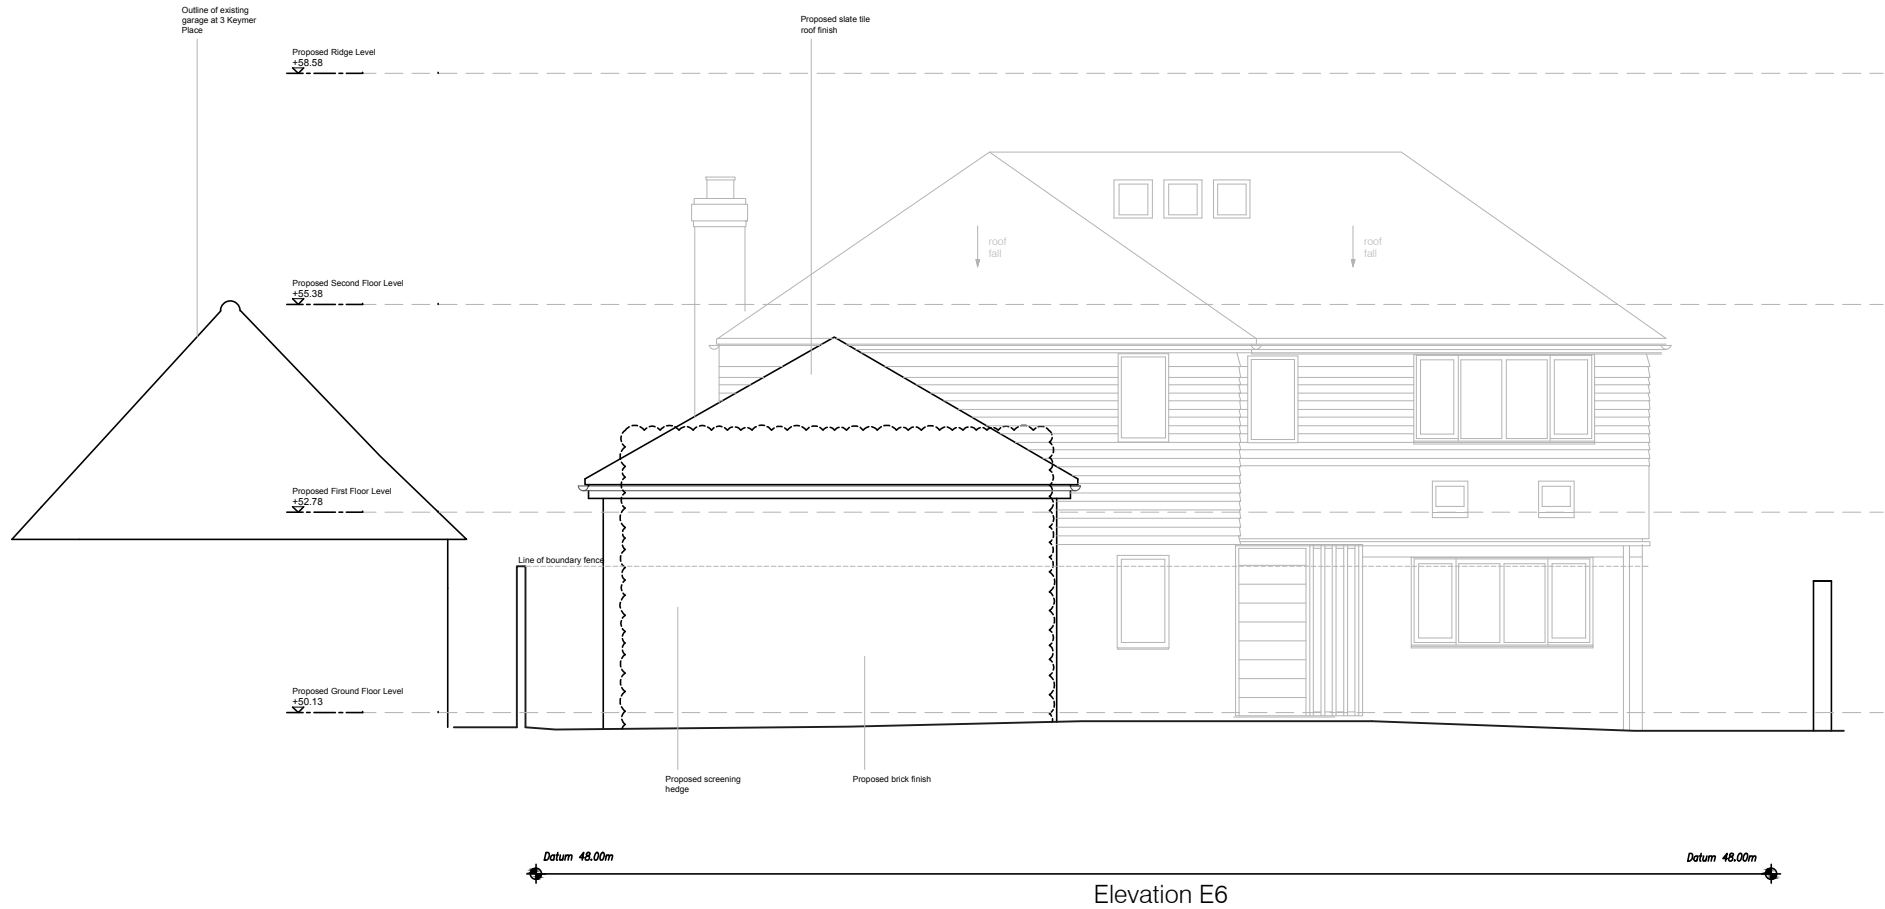

- General notes:**
- All dimensions must be taken on site.
 - Drawings to be used for planning purposes only - do not use or replicate drawings for any other purposes.

Copyright: All rights reserved. This drawing and design must not be reproduced without permission. Dimensions are in millimetres unless specified. Only written dimensions to be worked from. Do not scale from this drawing.				
Job title Southfields				
Drawing title Proposed West Elevation A				
Status Planning				
Drawn by	Checked by	Date	Scale at A3	Scale at A2
	-	Sept 25	1:100	
Job No. 2224	Dwg No. P113A		Revision A	