




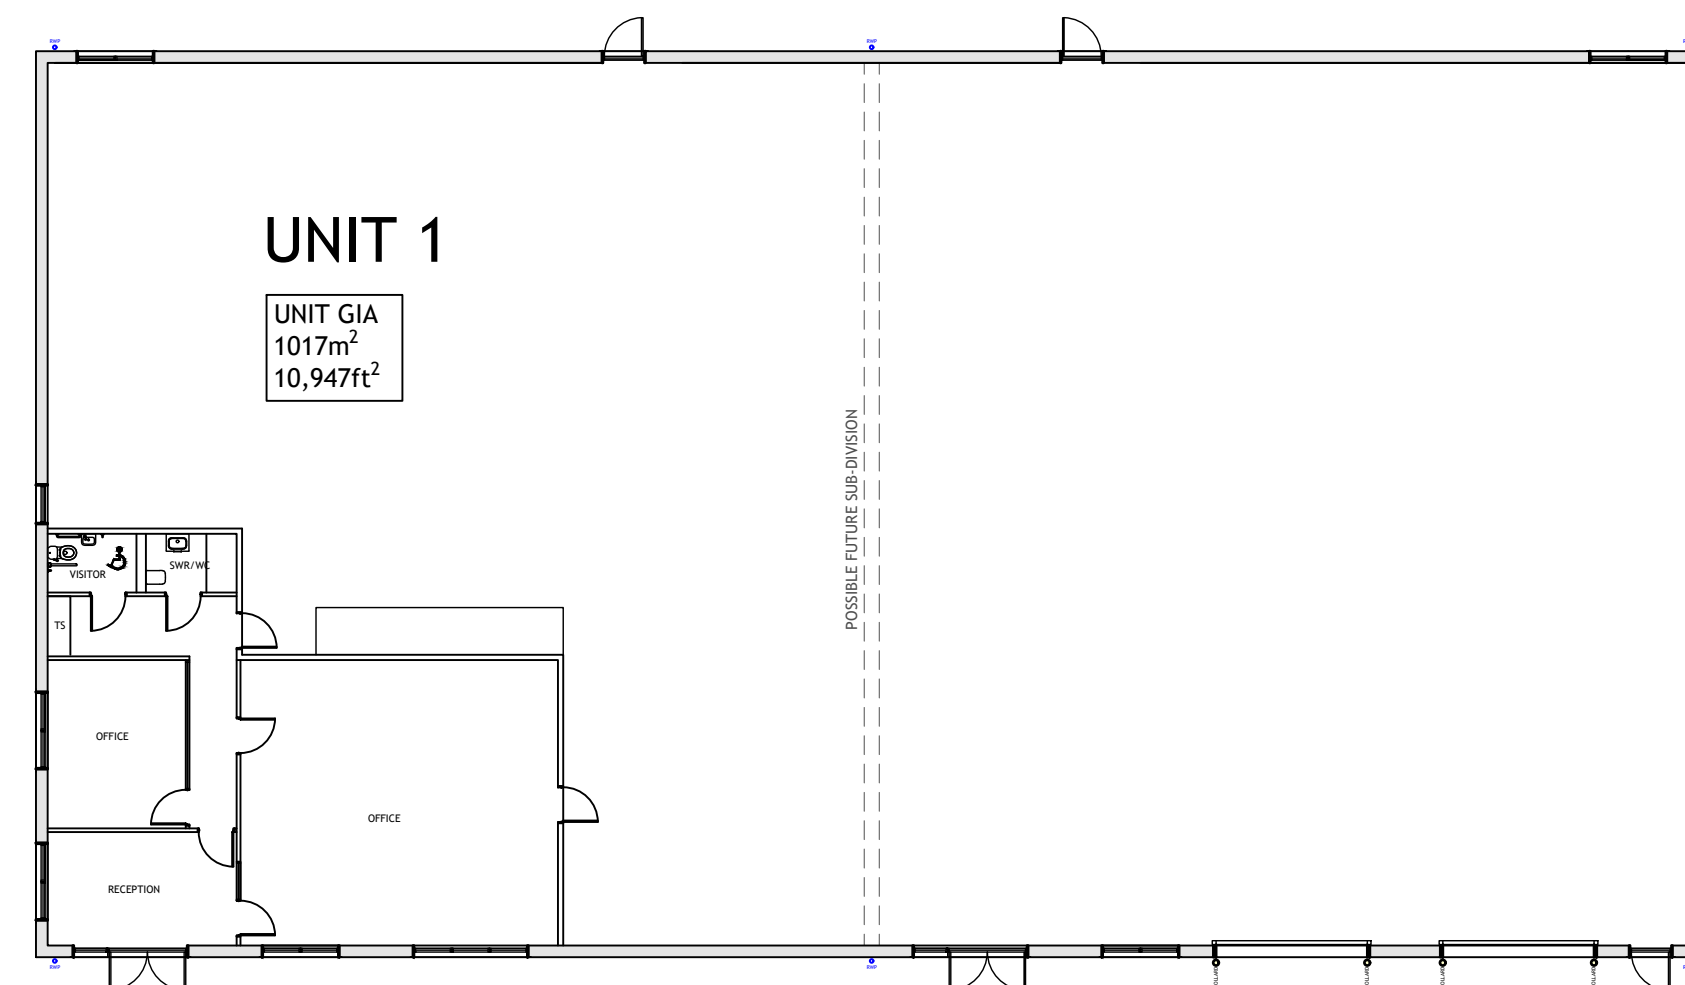


GROUND FLOOR LAYOUT

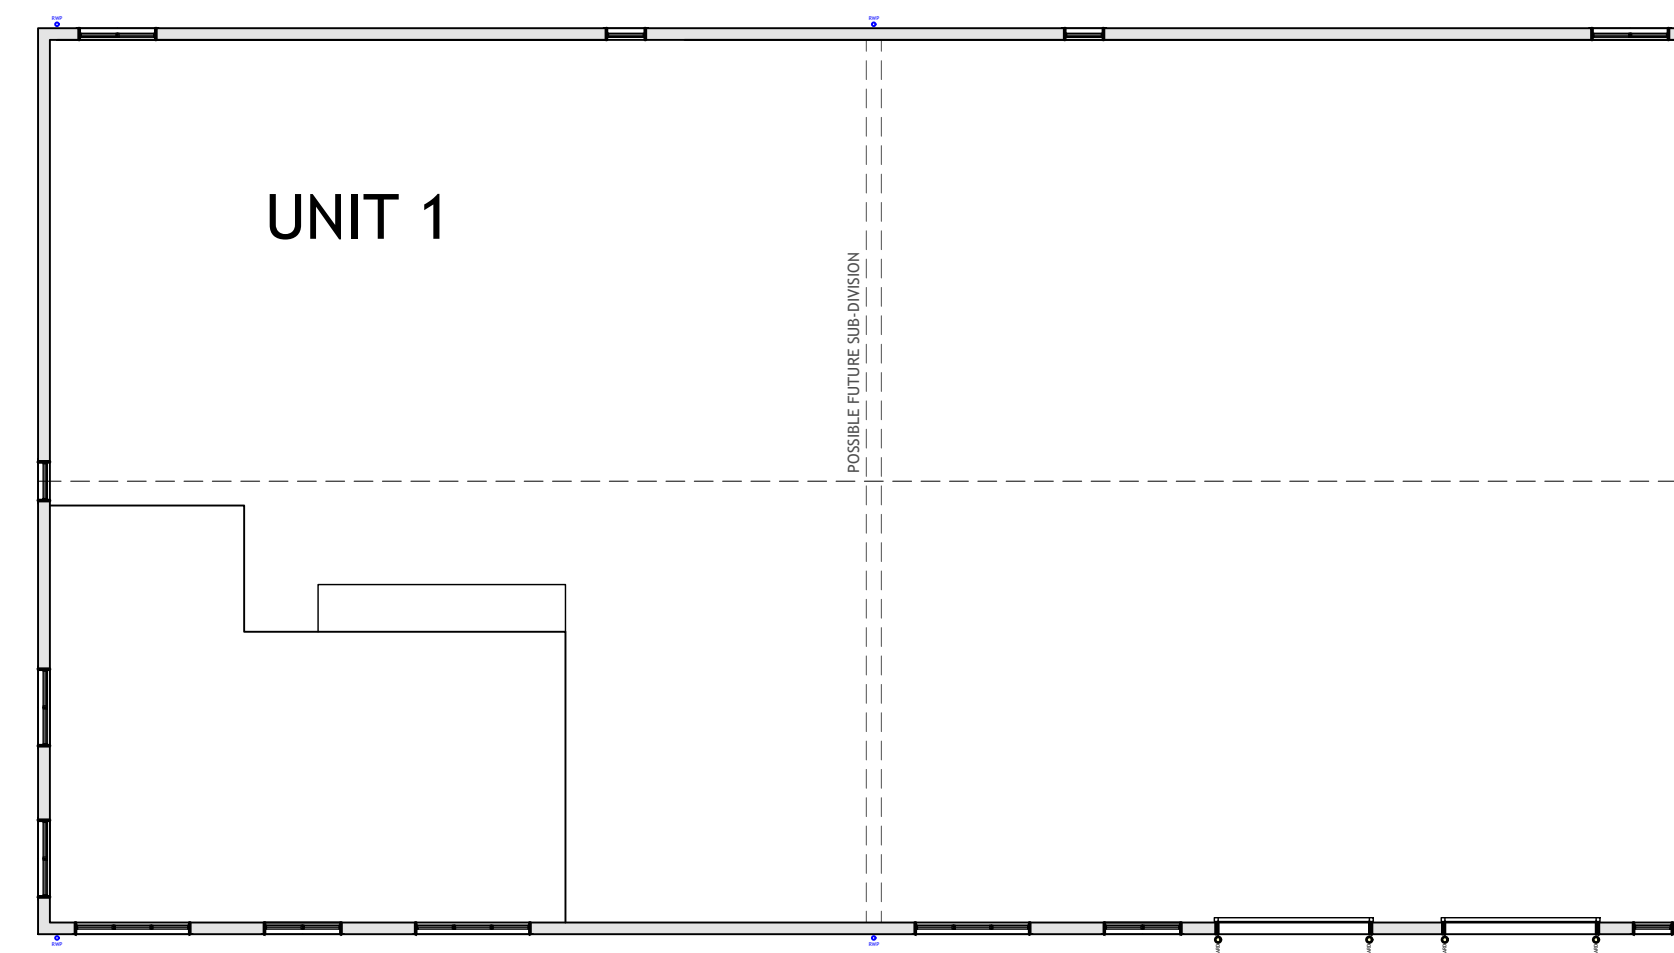

FLOOR LAYOUT AT HIGHER LEVEL

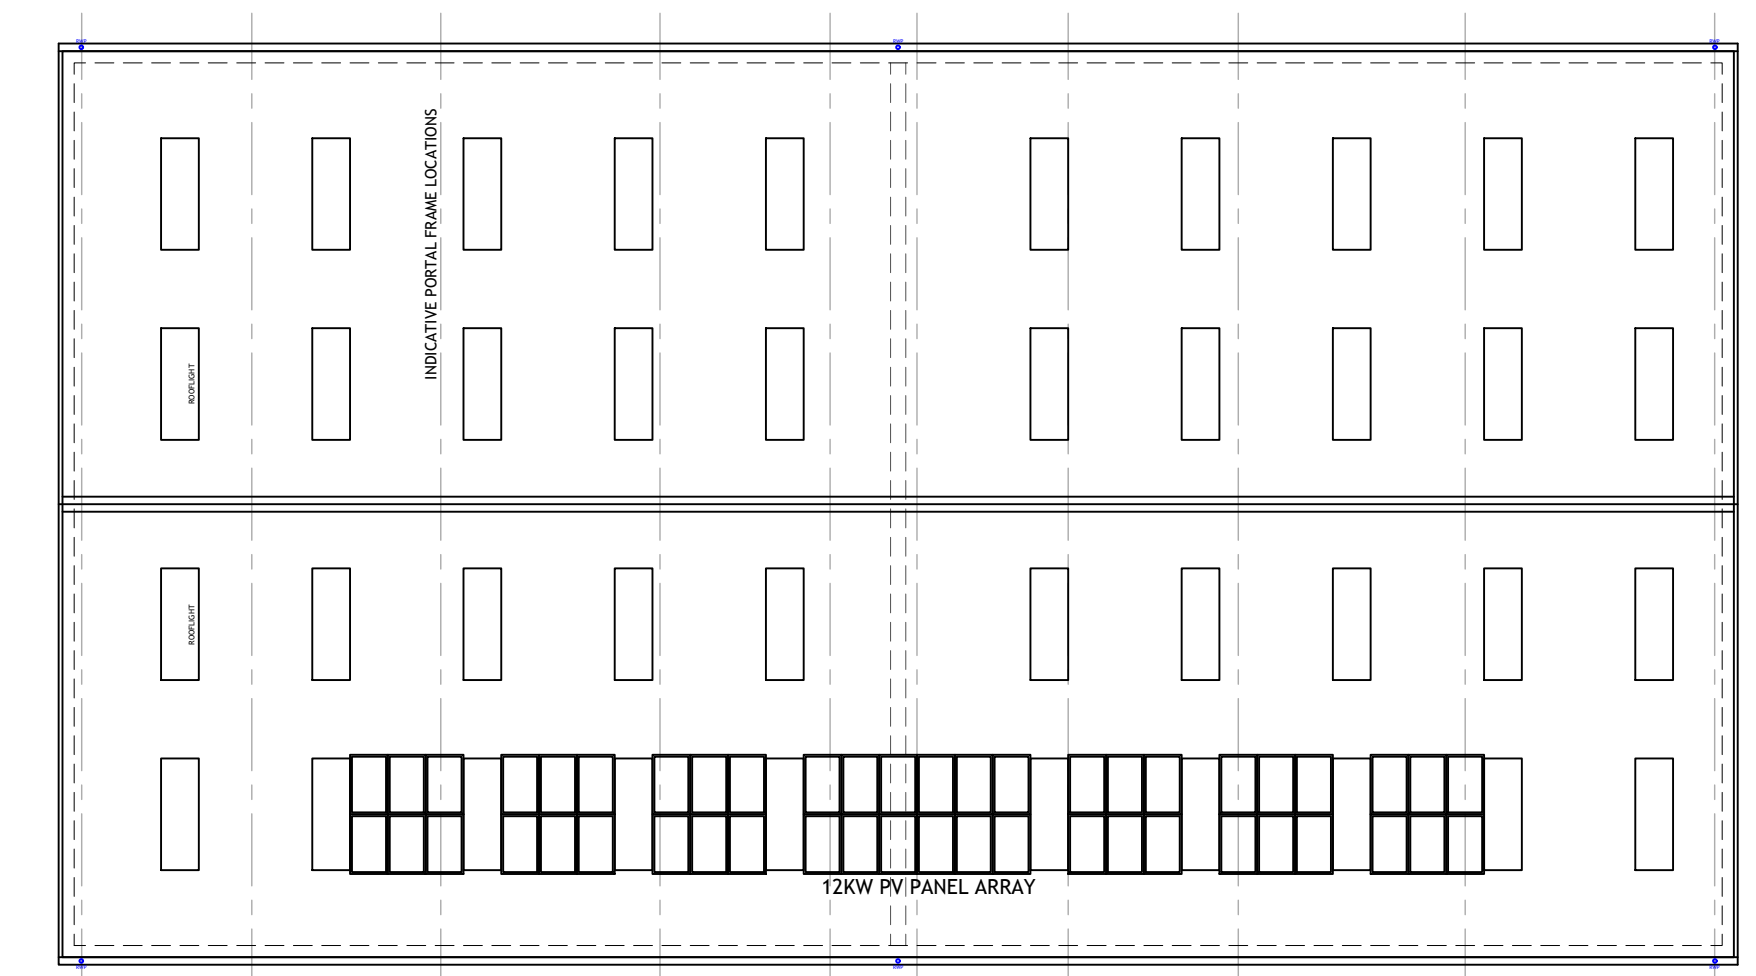

ROOF LAYOUT

 

PLANNING

DRAWING:
Floor Plans - UNIT 1
DWG NO:
0126/P8

SCALE:
1:200 at A1
DATE:
January 2026

PROPOSED COMMERCIAL DEVELOPMENT

BOLNEY GRANGE INDUSTRIAL PARK,
Stairbridge Lane, Hickstead, West Sussex

