
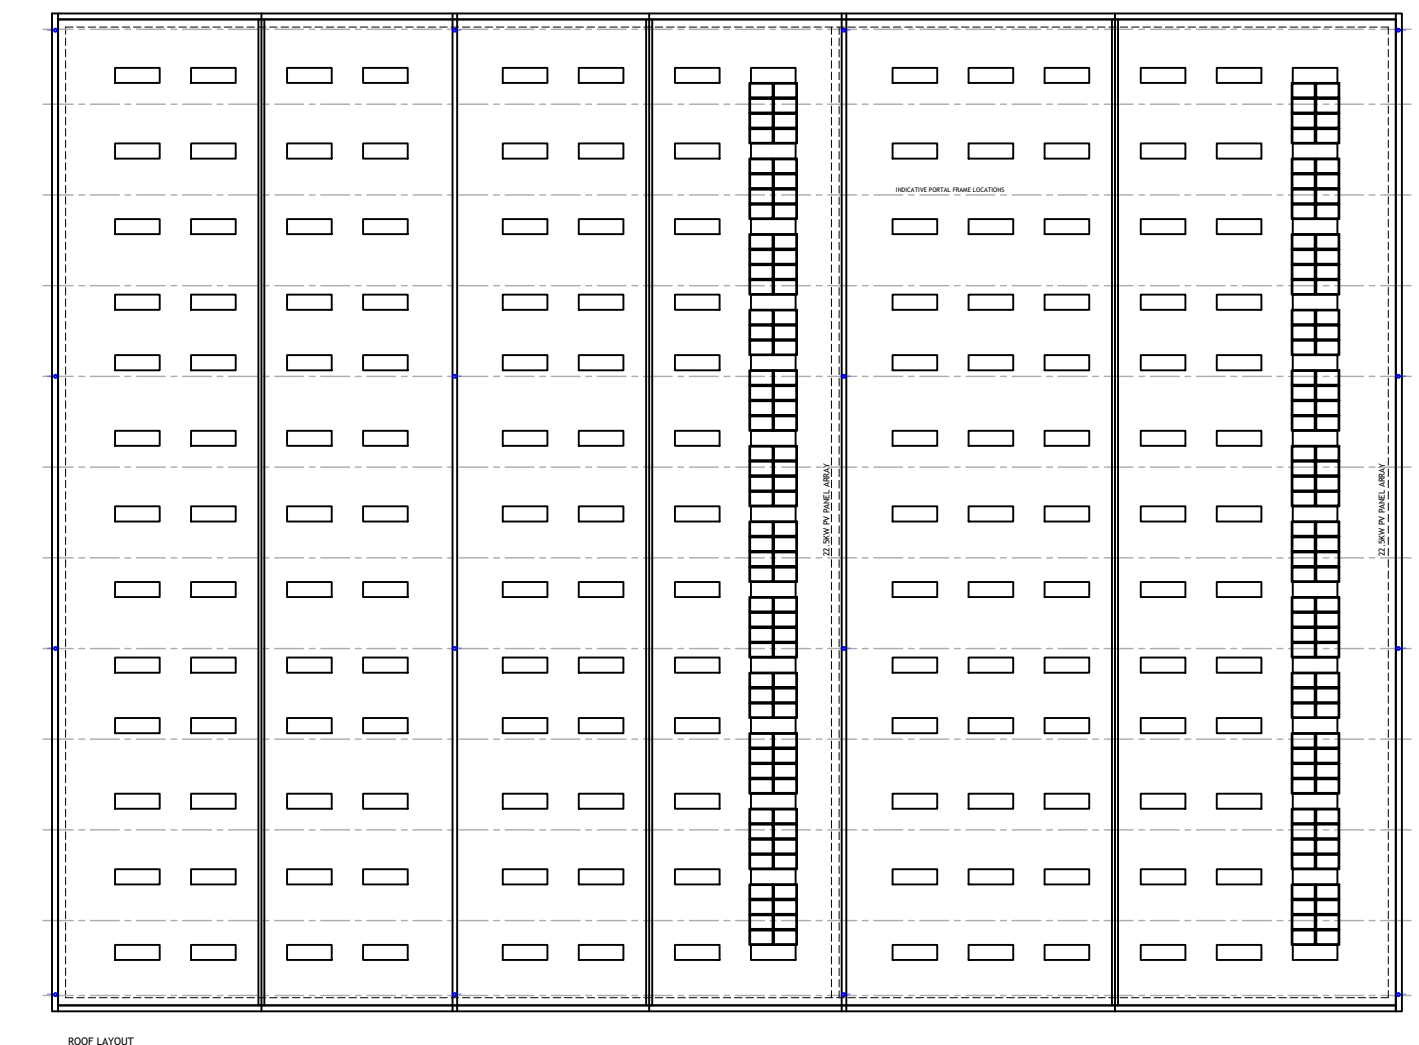
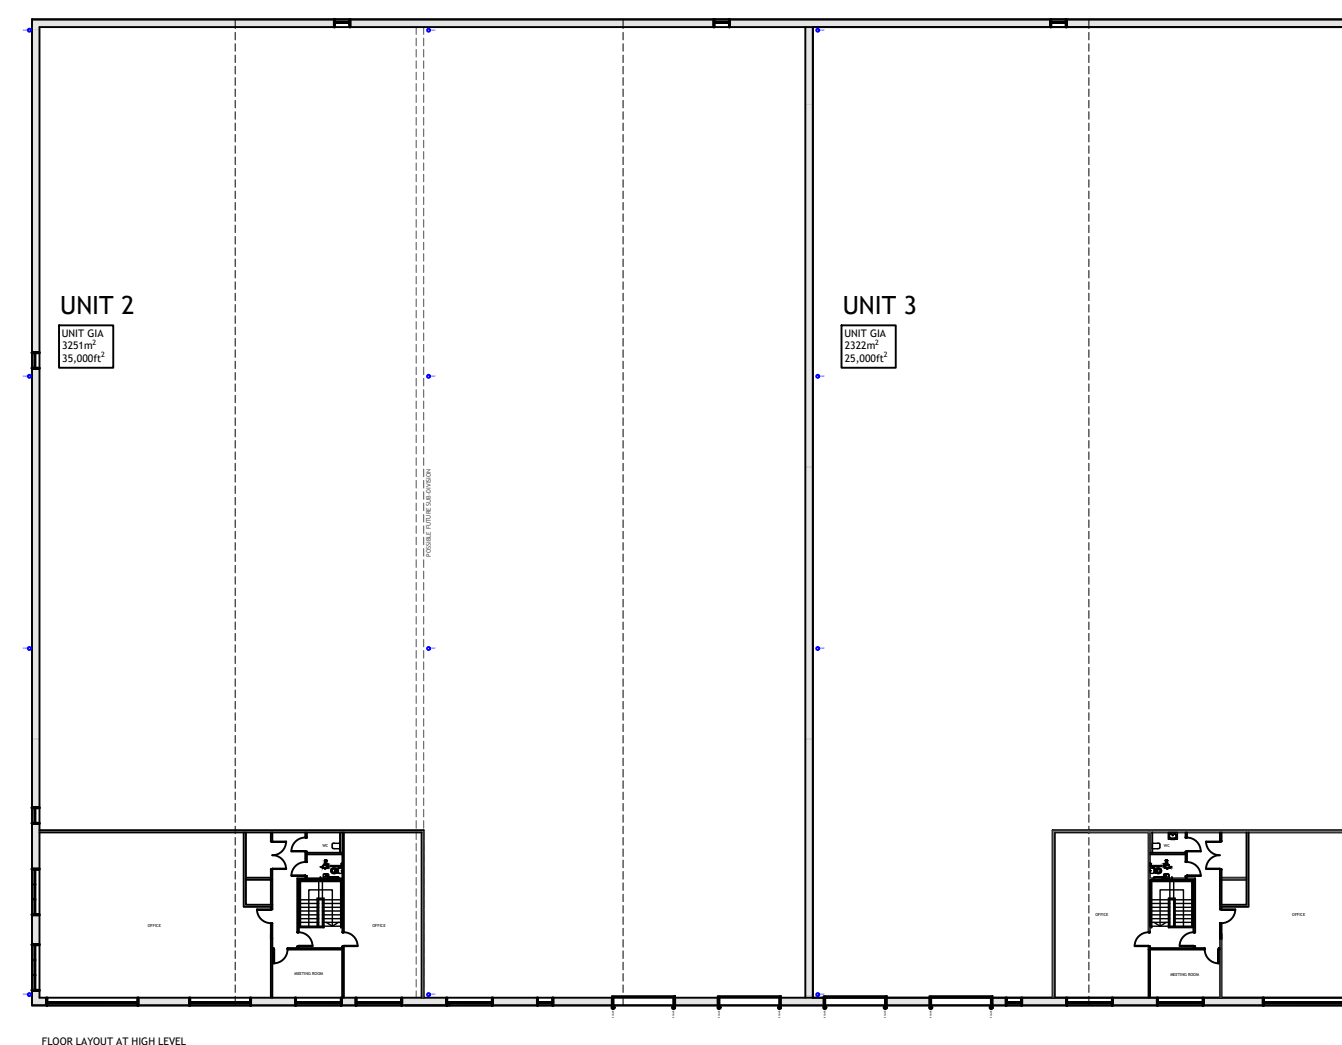
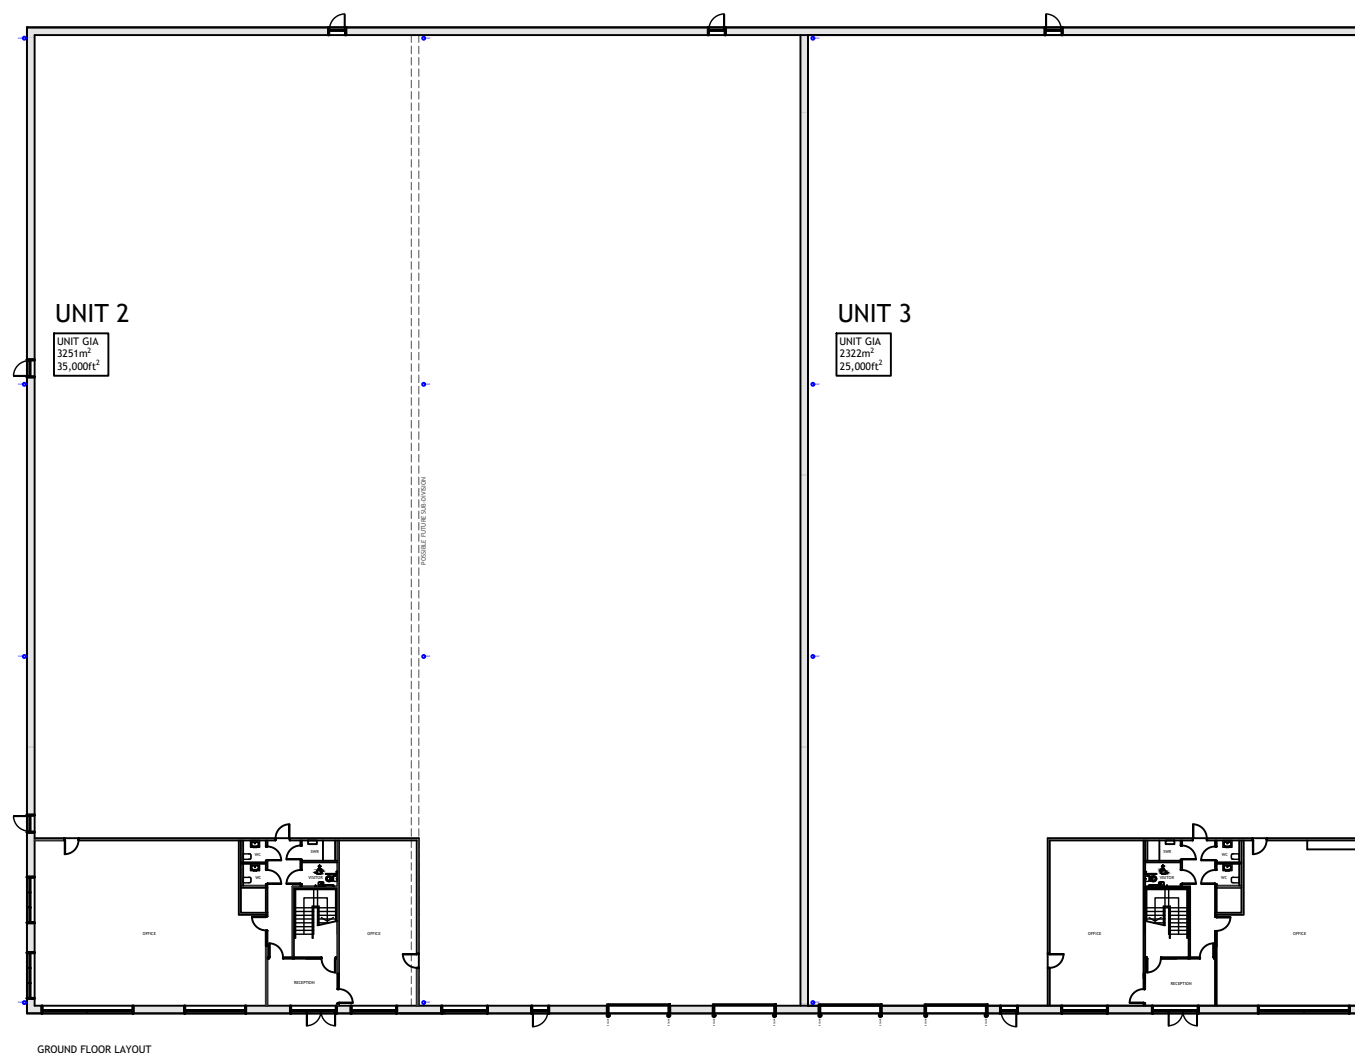


 

PLANNING

DRAWING:  
Floor Plans - UNITS 2-3  
DWG NO:  
0126/P10

SCALE:  
1:200, 1:500 at A1  
DATE:  
January 2026

## PROPOSED COMMERCIAL DEVELOPMENT

BOLNEY GRANGE INDUSTRIAL PARK,  
Stairbridge Lane, Hickstead, West Sussex

