

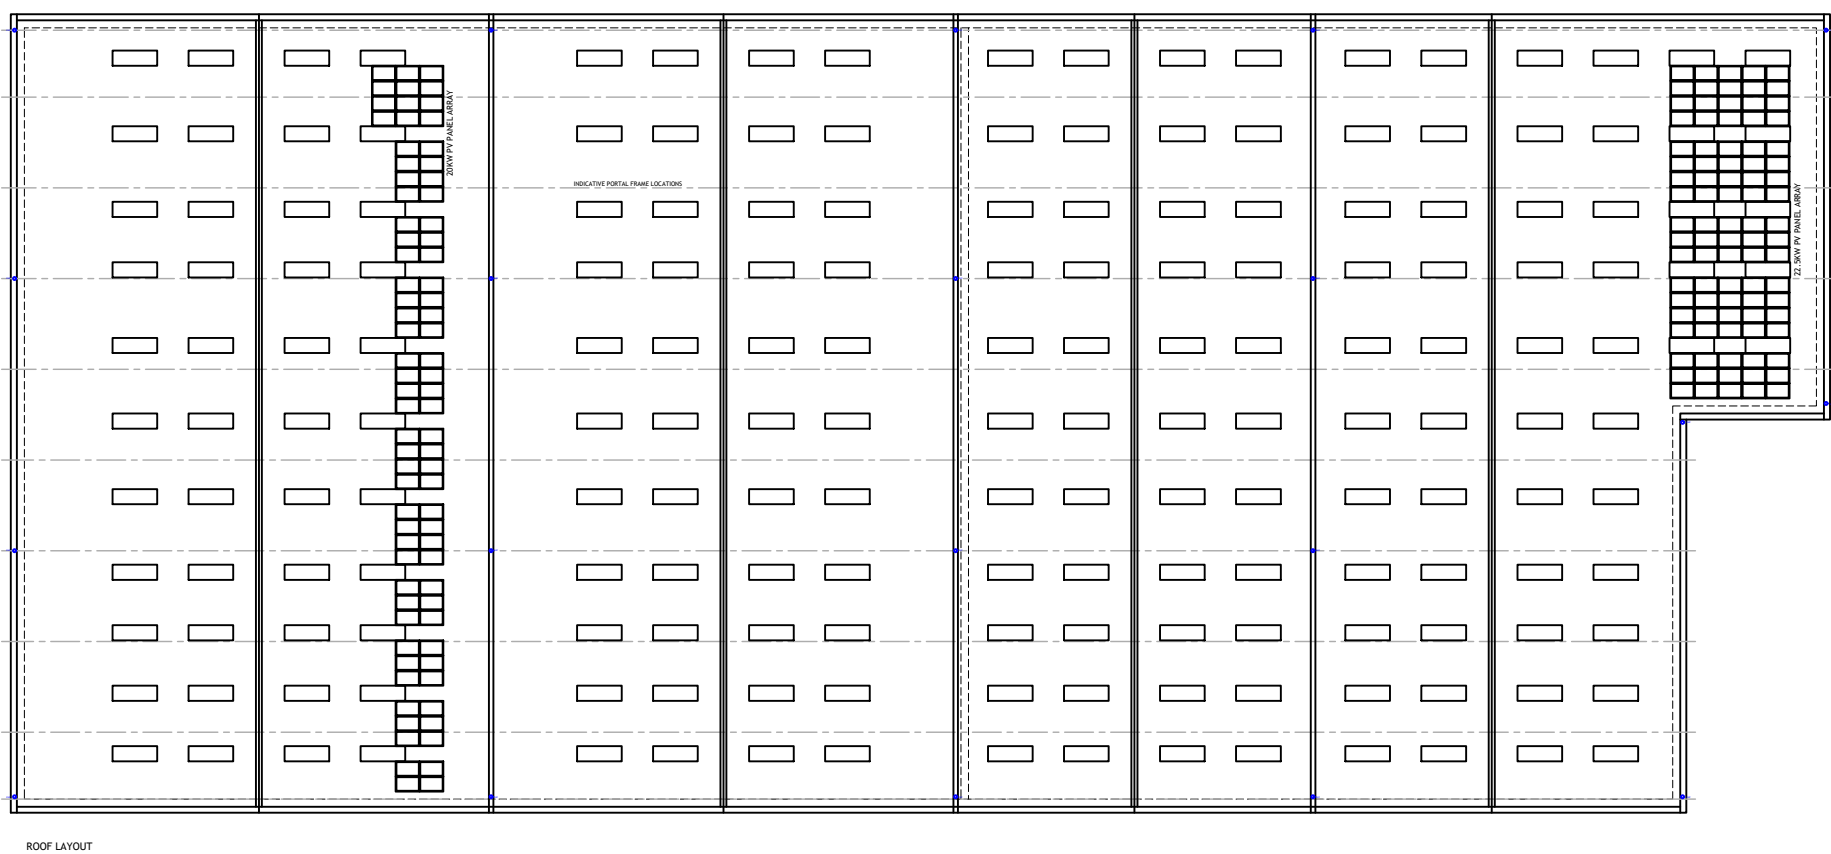


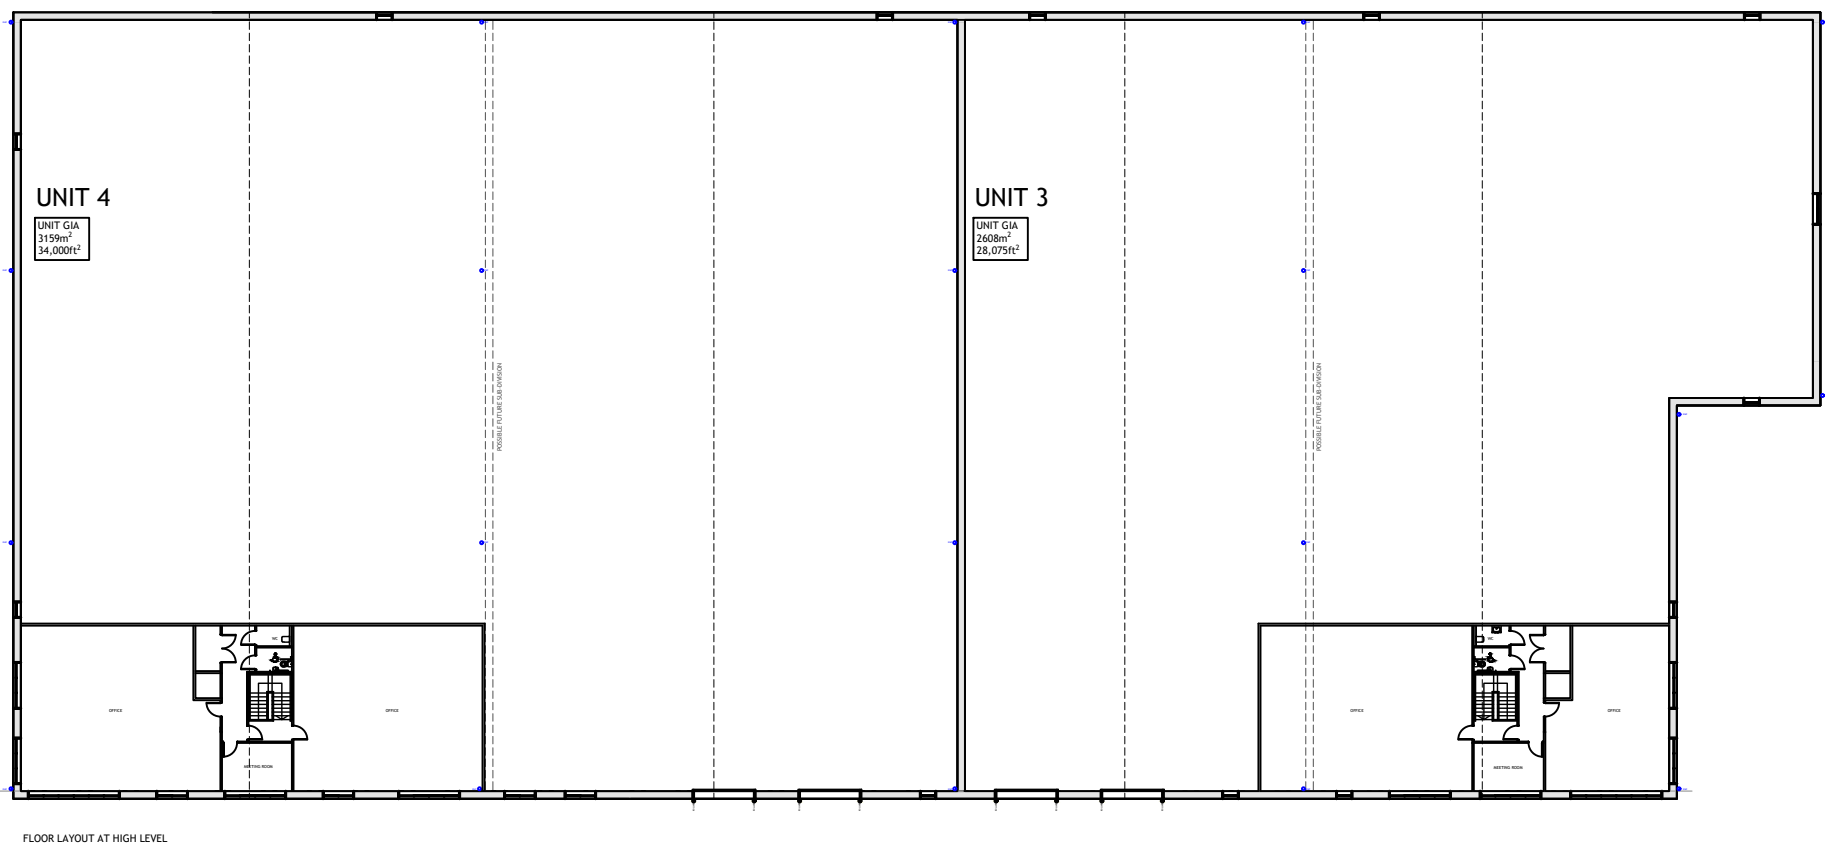

Scale 1:250
0 1 2 4 6 8 10 20m

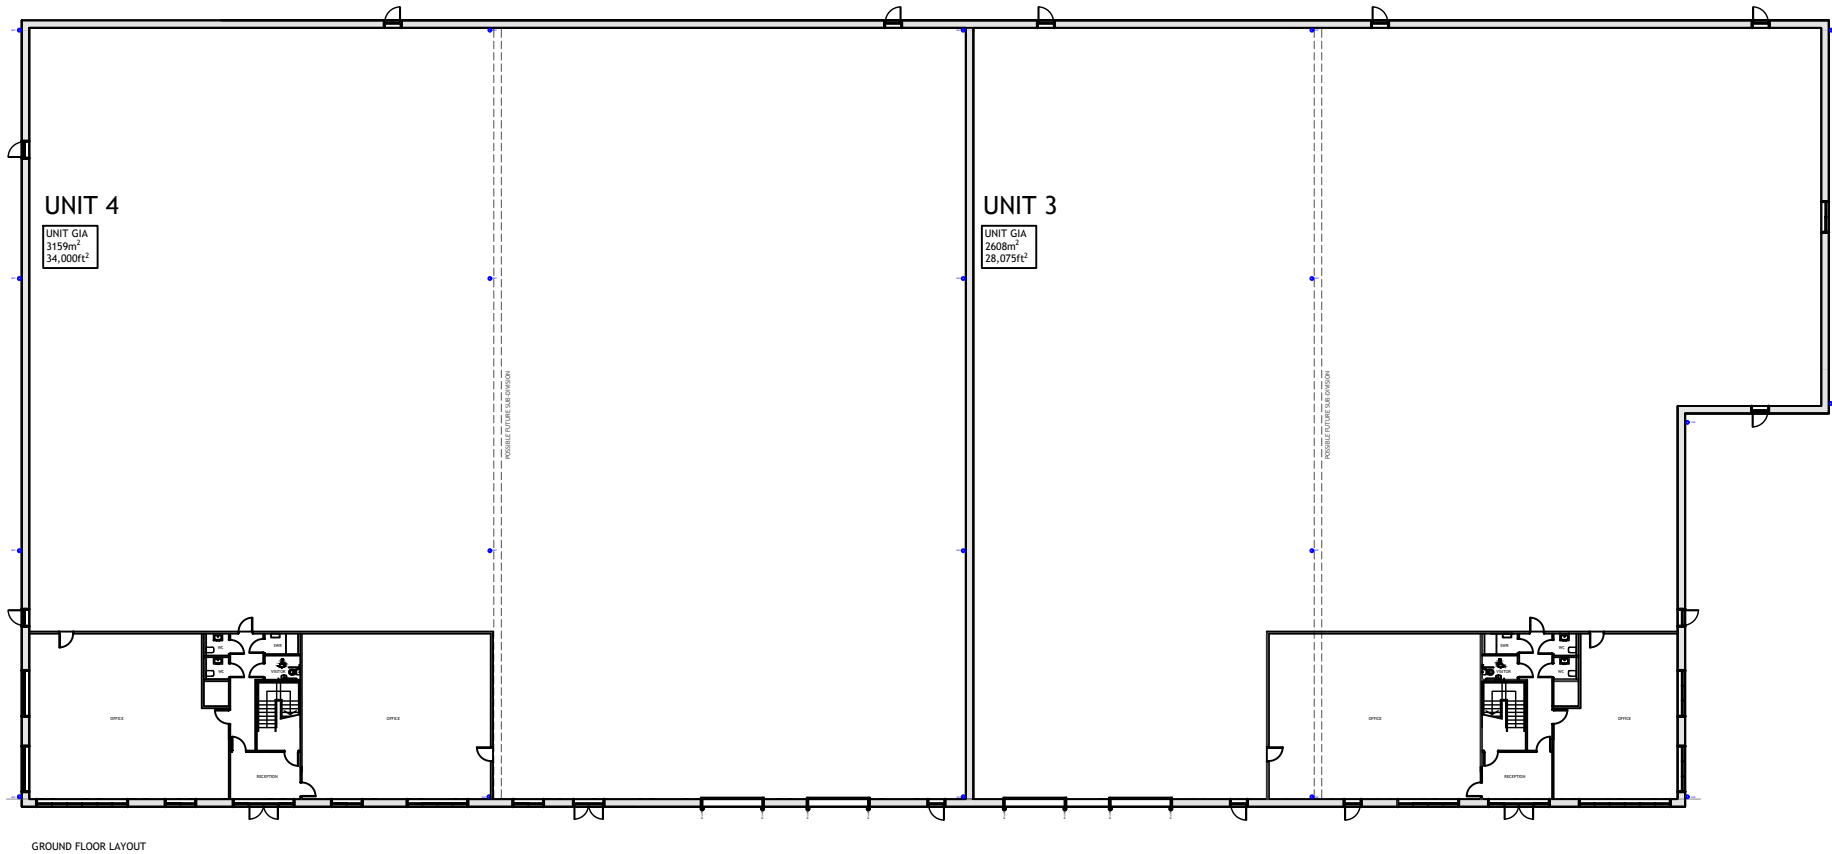

Scale 1:500
0 10 20 30 40 50m

PLANNING

DRAWING:
Floor Plans - UNITS 4-5
DWG NO:
0126/P12

SCALE:
1:250, 1:500 at A1
DATE:
January 2026

PROPOSED COMMERCIAL DEVELOPMENT

BOLNEY GRANGE INDUSTRIAL PARK,
Stairbridge Lane, Hickstead, West Sussex

