




Scale 1:200
0 1 2 4 6 8 10 20m




Scale 1:1250
0 10 20 40 60 80 100m


KEY PLAN

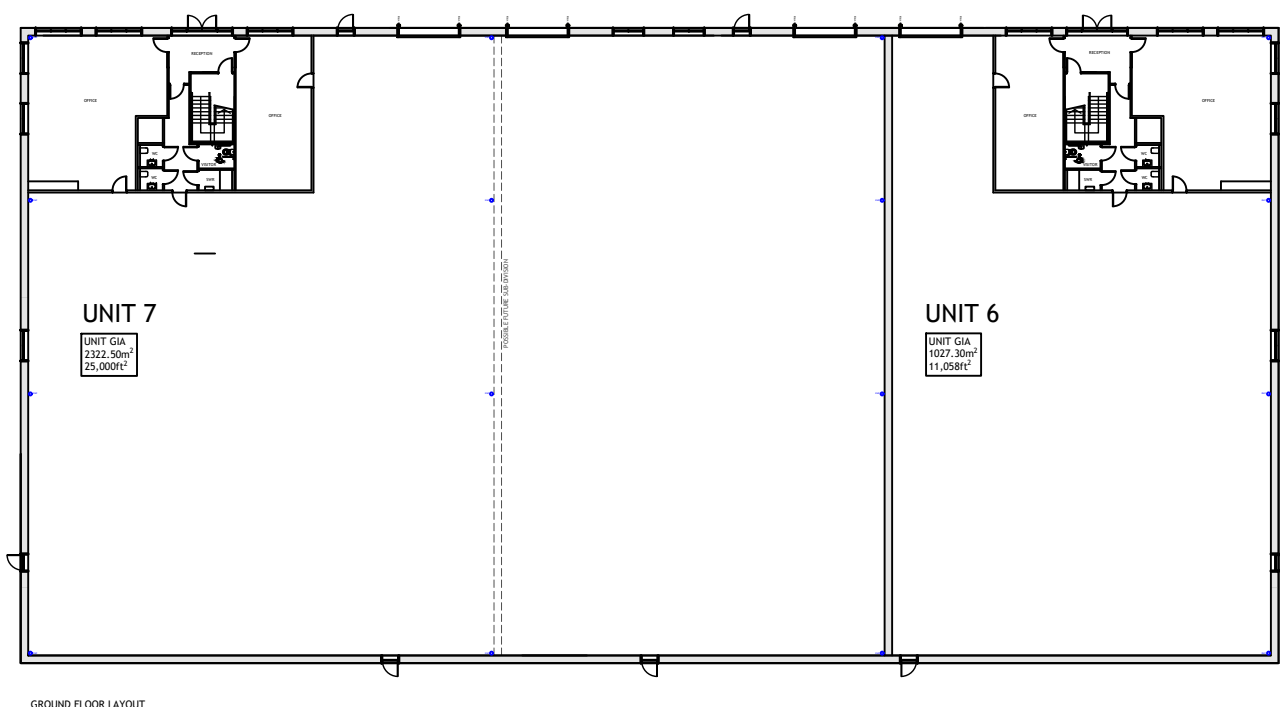

GROUND FLOOR LAYOUT

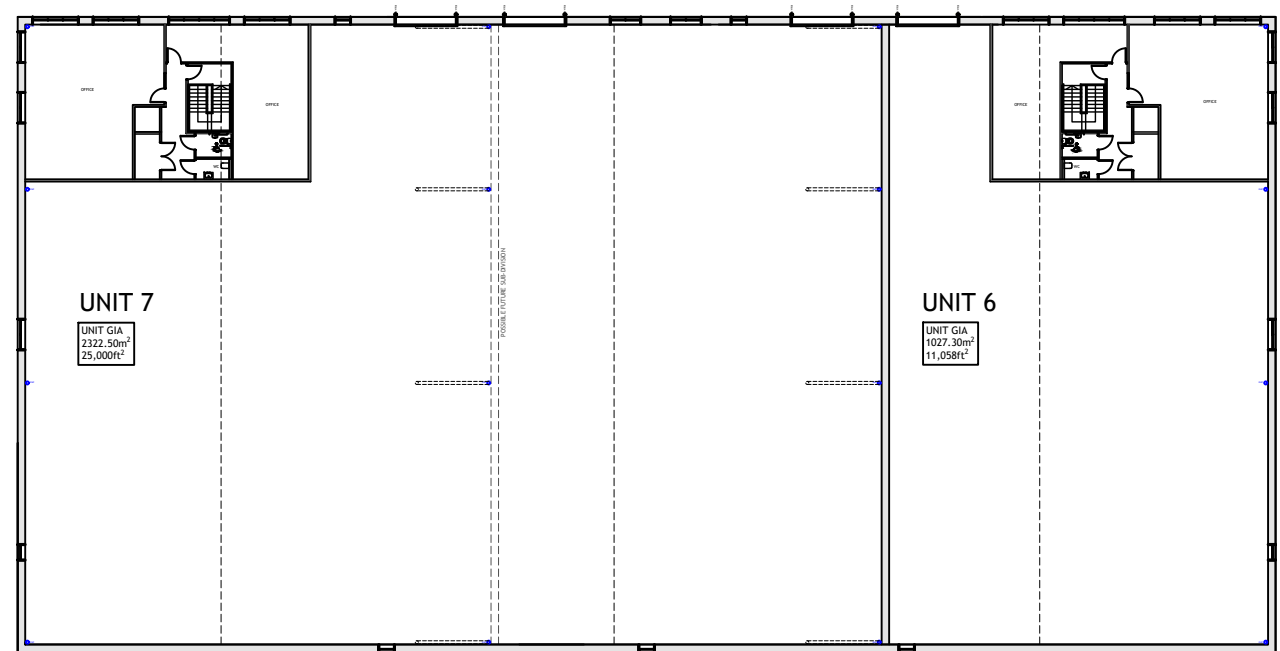

FIRST FLOOR LAYOUT

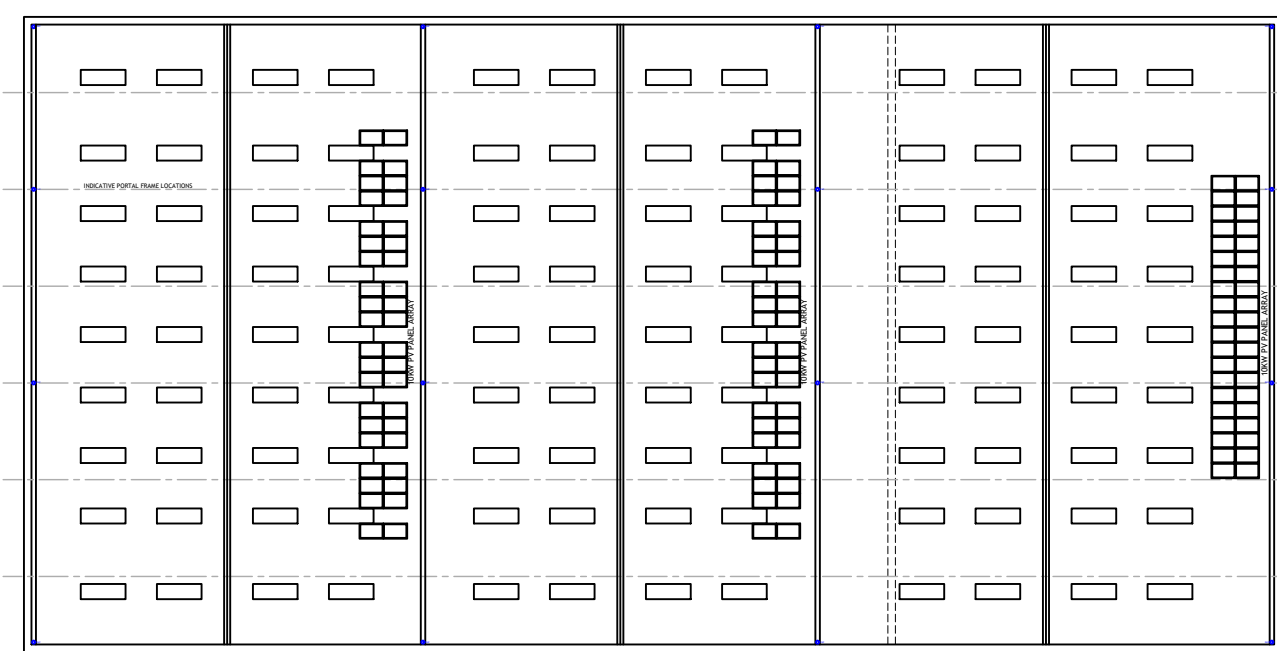

ROOF LAYOUT

Scale 1:500
0 10 20 30 40 50m

PLANNING

DRAWING:
Floor Plans - UNITS 6-7
DWG NO:
0126/P14

SCALE:
1:200, 1:500 at A1
DATE:
January 2026

PROPOSED COMMERCIAL DEVELOPMENT

BOLNEY GRANGE INDUSTRIAL PARK,
Stairbridge Lane, Hickstead, West Sussex

