






Scale 1:200
0 1 2 4 6 8 10 20m



Scale 1:1250
0 10 20 40 60 80 100m

KEY PLAN

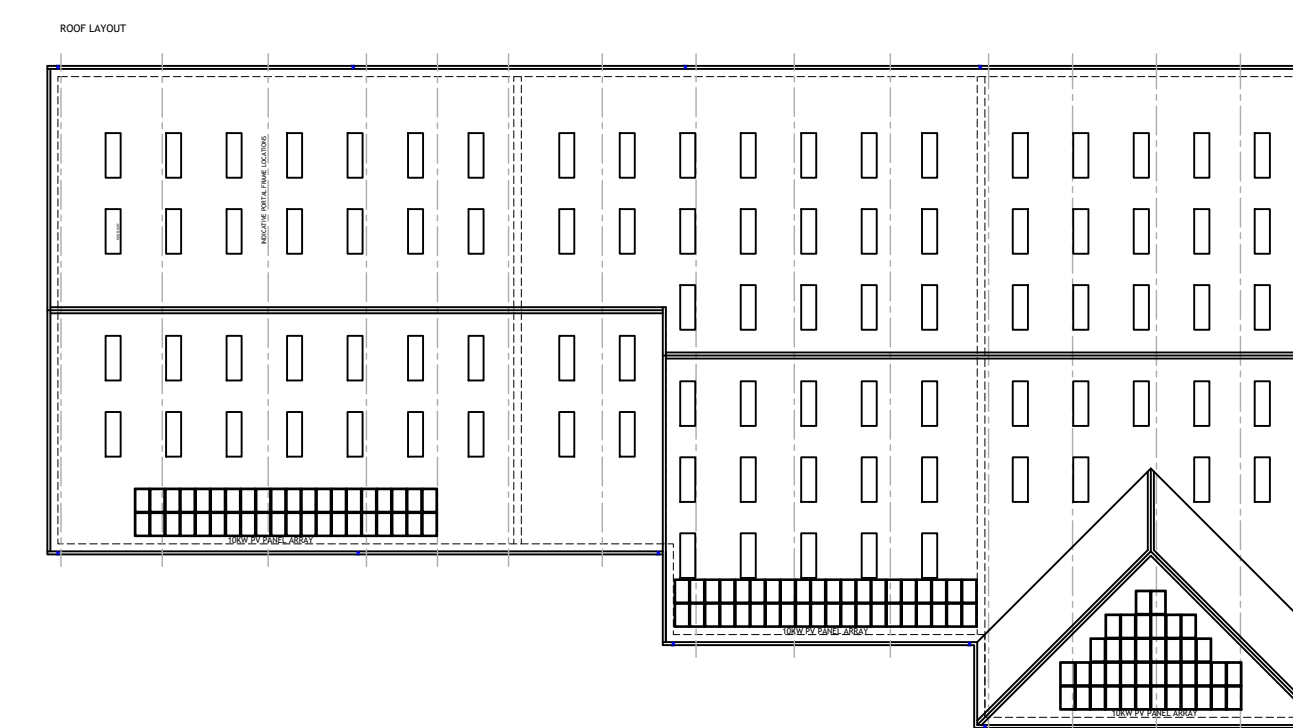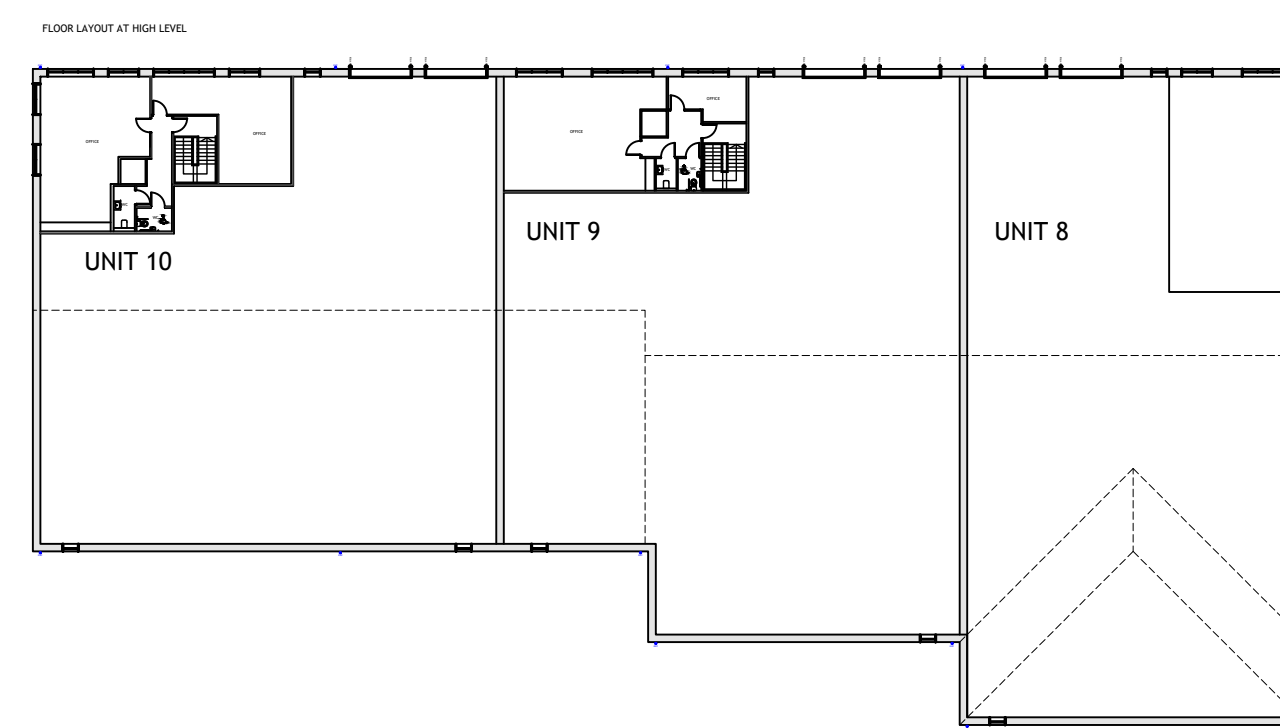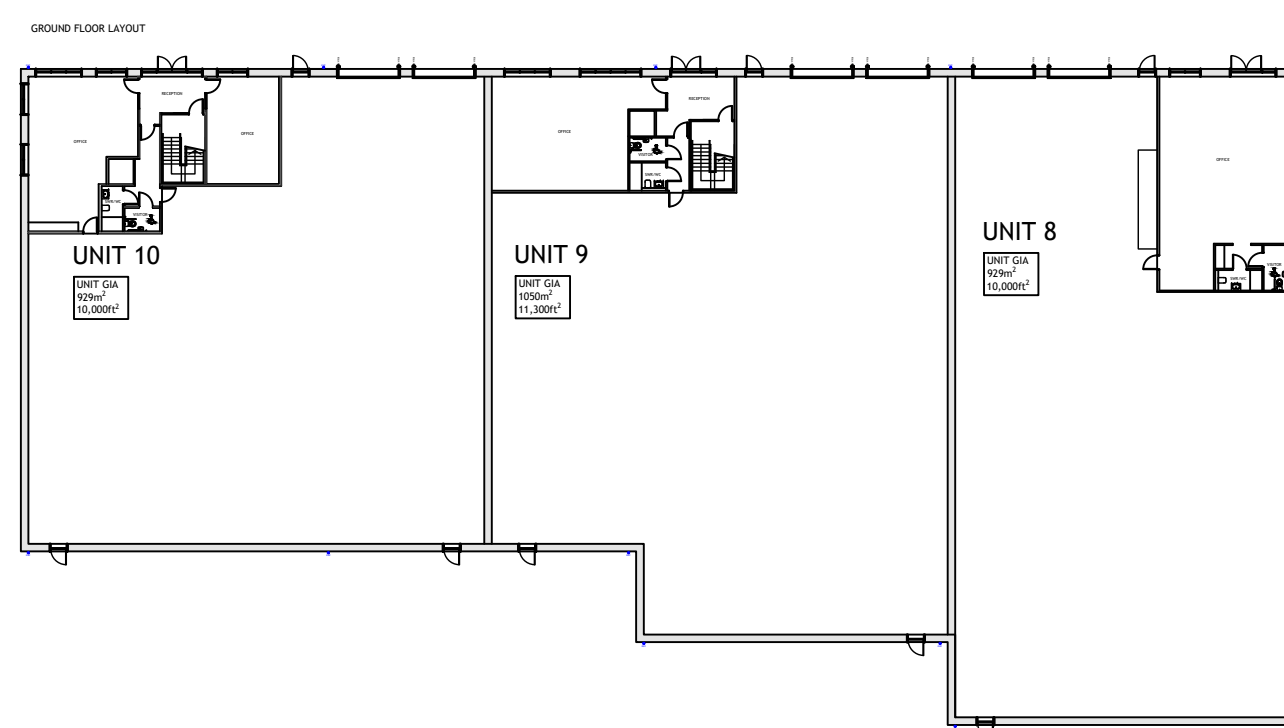

Scale 1:500
0 10 20 30 40 50m

PLANNING

DRAWING:
Floor Plans - UNITS 8-10
DWG NO:
0126/P16

SCALE:
1:200, 1:500 at A1
DATE:
January 2026

PROPOSED COMMERCIAL DEVELOPMENT

BOLNEY GRANGE INDUSTRIAL PARK,
Stairbridge Lane, Hickstead, West Sussex

