
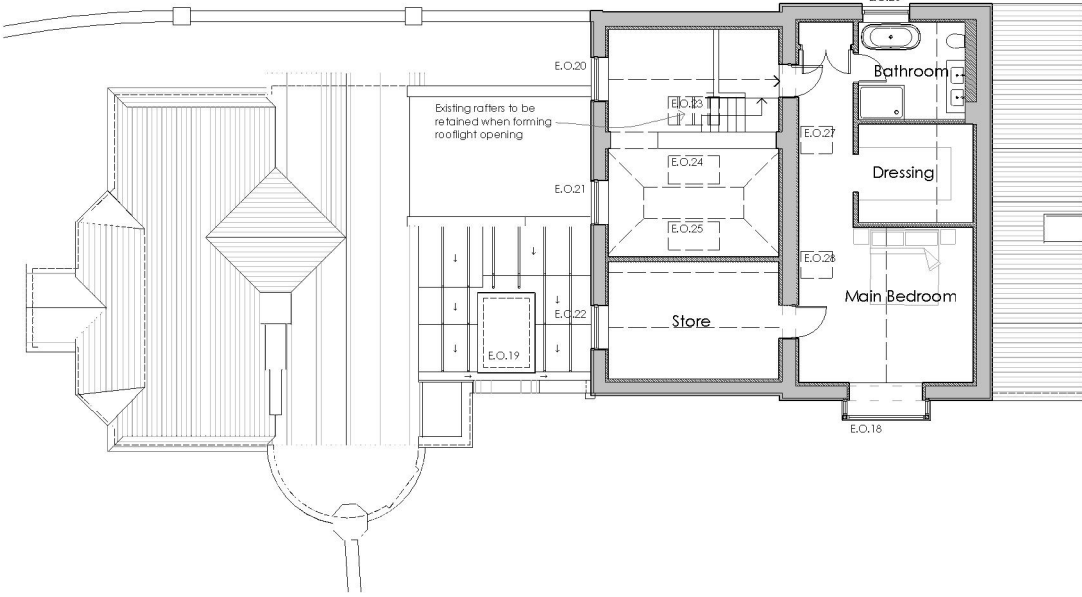



FOR PLANNING
PURPOSES ONLY

NOT FOR CONSTRUCTION

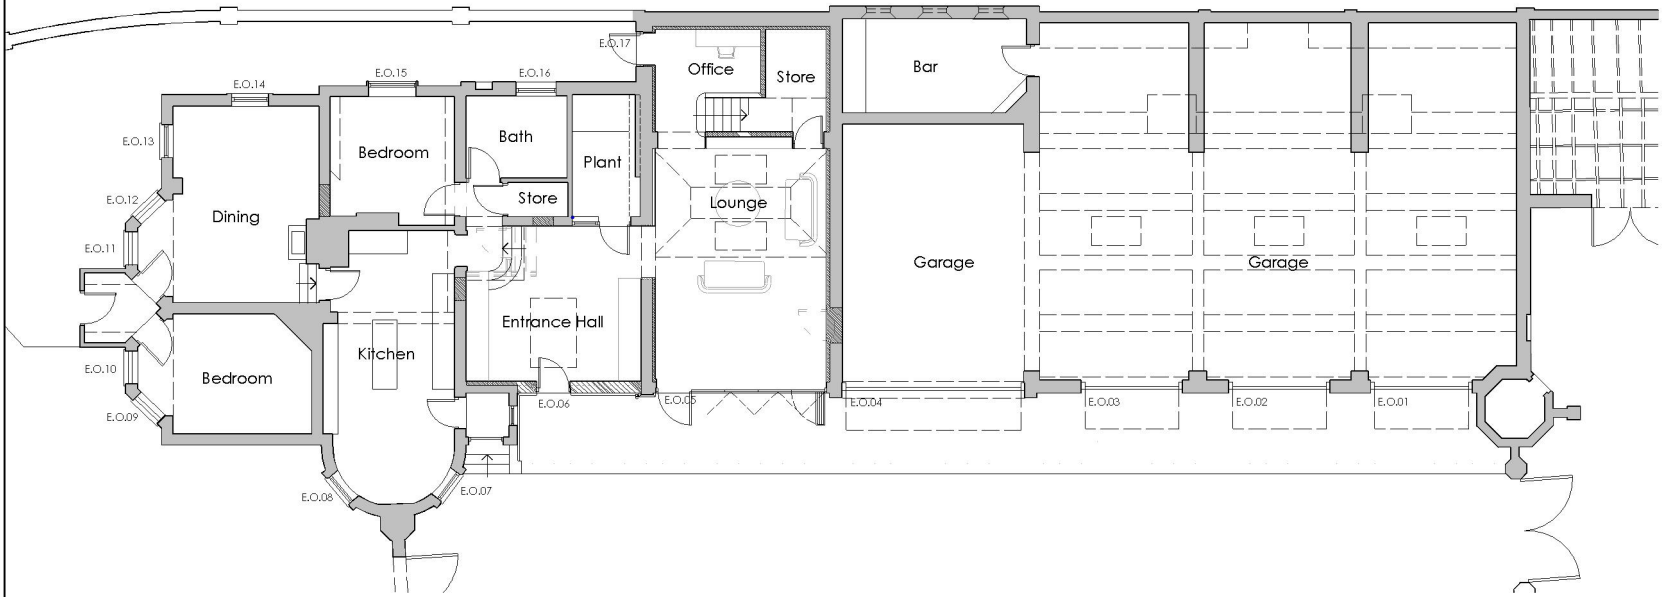


GROUND FLOOR PLAN - AS PROPOSED
SCALE @ 1:100 ON AN A1 SHEET

FIRST FLOOR PLAN - AS PROPOSED
SCALE @ 1:100 ON AN A1 SHEET

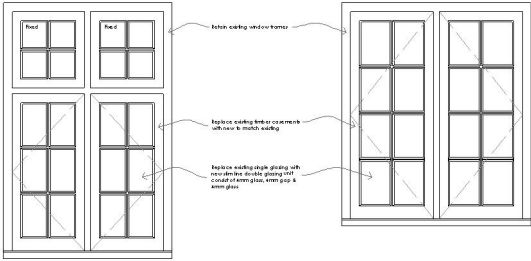


E.O.07, 08, 09, 10, 11,
12 & 13

E.O.14

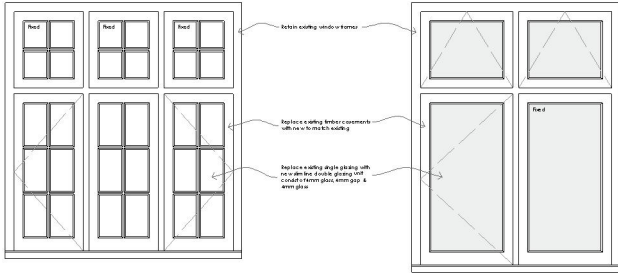


E.O.15


E.O.16

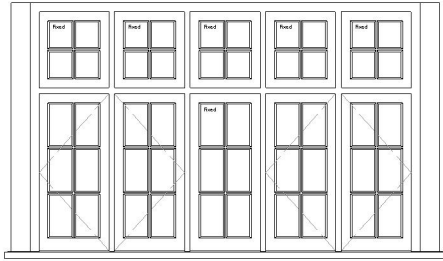


E.O.18

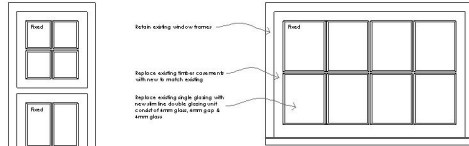


E.O.20, 21 & 22

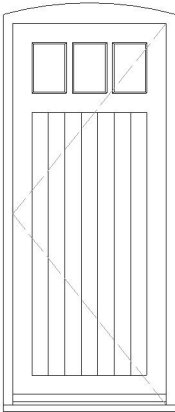


E.O.06

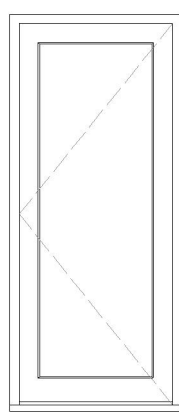


E.O.17

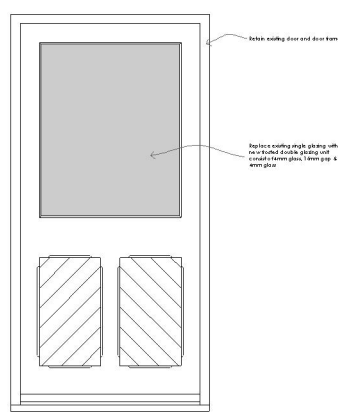


E.O.26

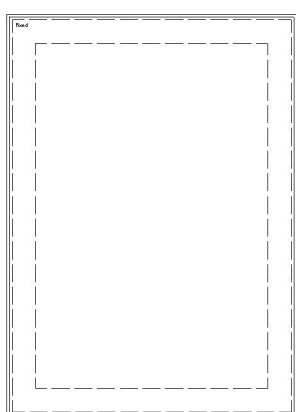


E.O.19

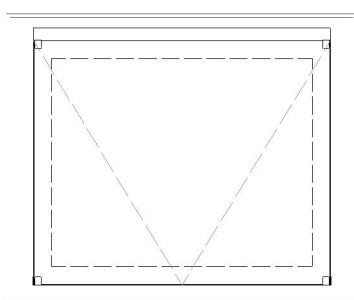


E.O.23, 24 & 25

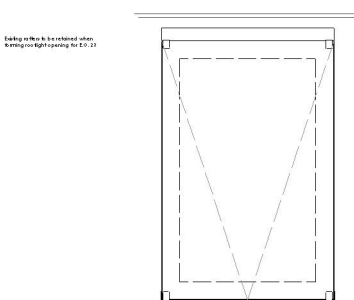


E.O.27 & 28

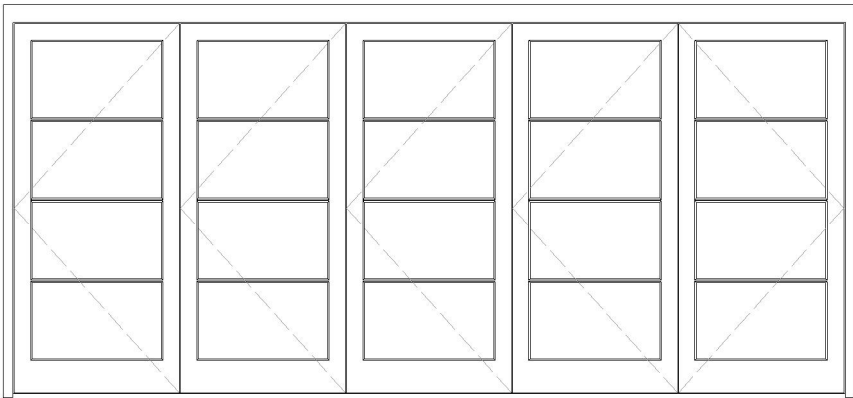

E.O.05

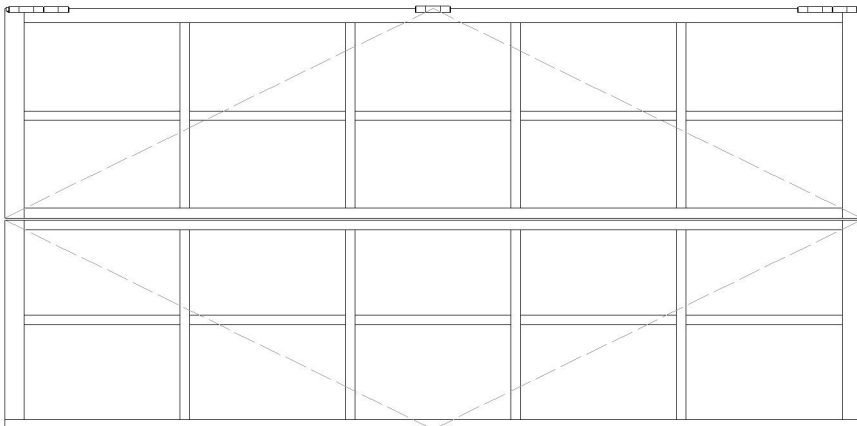


E.O.04

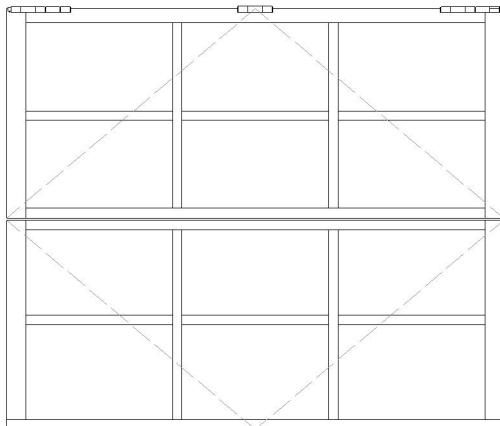

E.O.01, 02 & 03

WINDOW AND DOOR ELEVATIONS - AS PROPOSED
SCALE @ 1:20 ON AN A1 SHEET

 

REV.	DATE	BY	AMENDMENT	CHK.

PLANNING



2 Lucastes Mews, Paddockhall Road,
Haywards Heath,
West Sussex, RH16 1HE
(01444) 452604
hnb@gouldbaxter.co.uk
www.gouldbaxter.co.uk

NOTES:
DO NOT SCALE OFF THIS DRAWING UNLESS FOR PLANNING PURPOSES
CHECK ALL DIMENSIONS ON SITE BEFORE ANY WORK IS COMMENCED
ALL GOODS MATERIALS AND WORKMANSHIP MUST CONFORM WITH CURRENT
BUILDING REGULATIONS, BRUSH STANDARDS AND CODES OF PRACTICE
COPYRIGHT OF THIS DRAWING IS RETAINED BY GOULD PROPERTY CONSULTANTS
LTP 1/A GOULD BAXTER AND IT MUST NOT BE REPRODUCED WITHOUT WRITTEN
CONSENT

CLIENT
Mr & Mrs L Edge
PROJECT
Stonehurst North Lodge, Selsfield Road, Ardingly, RH17 6TN

DRAWING
Window and Door Elevation Details - As Proposed

DATE	SCALE AT A1	DRAWN BY	
03.12.2025	1:20	TG	
		CHECKED BY	GB

JOB NO.	DRAWING NO.	REV.
GH661	PL.012	-