




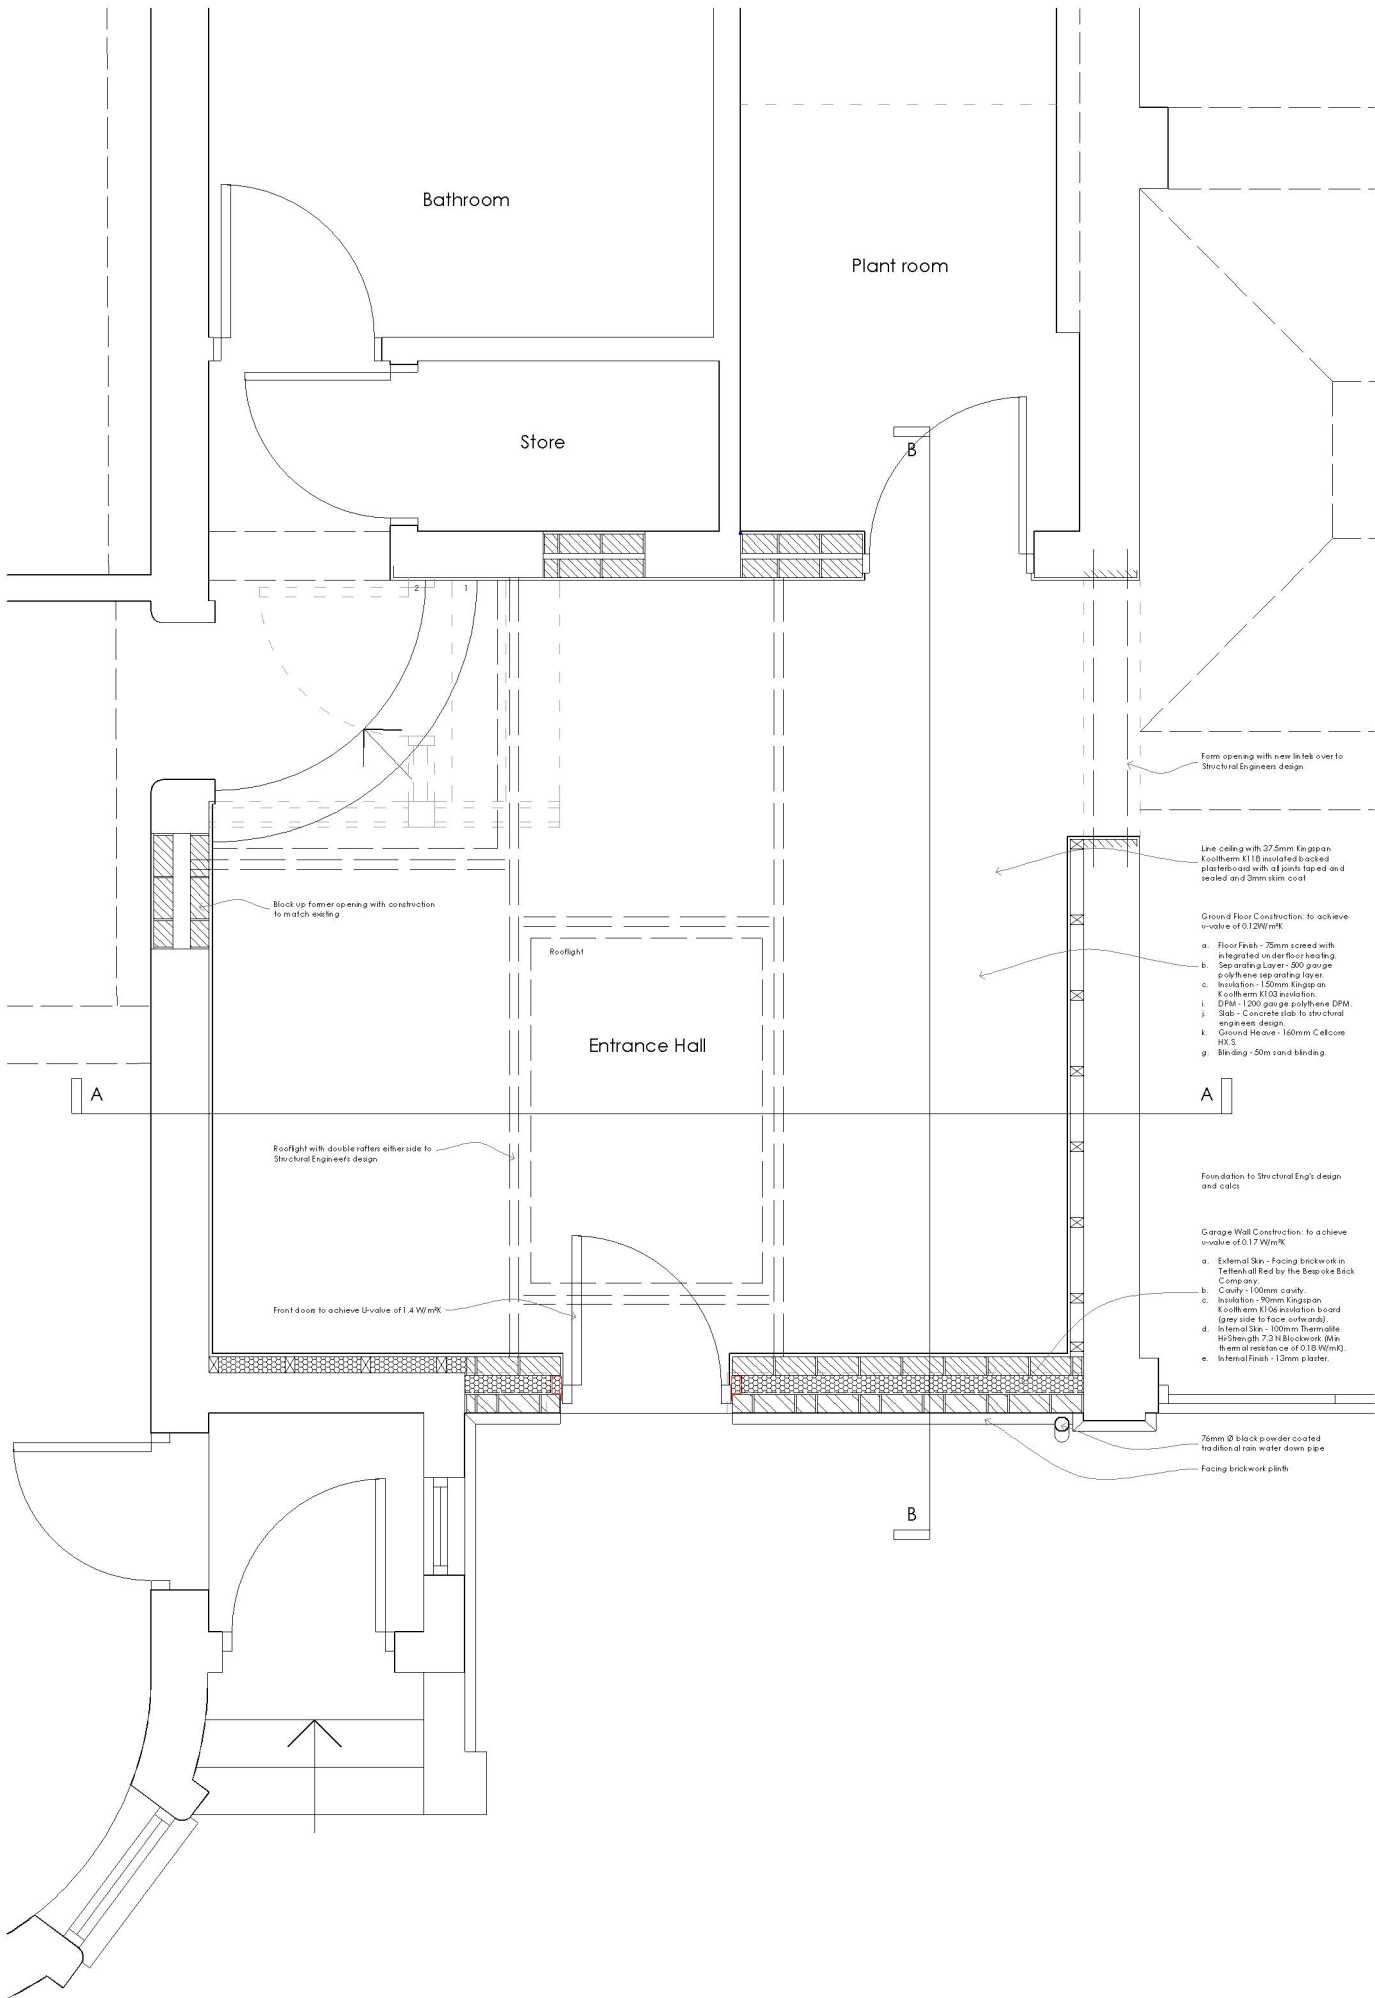

INFILL EXTENSION FLOOR PLAN - AS PROPOSED
SCALE @ 1:20 ON AN A1 SHEET

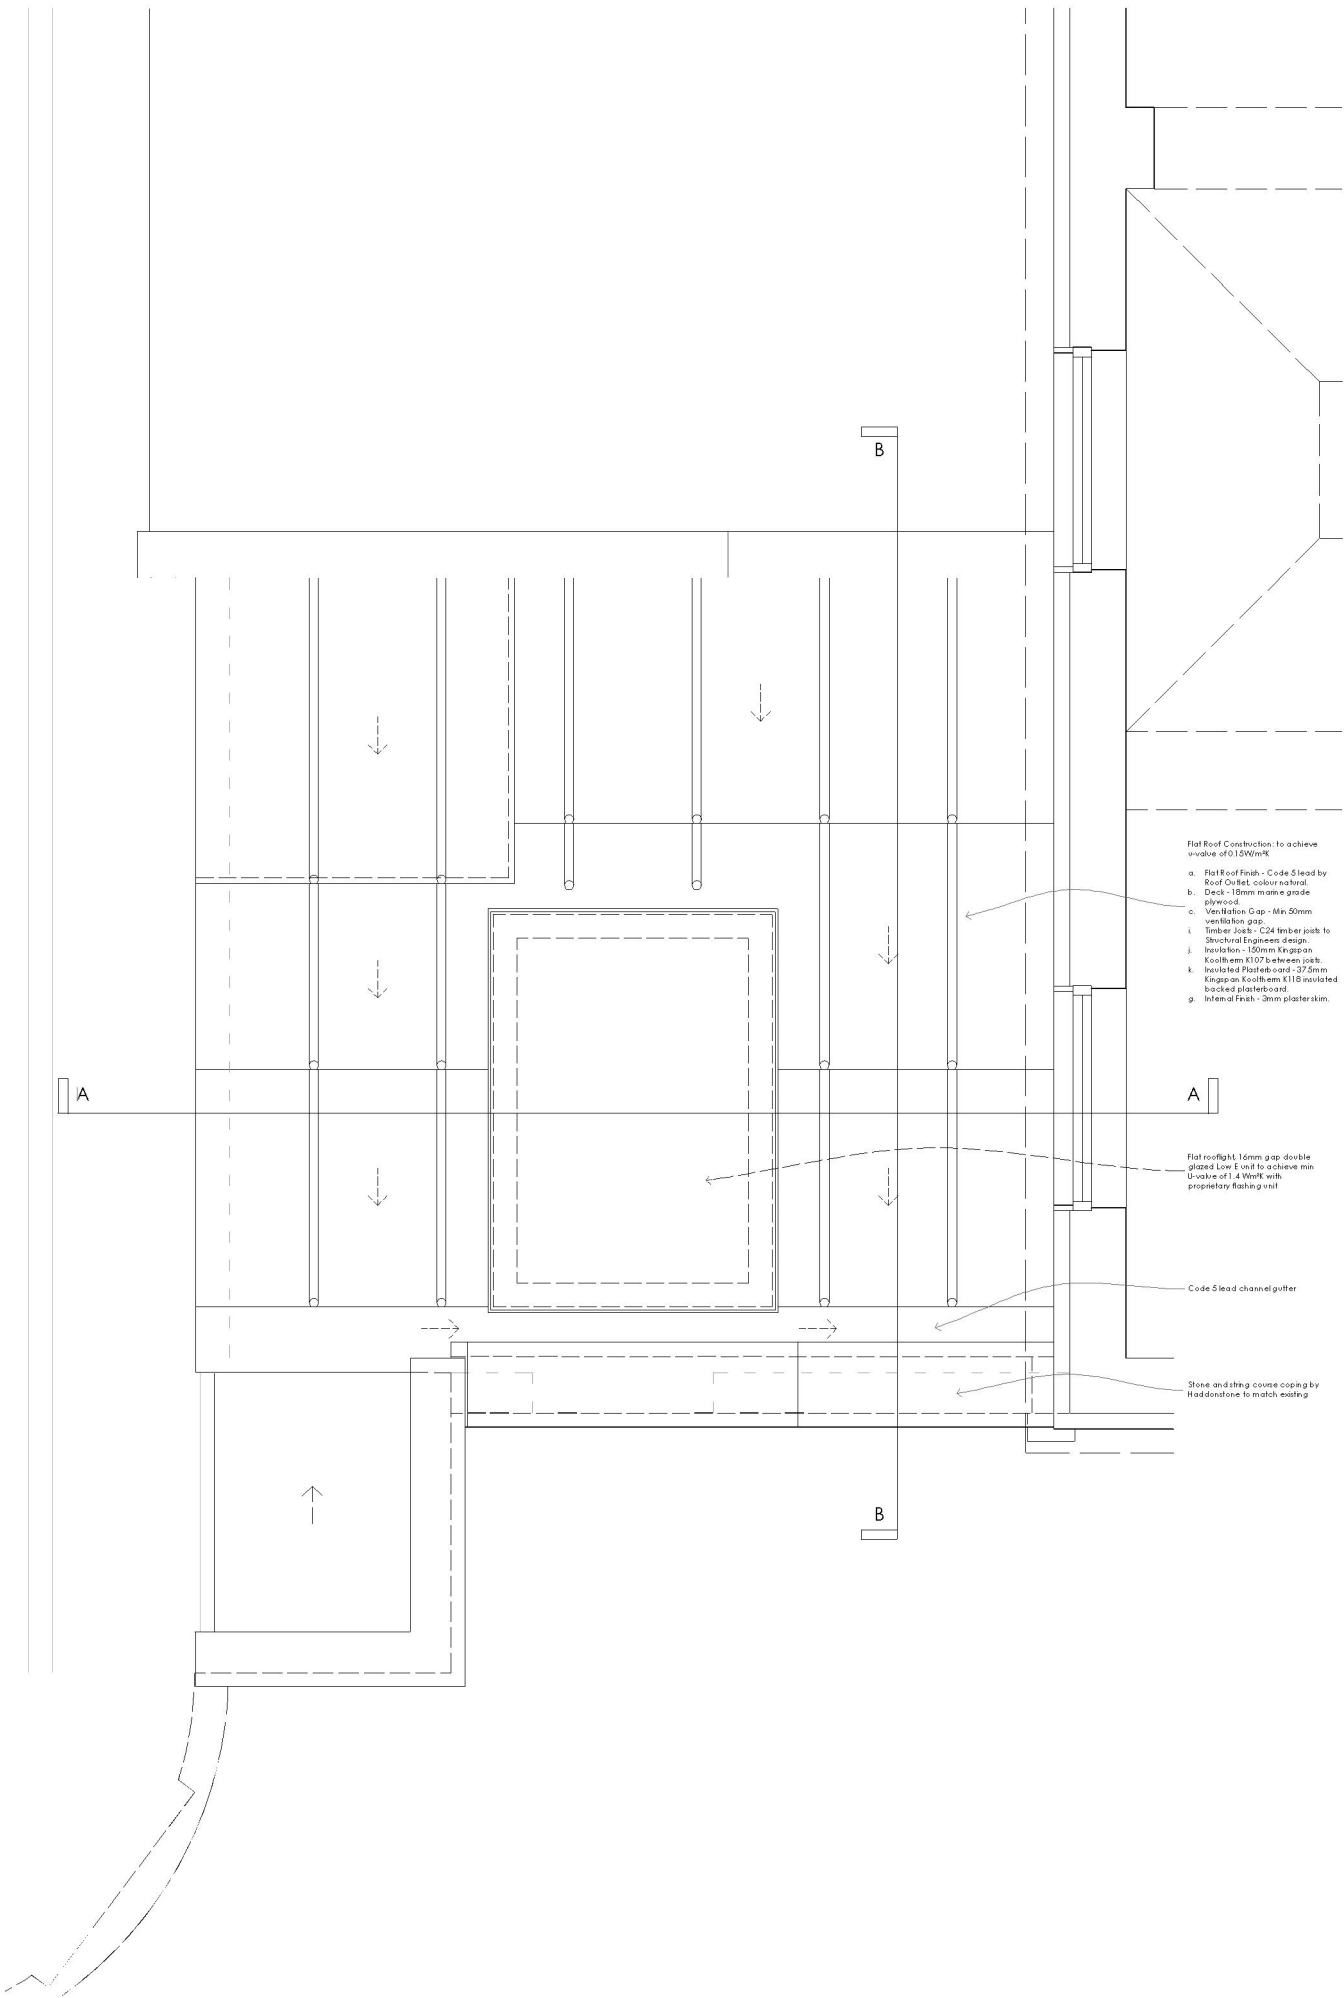

INFILL EXTENSION ROOF PLAN - AS PROPOSED
SCALE @ 1:20 ON AN A1 SHEET

 

REV.	DATE.	BY.	AMENDMENT.	CHK.

PLANNING



2 Lucastes Mews, Paddockhall Road,
Haywards Heath,
West Sussex, RH16 1HE
(01444) 452604
hnb@gouldbaxter.co.uk
www.gouldbaxter.co.uk

NOTES:
DO NOT SCALE OFF THIS DRAWING UNLESS FOR PLANNING PURPOSES.
CHECK ALL DIMENSIONS ON SITE BEFORE ANY WORK IS COMMENCED.
ALL GOODS/MATERIALS AND WORKMANSHIP MUST CONFORM WITH CURRENT
BUILDING REGULATIONS, BREXIT STANDARDS AND CODES OF PRACTICE.
COPYRIGHT OF THIS DRAWING IS RETAINED BY GOULD PROPERTY CONSULTANTS
LIP T/A GOULD BAXTER AND IT MUST NOT BE REPRODUCED WITHOUT WRITTEN
CONSENT.

CLIENT:
Mr & Mrs L Edge

PROJECT:
Stonehurst North Lodge,
Selsfield Road,
Ardingly,
RH17 6TN

DRAWING:
Infill Extension Plan Details - As Proposed

DATE: 03.12.2025	SCALE AT A1: 1:20	DRAWN BY: TG CHECKED BY: GB
---------------------	----------------------	--------------------------------

JOB NO. GH661	DRAWING NO. PL.010	REV. -
------------------	-----------------------	-----------