




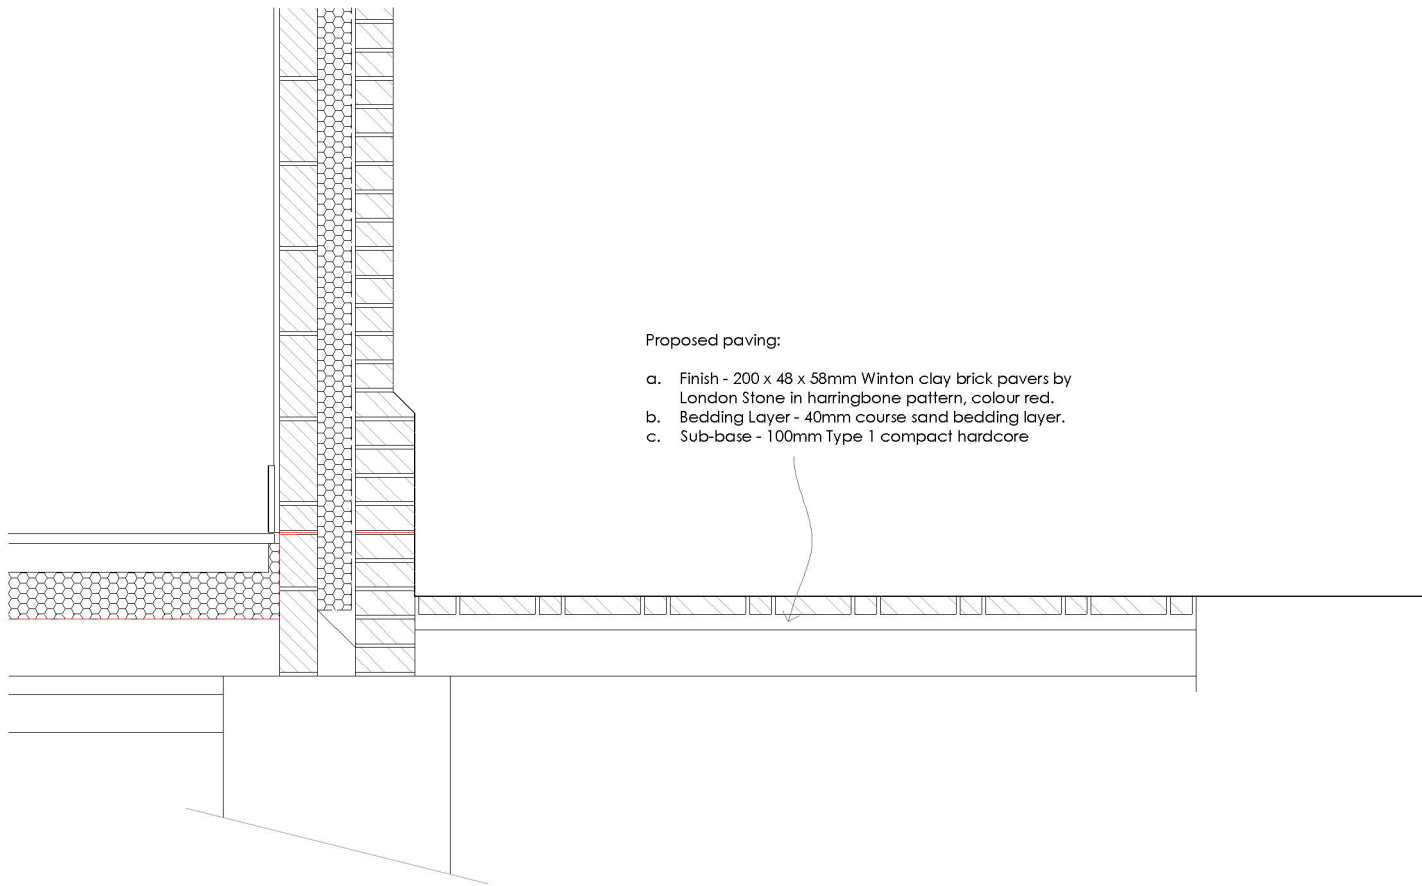

PAVING DETAIL - AS PROPOSED
SCALE @ 1:10 ON AN A1 SHEET

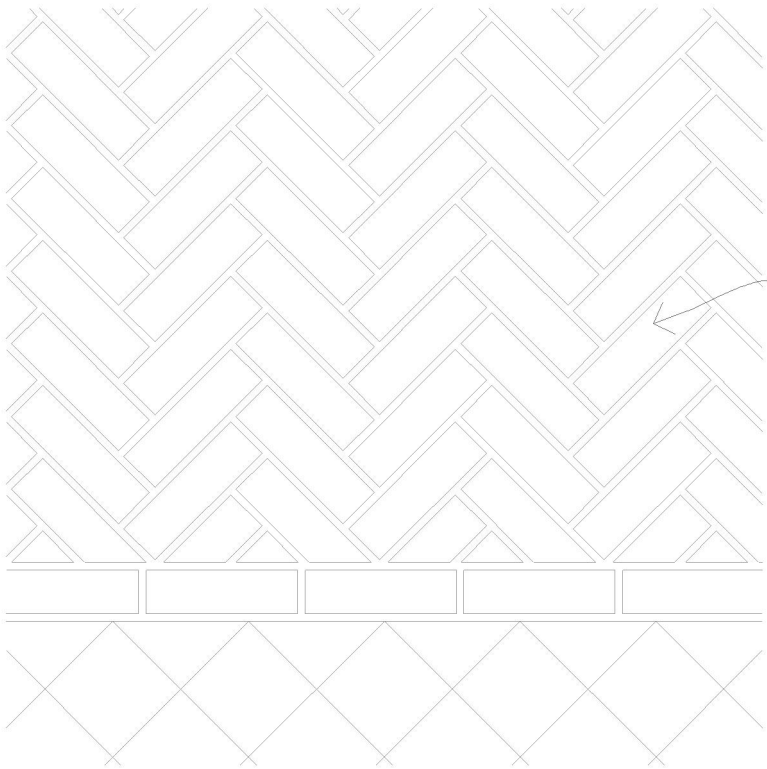

PAVING PATTERN DETAIL - AS PROPOSED
SCALE @ 1:5 ON AN A1 SHEET

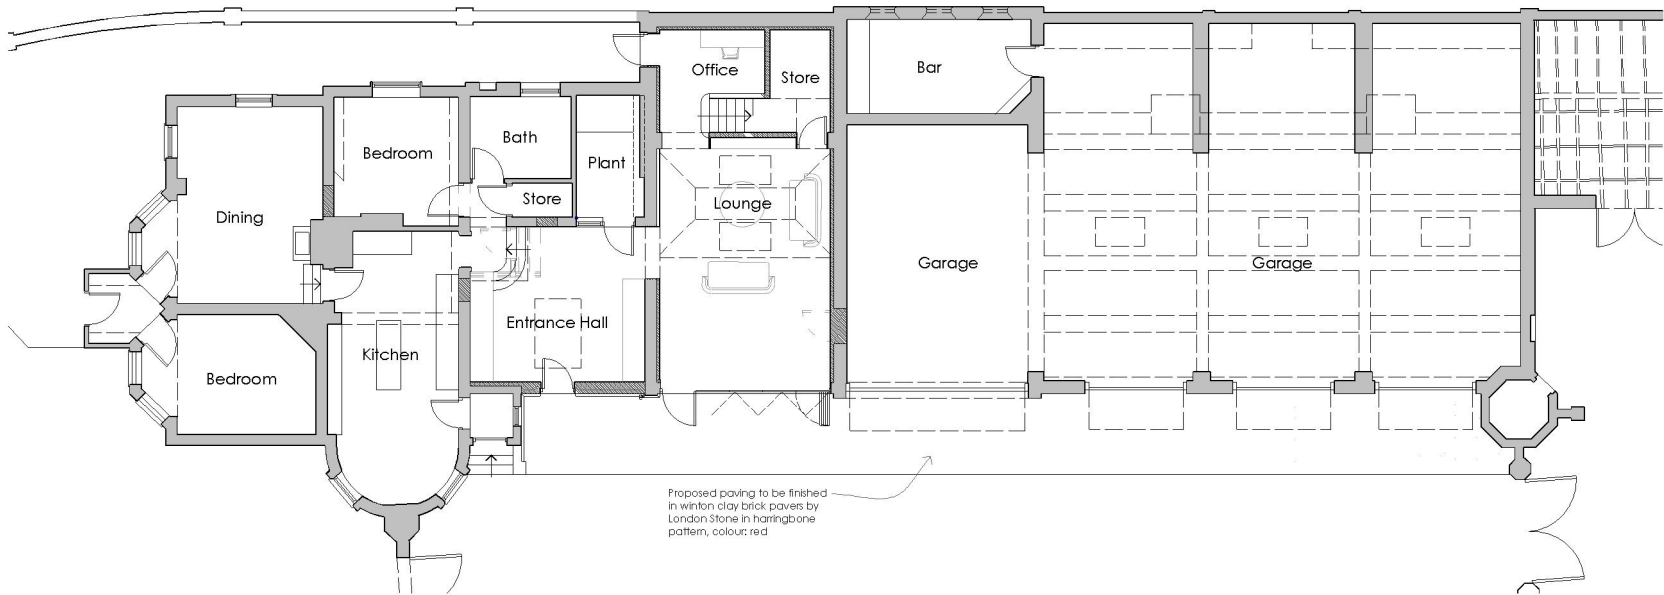

GROUND FLOOR PLAN - AS PROPOSED
SCALE @ 1:100 ON AN A1 SHEET

REV.	DATE	BY	AMENDMENT	CHK.

PLANNING



2 Lucastes Mews, Paddockhall Road,
Haywards Heath,
West Sussex, RH16 1HE
(01444) 452604
hb@gouldbaxter.co.uk
www.gouldbaxter.co.uk

NOTES:
DO NOT SCALE OFF THIS DRAWING UNLESS FOR PLANNING PURPOSES.
CHECK ALL DIMENSIONS ON SITE BEFORE ANY WORK IS COMMENCED.
ALL GOODS MATERIALS AND WORKMANSHIP MUST CONFORM WITH CURRENT
BUILDING REGULATIONS, BREXIT STANDARDS AND CODES OF PRACTICE.
COPYRIGHT OF THIS DRAWING IS RETAINED BY GOULD PROPERTY CONSULTANTS
LIP T/A GOULD BAXTER AND IT MUST NOT BE REPRODUCED WITHOUT WRITTEN
CONSENT.

CLIENT
Mr & Mrs L Edge
PROJECT
Stonehurst North Lodge, Selsfield Road, Ardingly, RH17 6TN

DRAWING
Hard Landscaping Details - As Proposed

DATE	SCALE AT A1	DRAWN BY
16.12.2025	1:5-10-100	TG
		CHECKED BY
		GB

JOB NO.	DRAWING NO.	REV.
GH661	PL.015	-

