

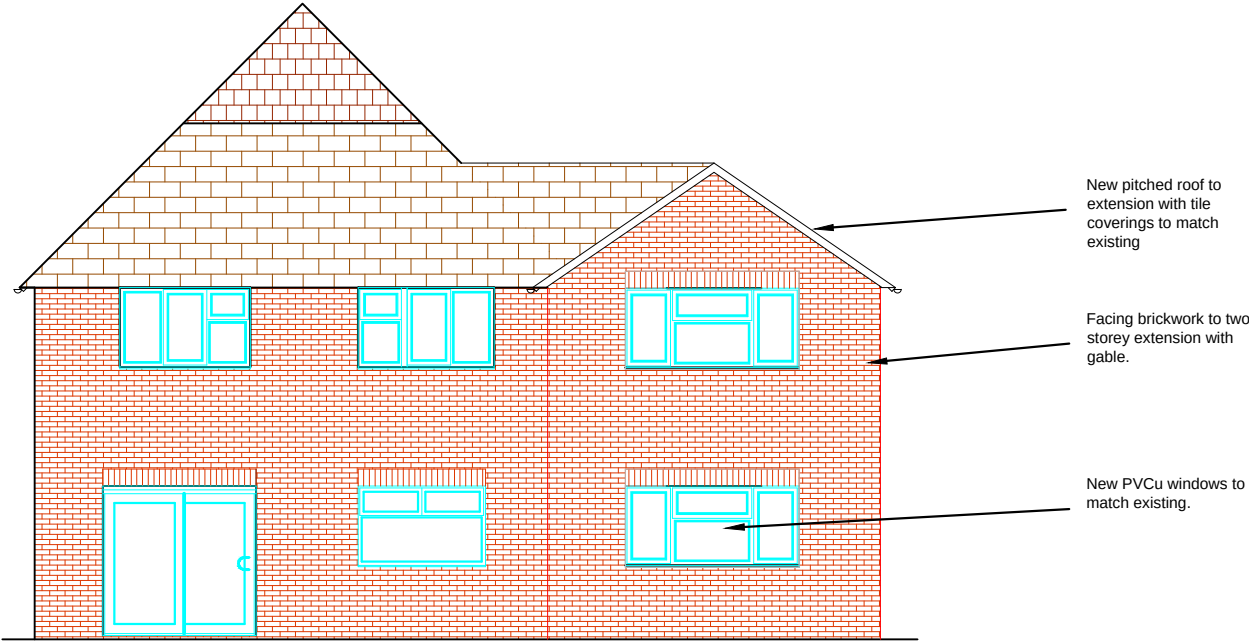


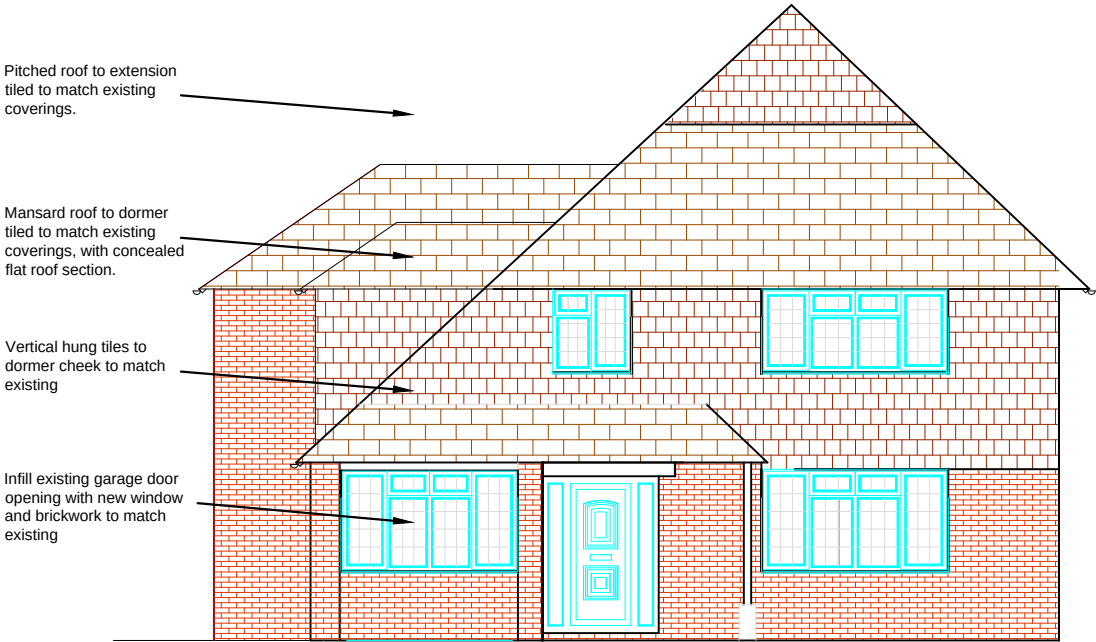

FRONT ELEVATION

REAR ELEVATION

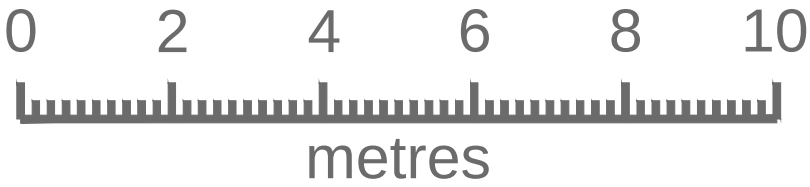

metres										
A Scale bar added							*	*		
No		Revision			Date		Dr			
Title PROPOSED ELEVATIONS		Project 61 HEATHCOTE DRIVE EAST GRINSTEAD			Client KERRY & LUKE MILLER			LANDROCK PHILLIPS Chartered Building Surveyors Property Consultants The Moorings, Brookhill Road, Cophorne, West Sussex RH10 3QL Telephone: 01342 444004 E-Mail: name@landrockphillips.com		Landrock Phillips
Drawing Number LP11030/202		Date JAN 2026	Scale 1:100 @ A3	Drawn by JL	Checked by **	Revision A				