




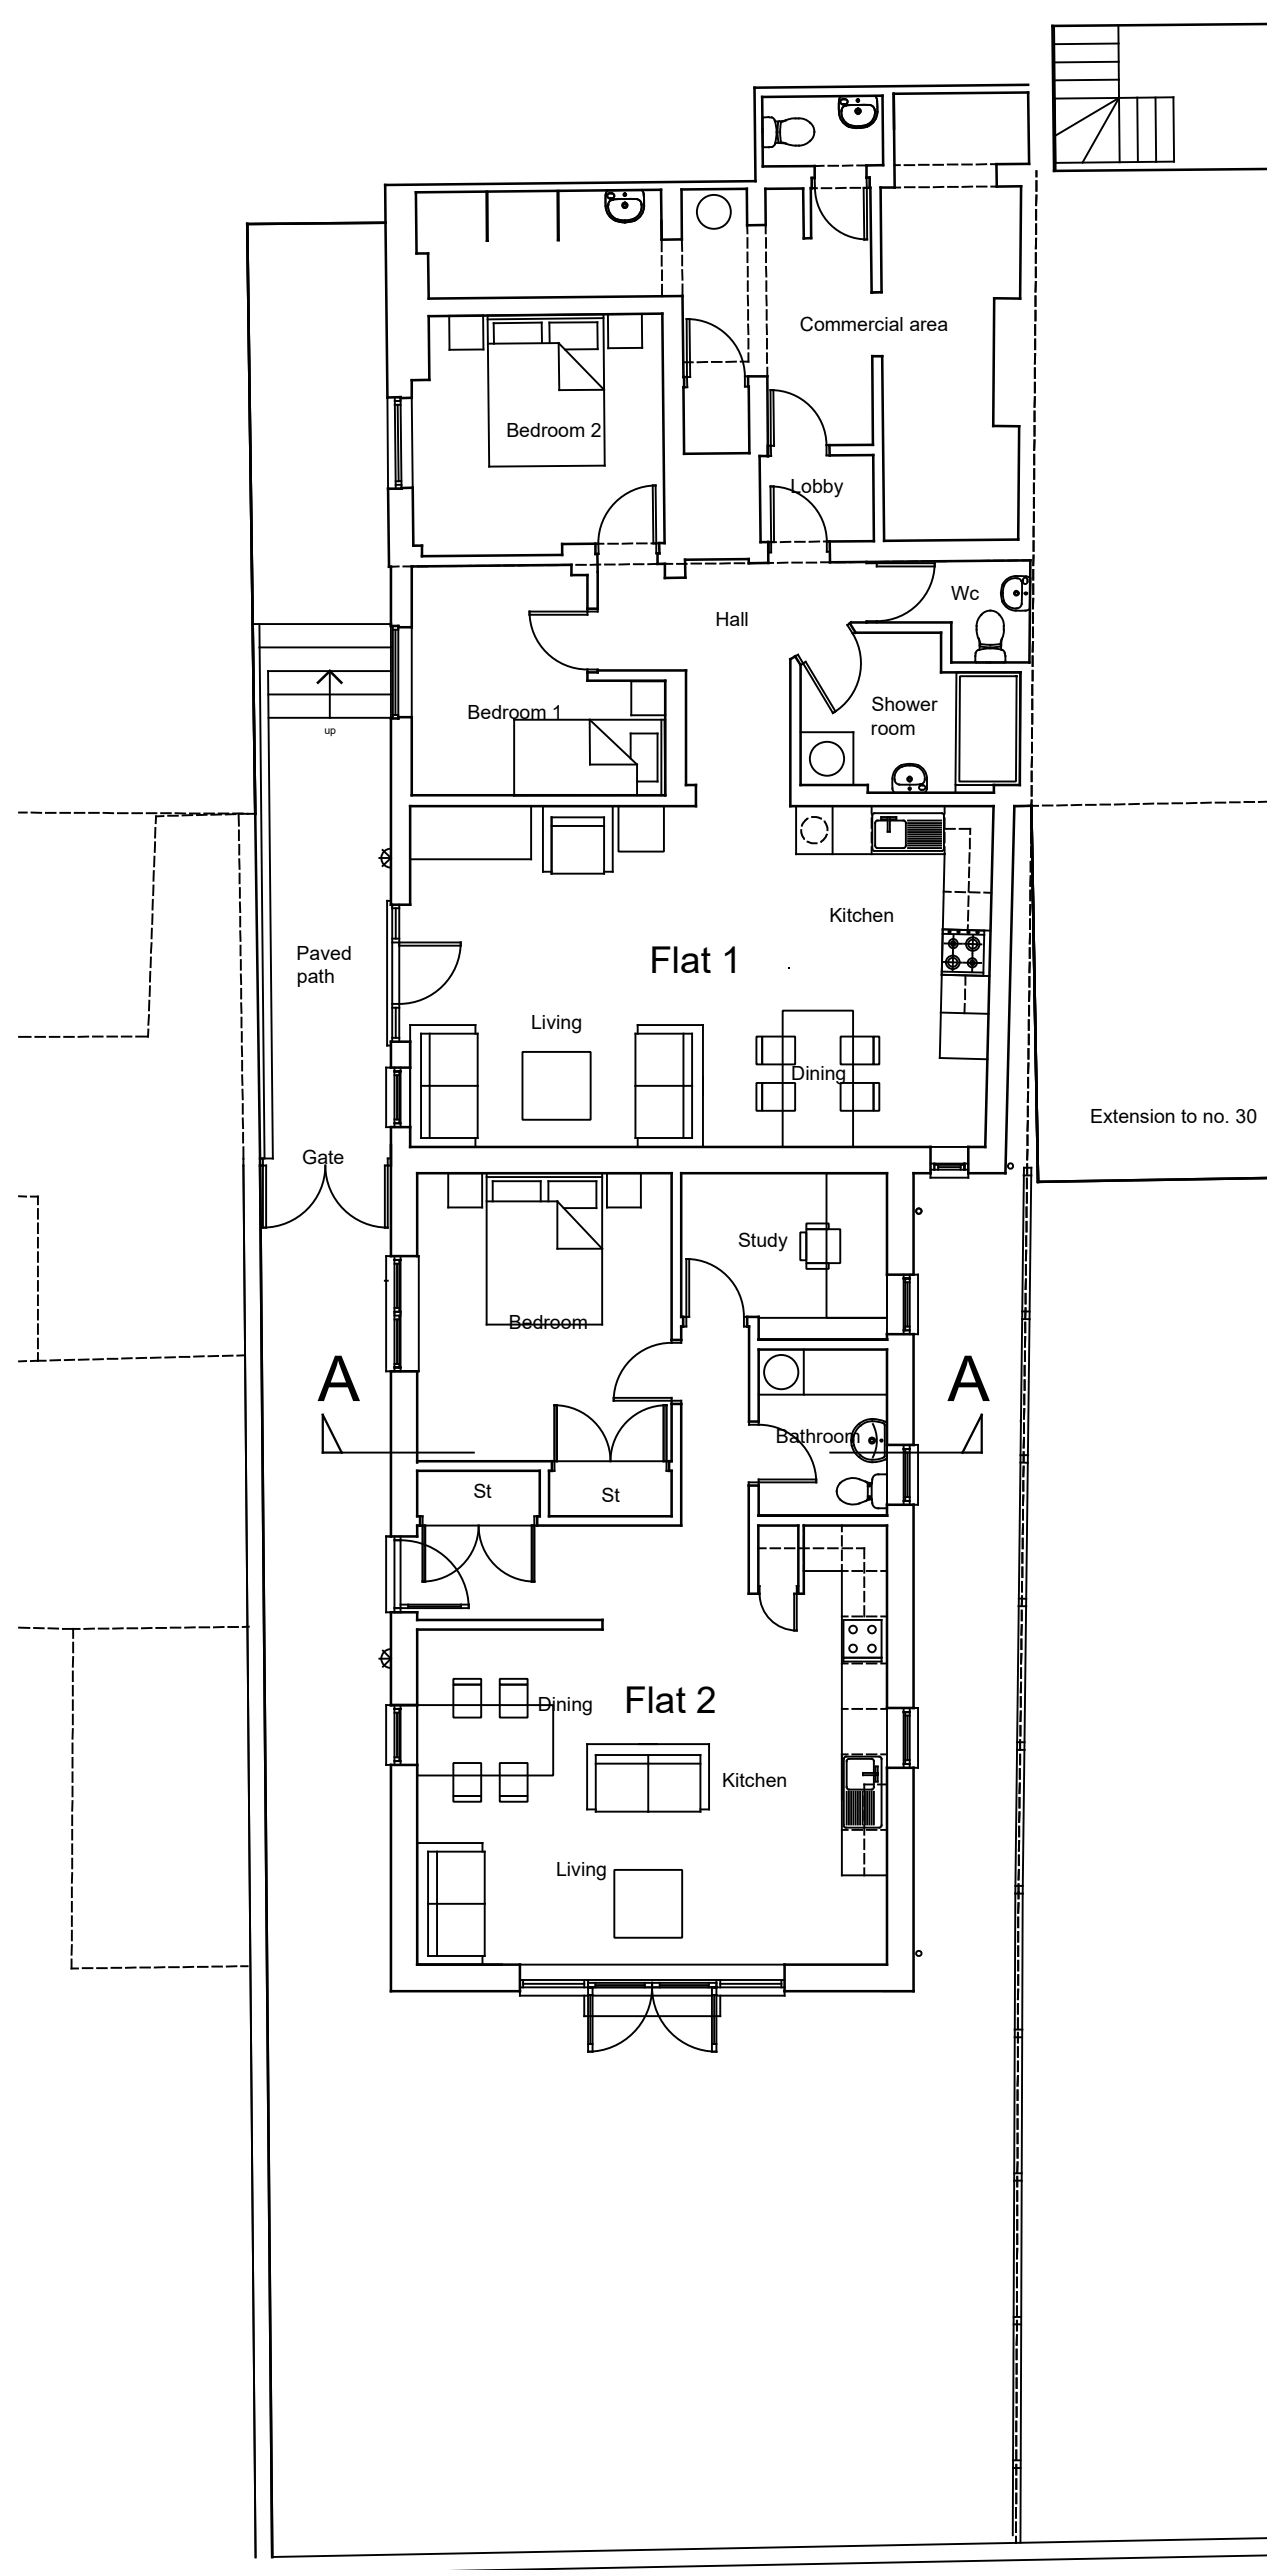


Lower Ground Floor Plan

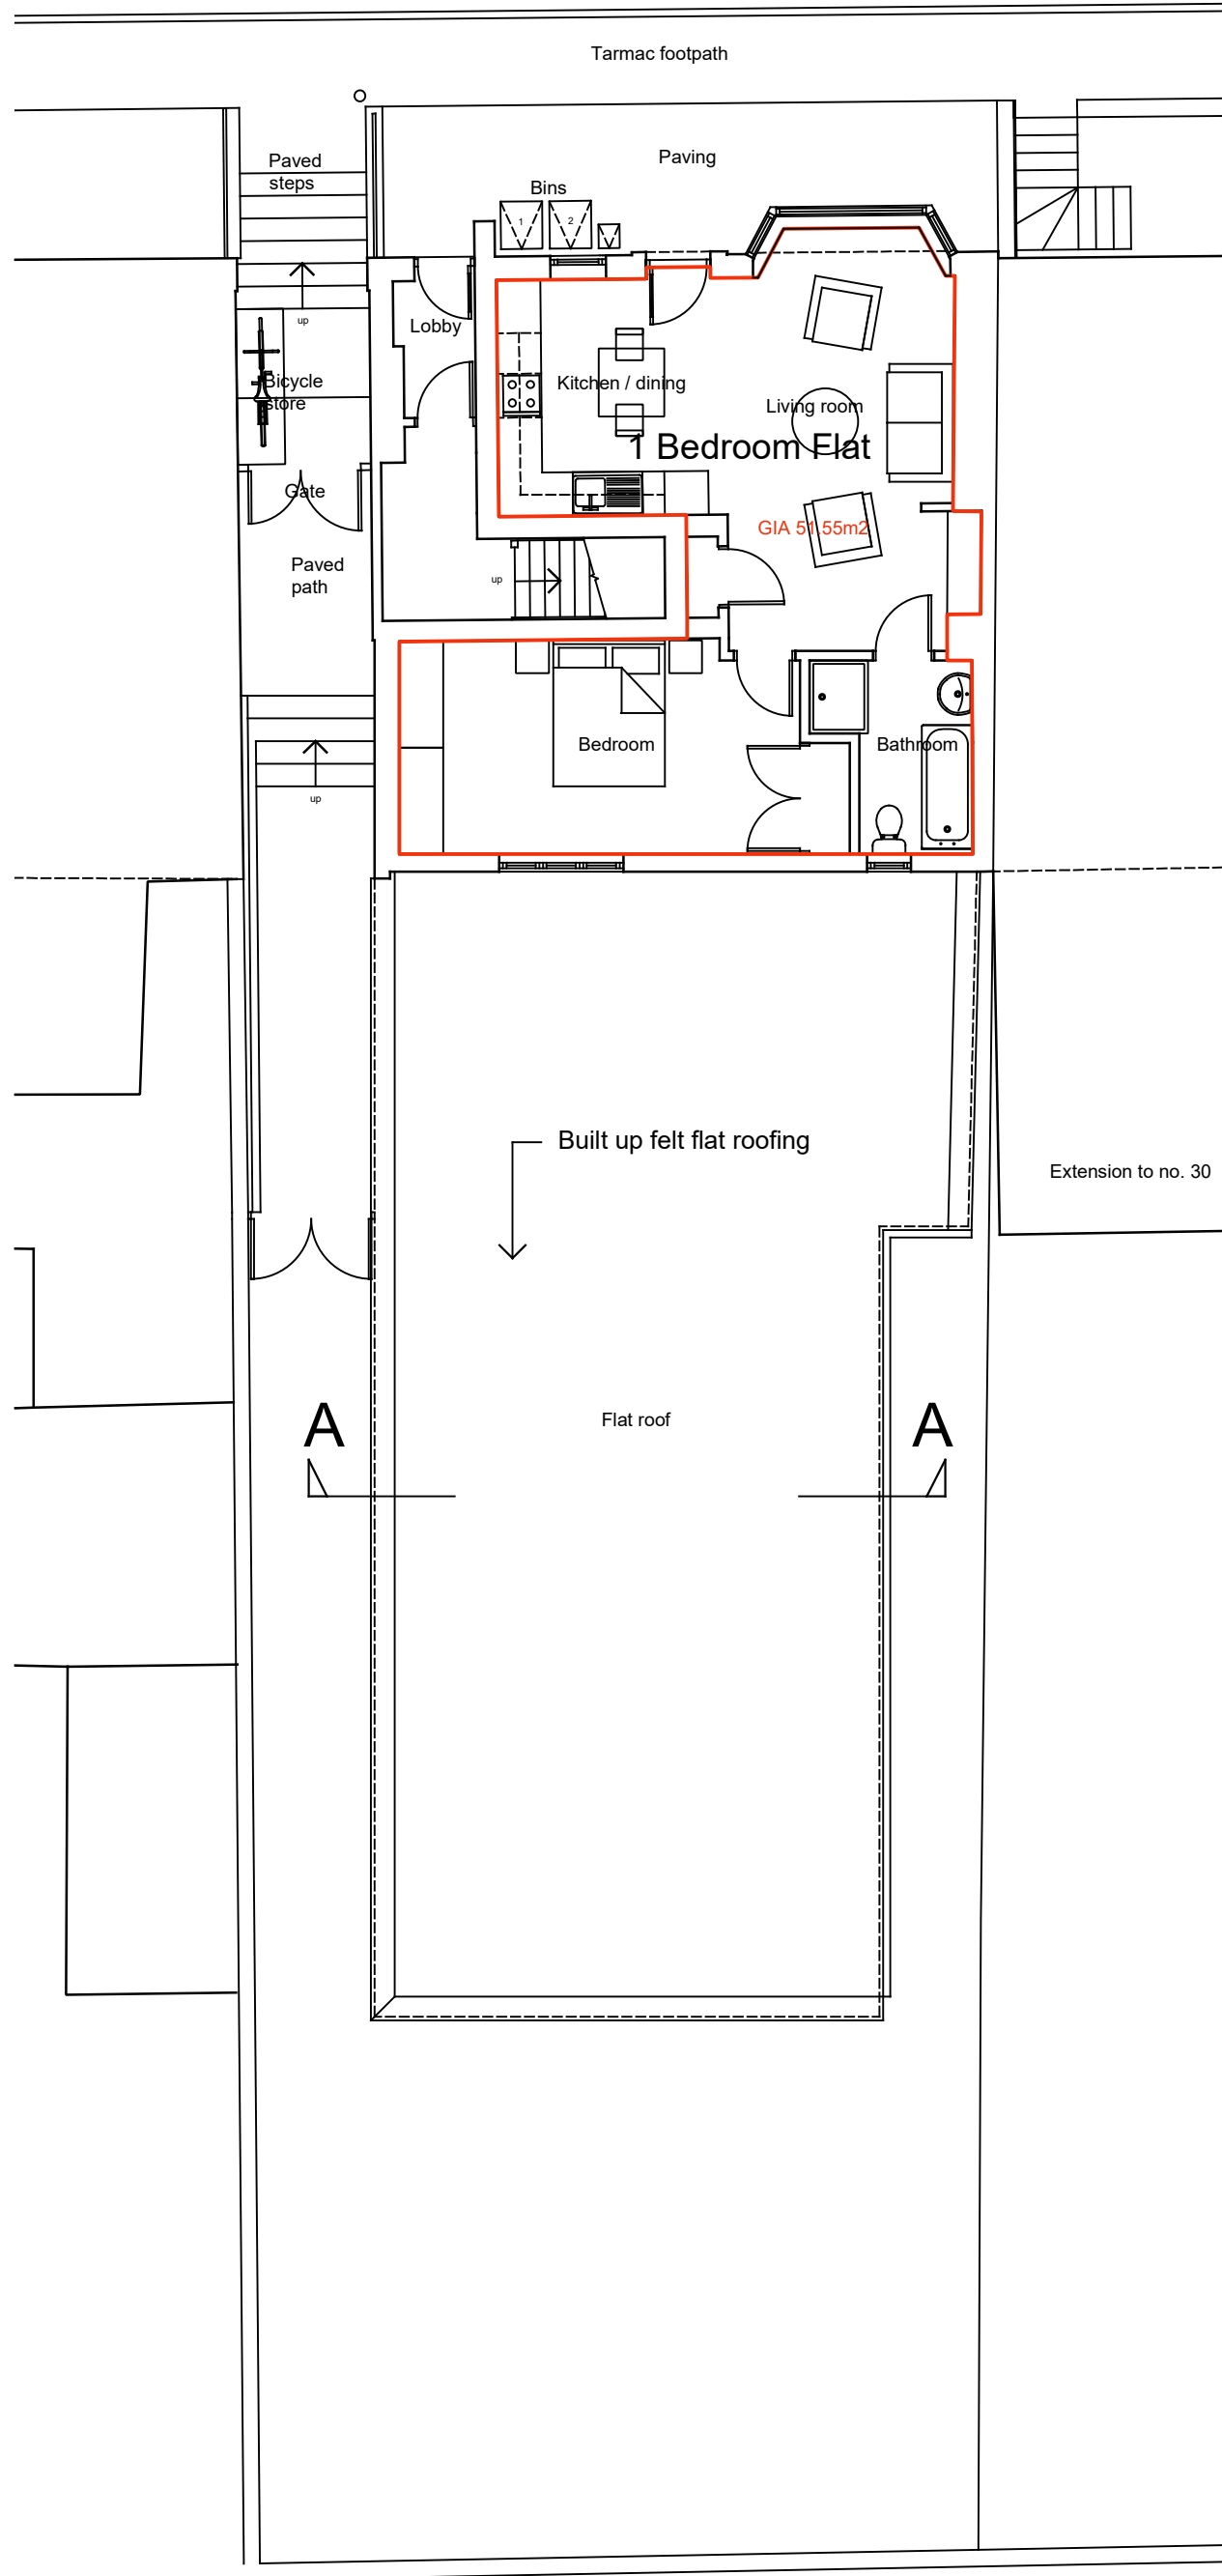


Ground Floor Plan

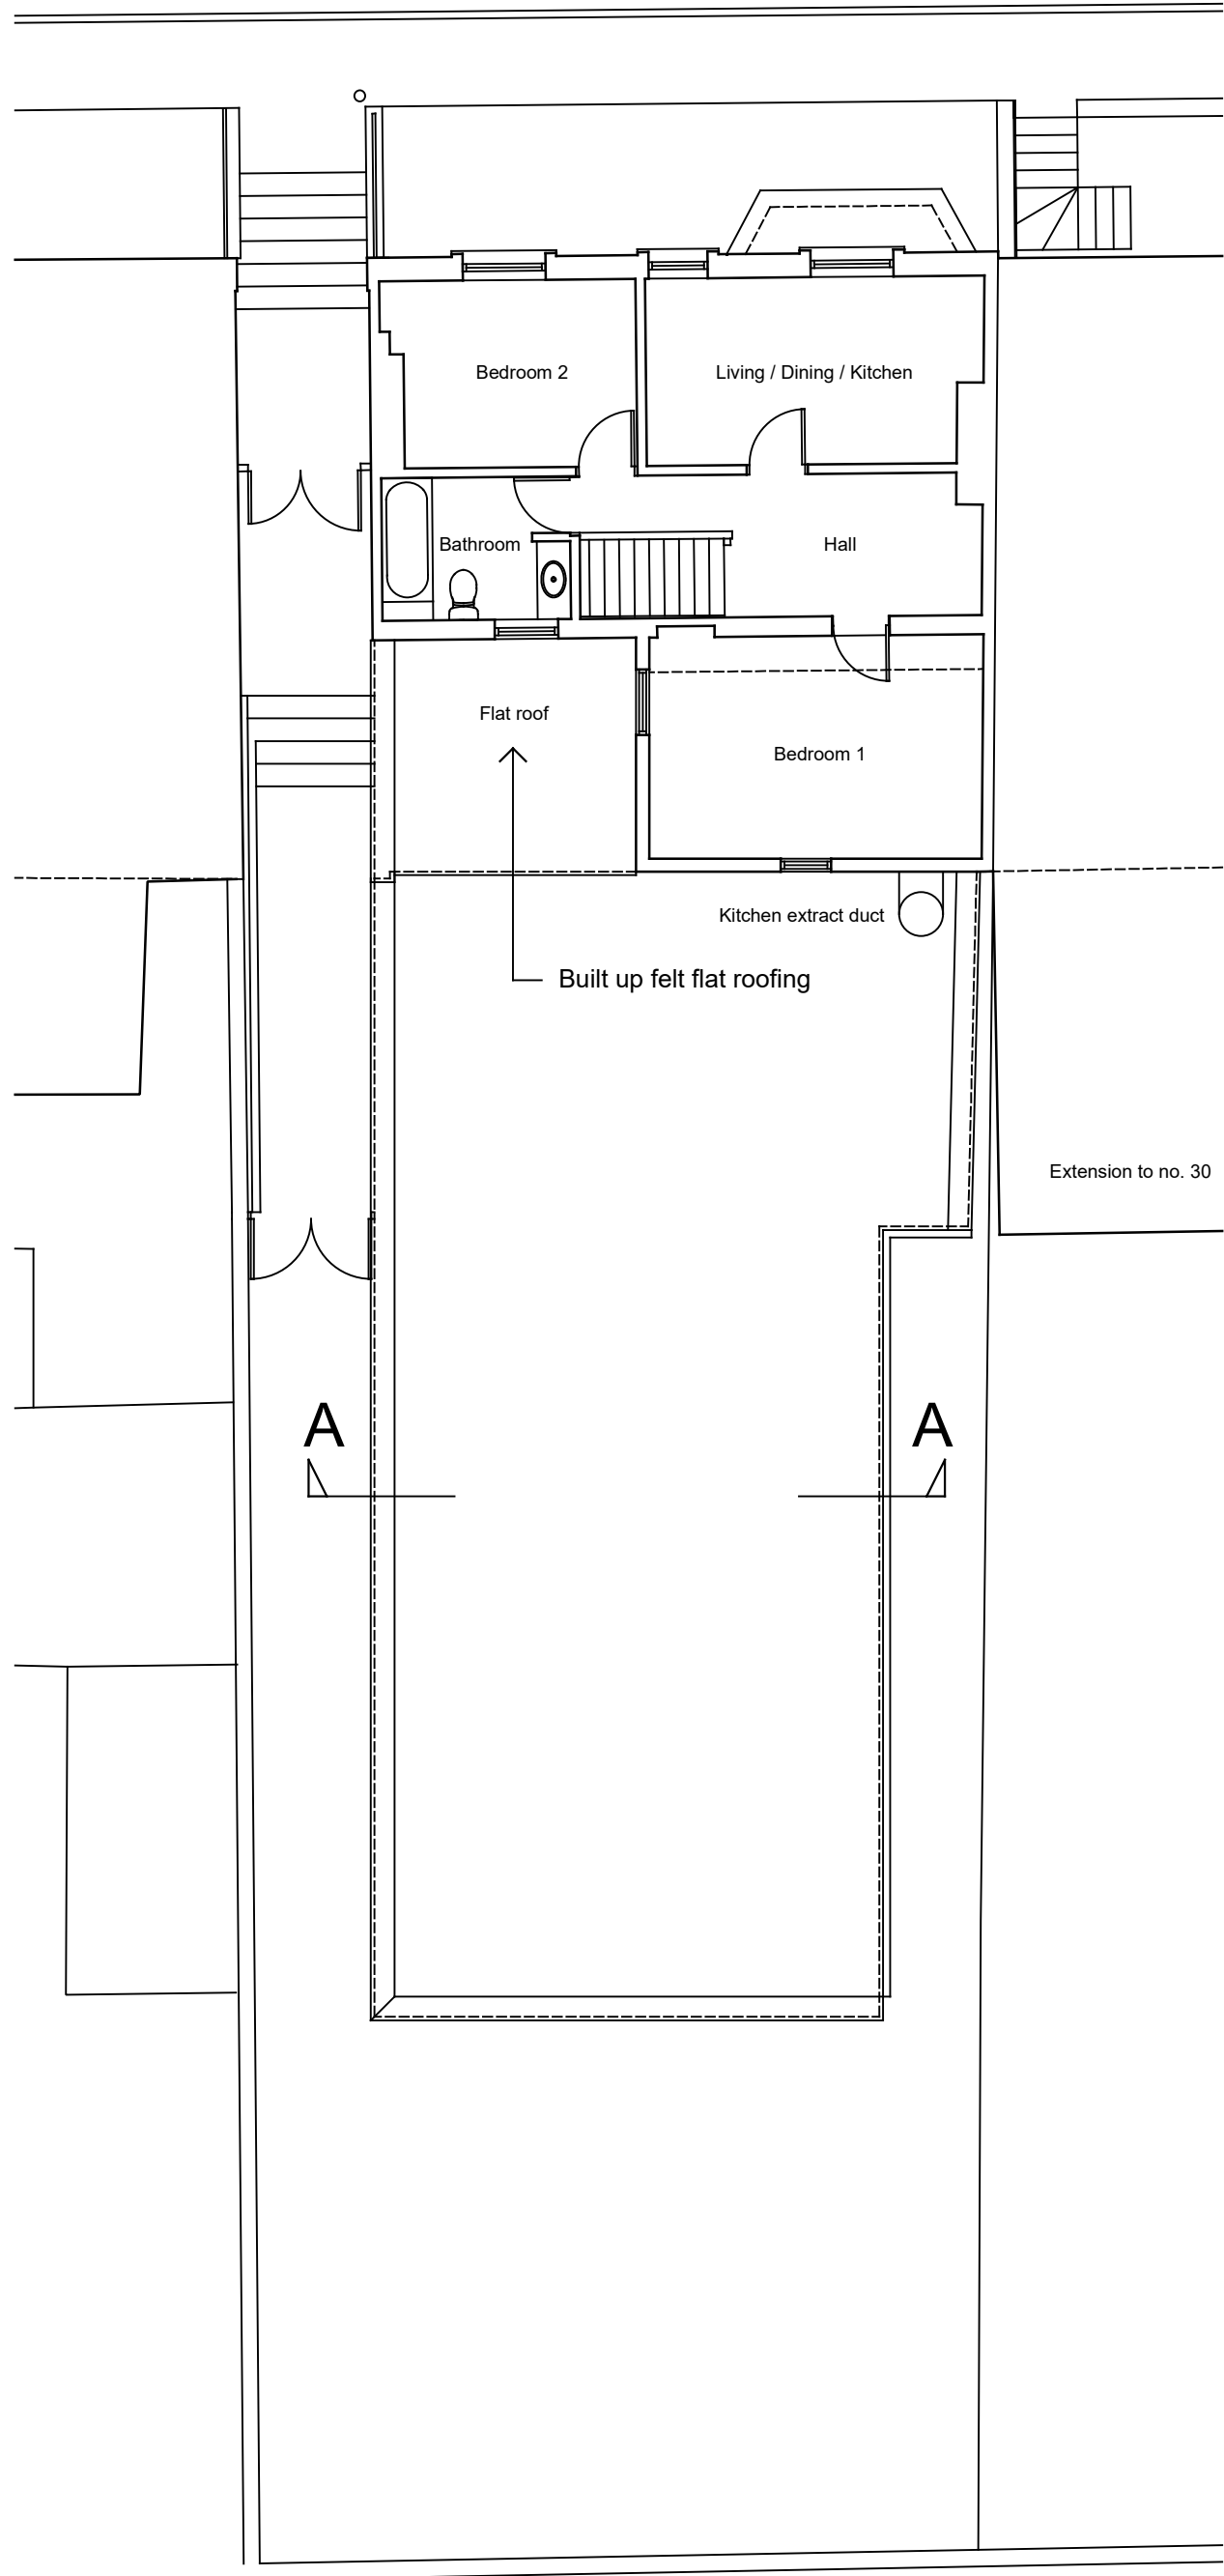

First Floor Plan

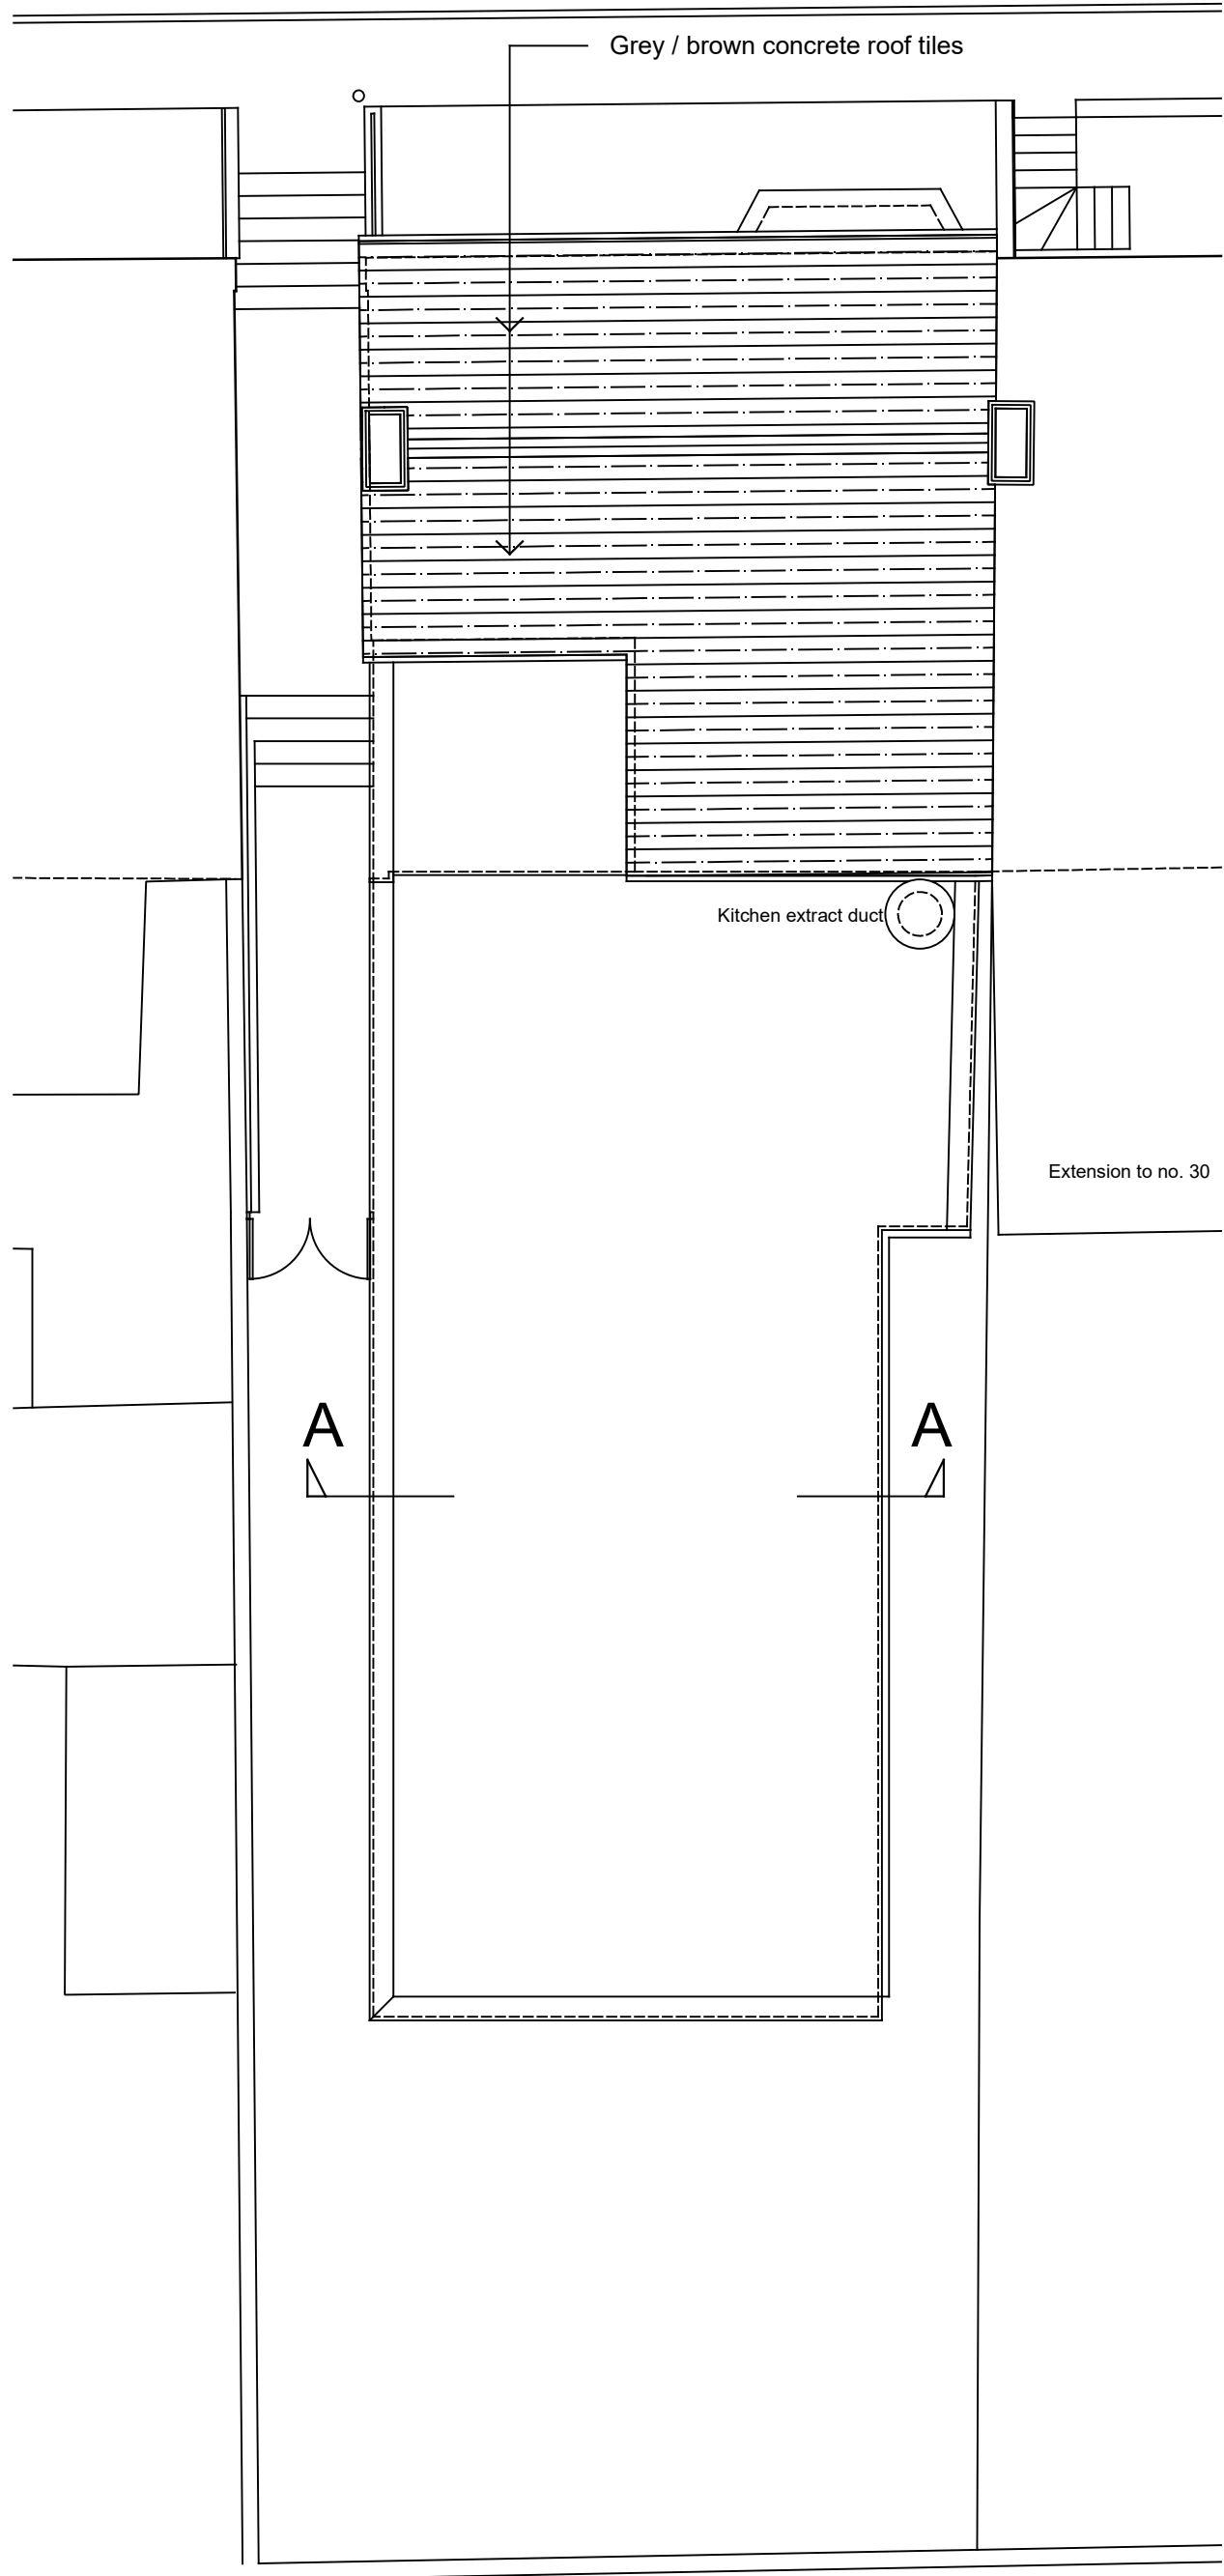

Roof Plan

 

ISSUE

REVISIONS

Revision A 11 July 2026 Room usage on first floor plan added.

The Studio, 11 Gage Ridge
Forest Row, East Sussex
RH18 5HL

T +44 (0)1342 823553
E info@millerarchitects.net
W www.millerarchitects.net

MILLER
ARCHITECTURE
INTERIORS
URBAN DESIGN
www.millerarchitects.net

CLIENT	Valley Builders Limited		
JOB TITLE	32 Railway Approach, East Grinstead RH19 1BP		
DRAWING TITLE	Floor Plans 'As Proposed'		
DRAWING NO.	P.03 Rev A		
SCALE	1:100 @ A1	DATE	July 2026
DRAWN	IBM	CHECKED	IBM

©copyright Miller Architects Limited all rights reserved