


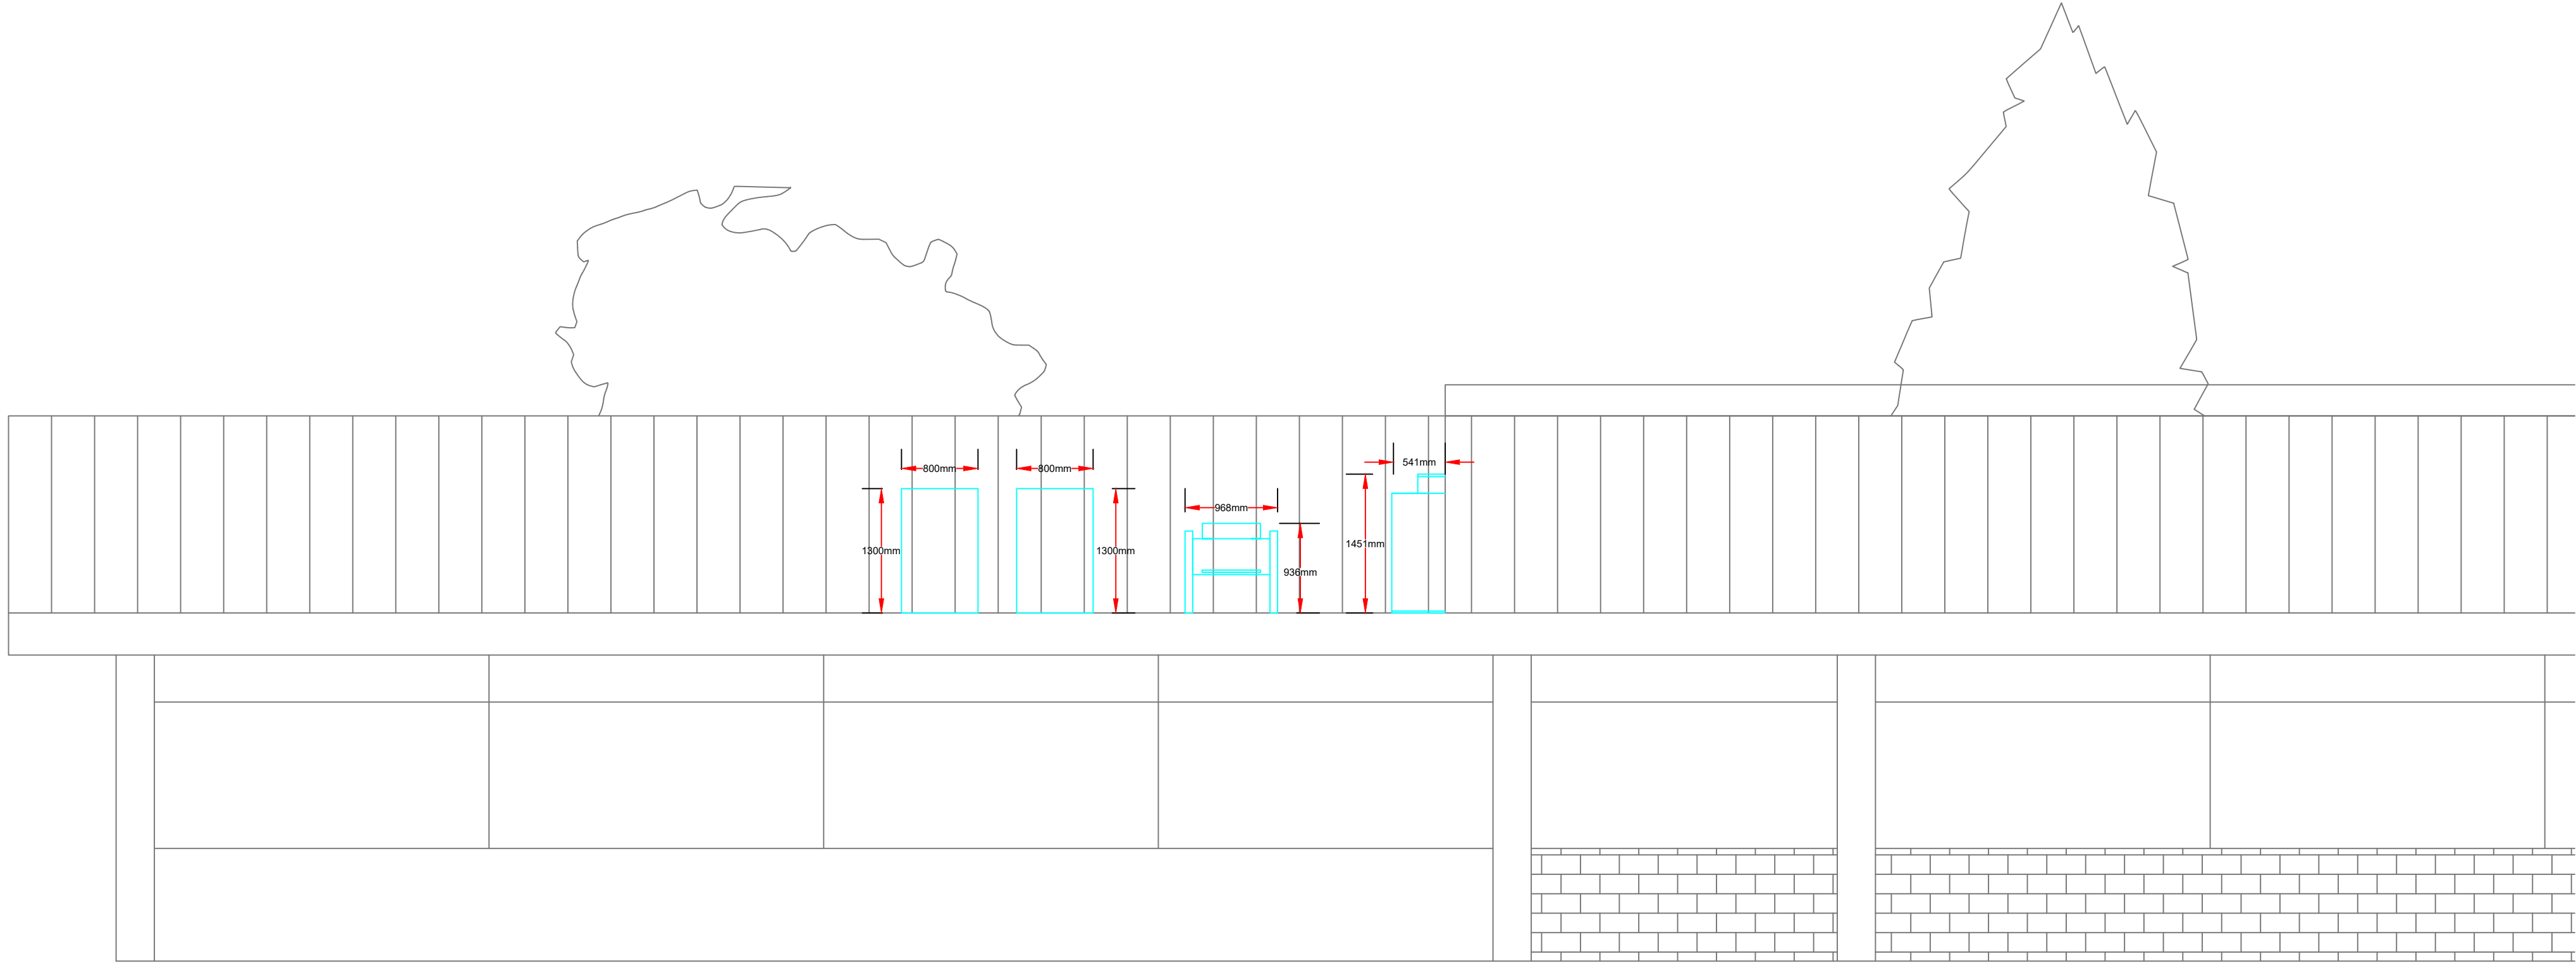
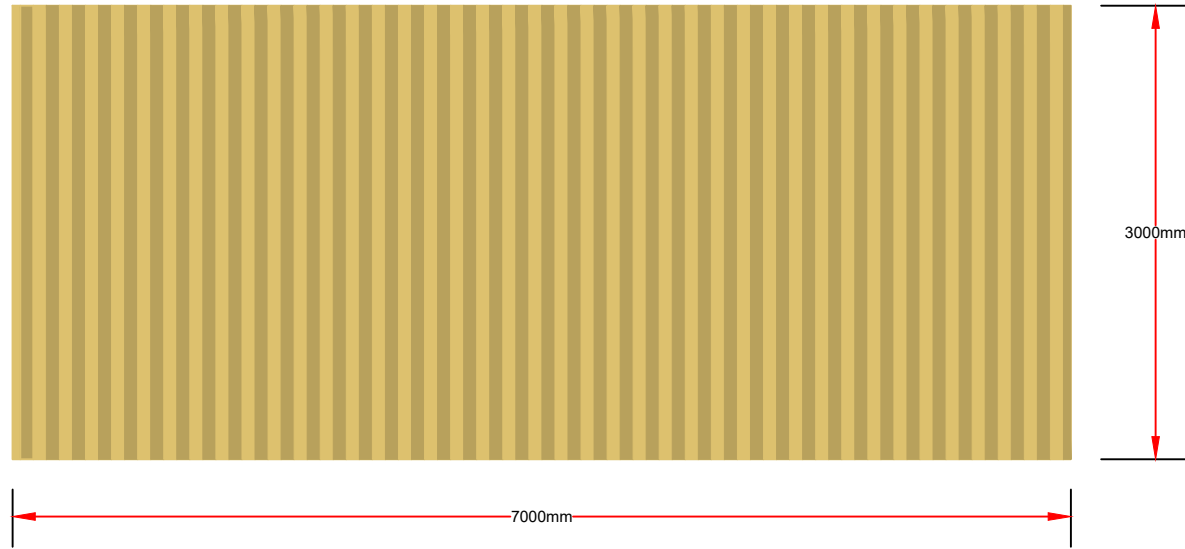


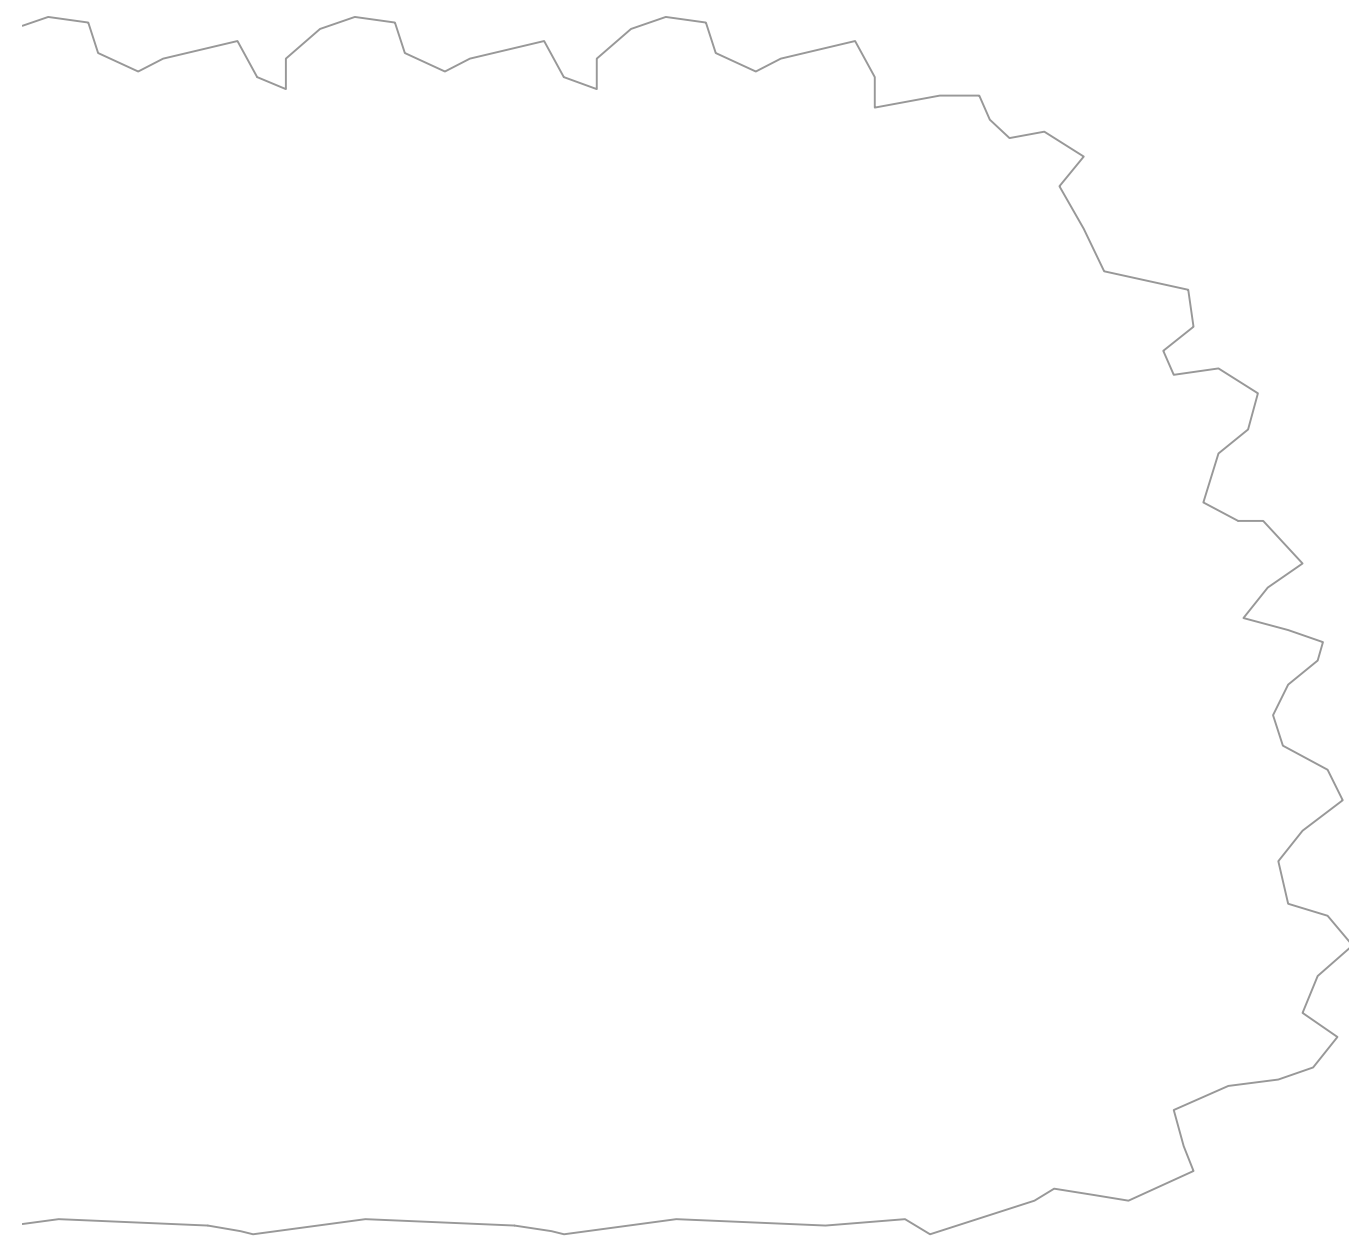

PROPOSED ELEVATION VIEW ON ARROW "C"
SOUTH ELEVATION

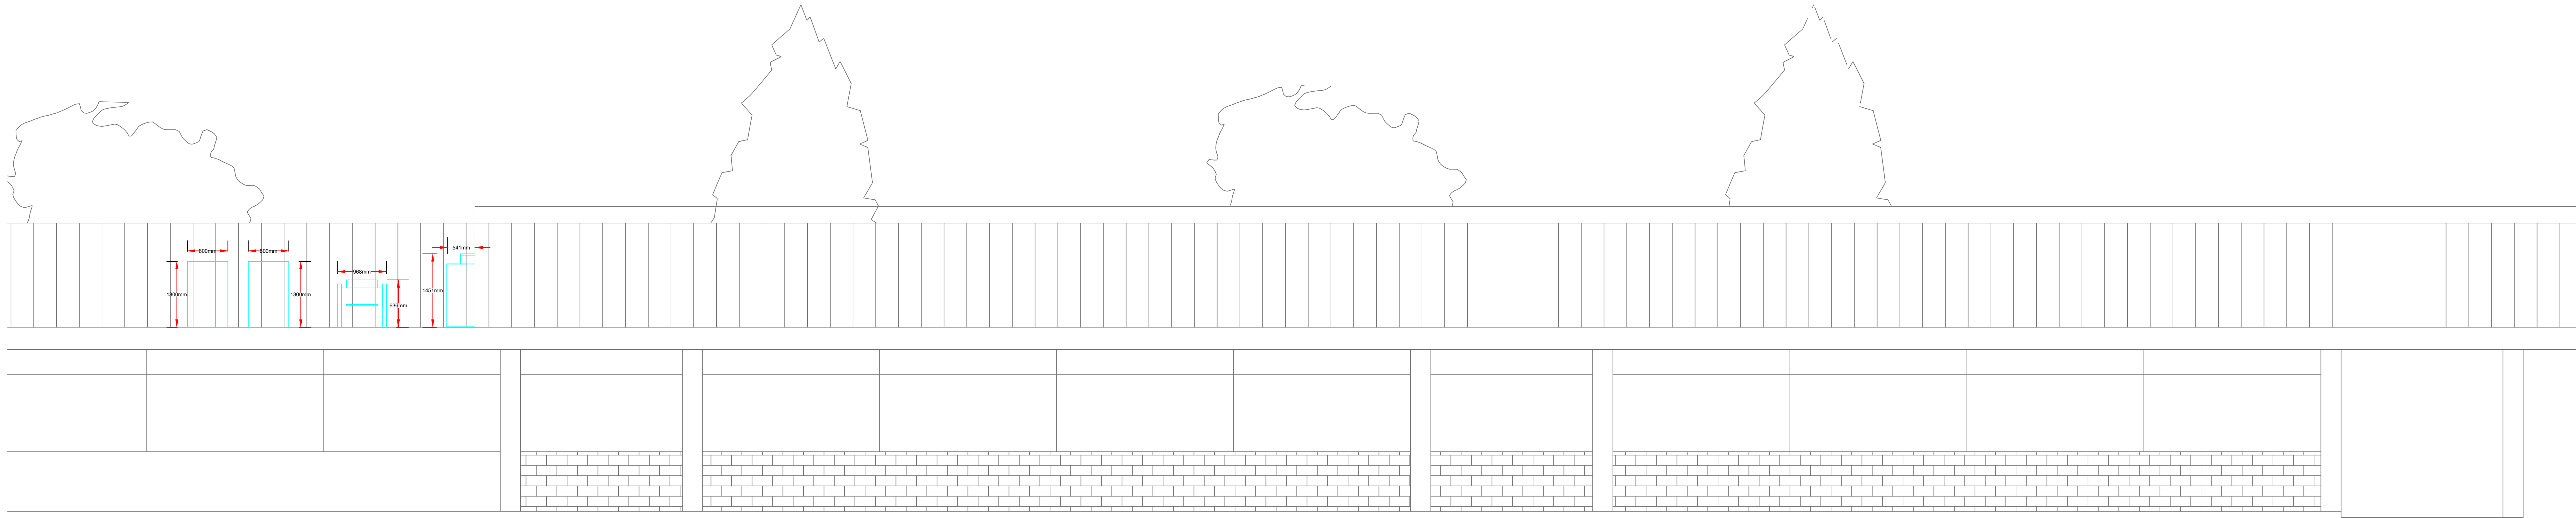

PROPOSED ELEVATION VIEW ON ARROW "C"
SOUTH ELEVATION

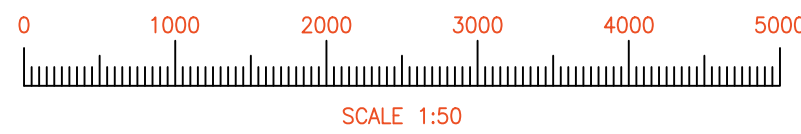

- NOTE:
1. This drawing shall be read in conjunction with all other contract documentation.
 2. Do not scale from this drawing.
 3. Enclosure to be hit-and-miss cedar fencing.

I2	EH	03/07/26	PLANNING ISSUE
I	EH	03/03/26	PLANNING ISSUE
REV	CHECKED	DATE	DESCRIPTION
REVISION SCHEDULE			
CLIENT			
ROYAL BOTANIC GARDENS KEW RICHMOND SURREY TW9 3AE			
PROJECT TITLE			
MILLENIUM SEED BANK, WAKEHURST COLD ROOM PLANT REPLACEMENT			
DRAWING TITLE			
PROPOSED ELEVATIONS VIEW C			
Sheet Size: A0 Scale: 1:50 Date: 03/07/2026			
Project No: 2084		PLANNING ISSUE	Rev: 12
Drawing No: 2084-HDE-XX-DR-M-00009			
			
4 Meadow Court, 41/43 High Street, Witley, Godalming, GU24 0ER Tel: +44(0) 1993 357337 www.heatonde.co.uk			