

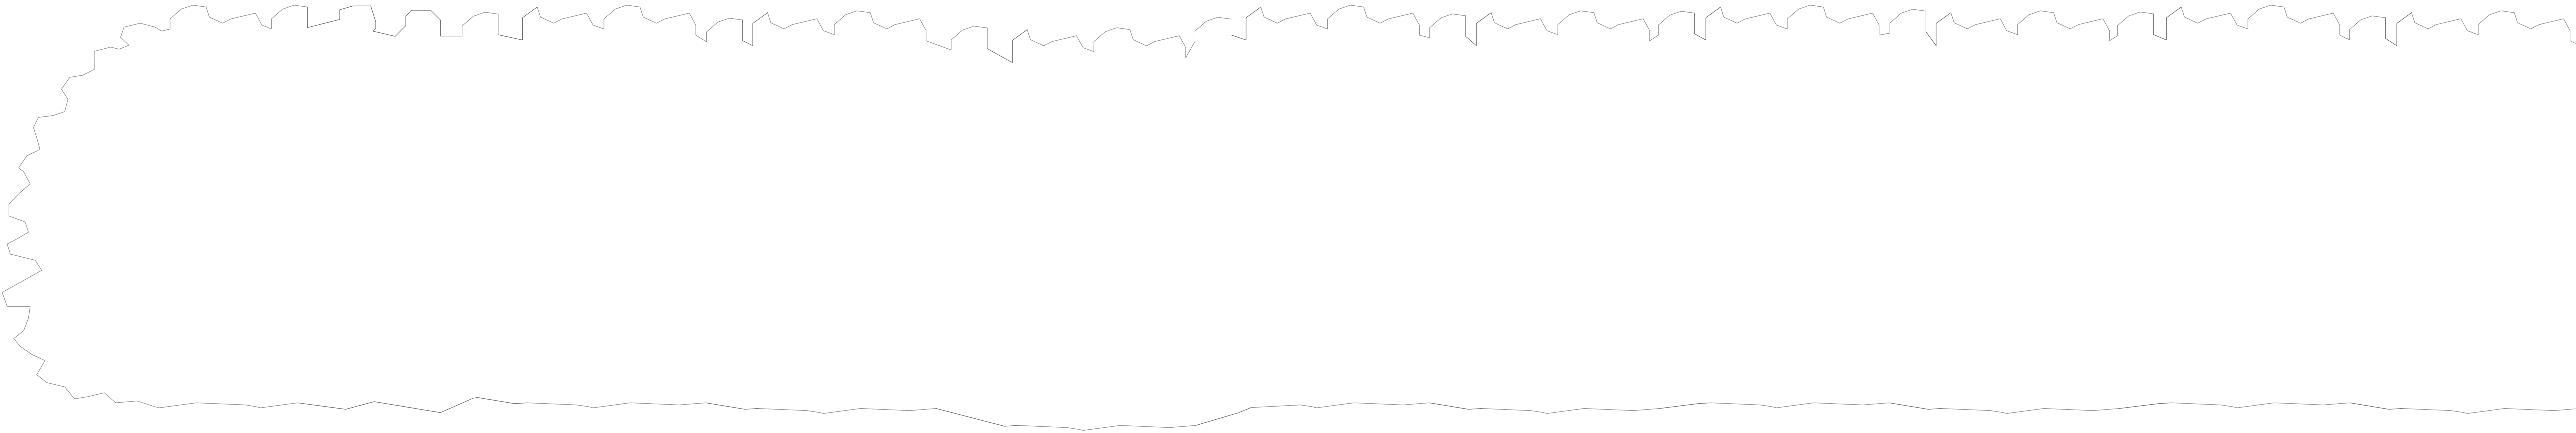



- NOTE:
1. This drawing shall be read in conjunction with all other contract documentation.
 2. Do not scale from this drawing.
 3. Enclosure to be hit-and-miss cedar fencing.

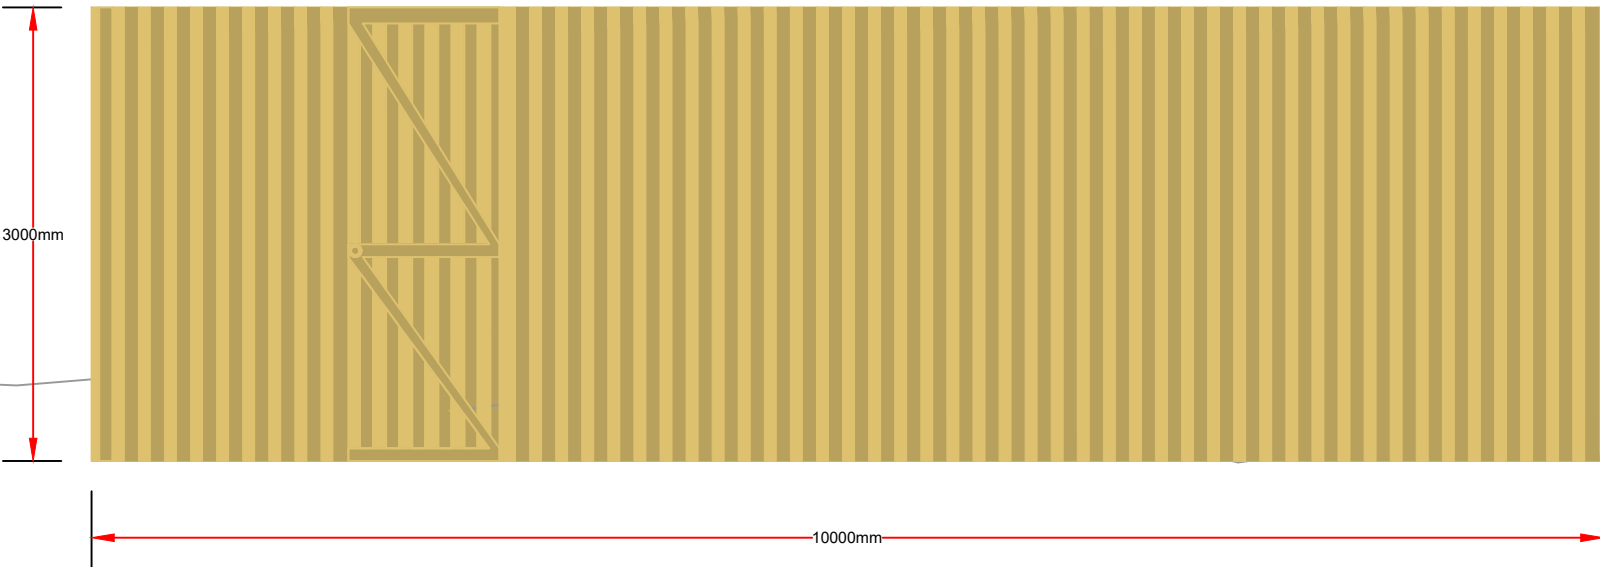

EXISTING ELEVATION VIEW ON ARROW "D"
EAST ELEVATION

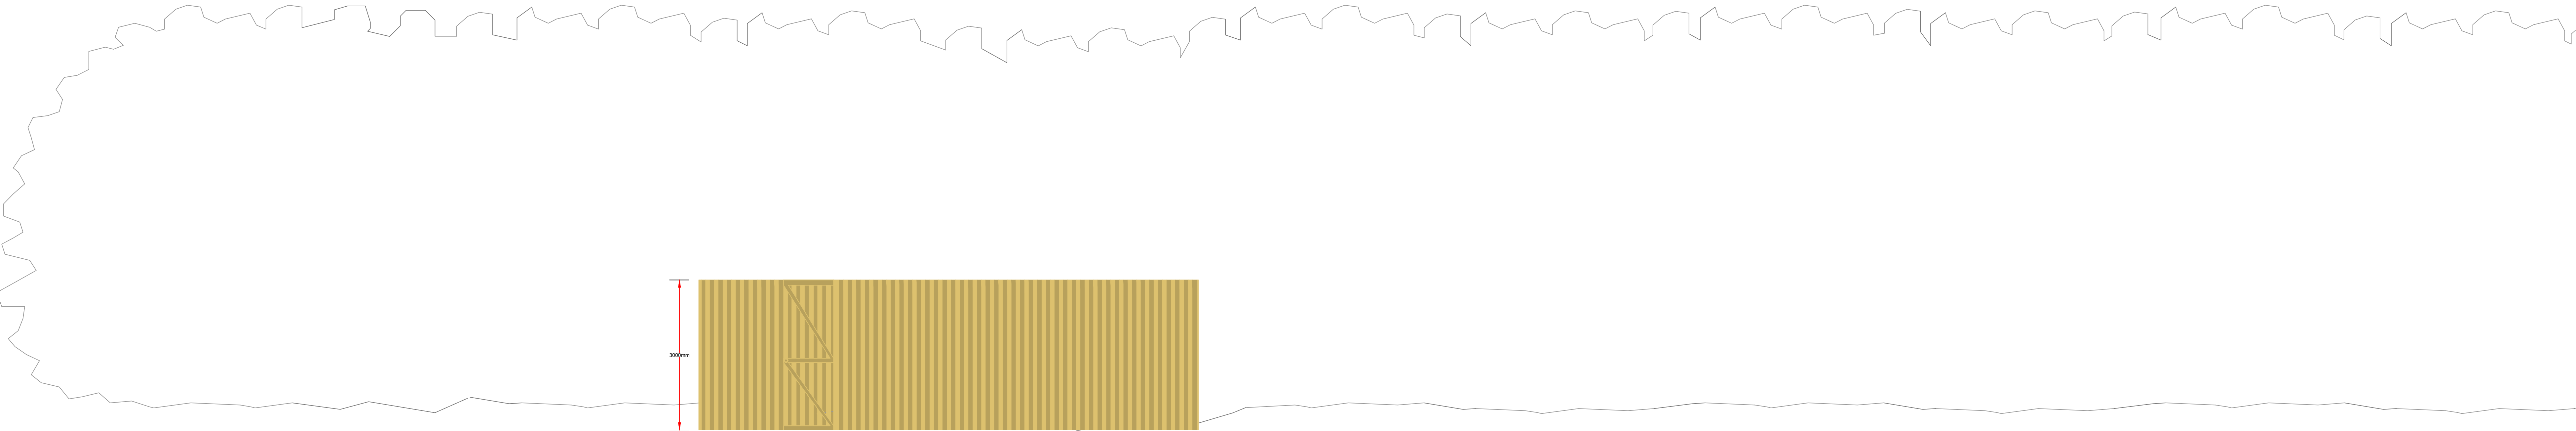

PROPOSED ELEVATION VIEW ON ARROW "D"
EAST ELEVATION

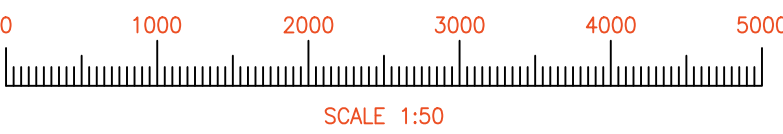

ID	EH	03/07/26	PLANNING ISSUE
1	EH	03/03/26	PLANNING ISSUE
REV	CHECKED	DATE	DESCRIPTION
REVISION SCHEDULE			
CLIENT			
ROYAL BOTANIC GARDENS KEW RICHMOND SURREY TW9 3AE			
PROJECT TITLE			
MILLENNIUM SEED BANK, WAKEHURST COLD ROOM PLANT REPLACEMENT			
DRAWING TITLE			
EXISTING & PROPOSED ELEVATIONS VIEW D			
Sheet Size:	A0	Scale:	1:50
Project No:	2084	PLANNING ISSUE	Rev: 12
Drawing No: 2084-HDE-XX-DR-M-00011			
			
4 Meadow Court, 41/43 High Street, Witley, Godalming, GU24 0ER Tel: +44(0) 1993 357337 www.heatonde.co.uk			