




- NOTE:
1. This drawing shall be read in conjunction with all other contract documentation.
 2. Do not scale from this drawing.
 3. Enclosure to be hit-and-miss cedar fencing.

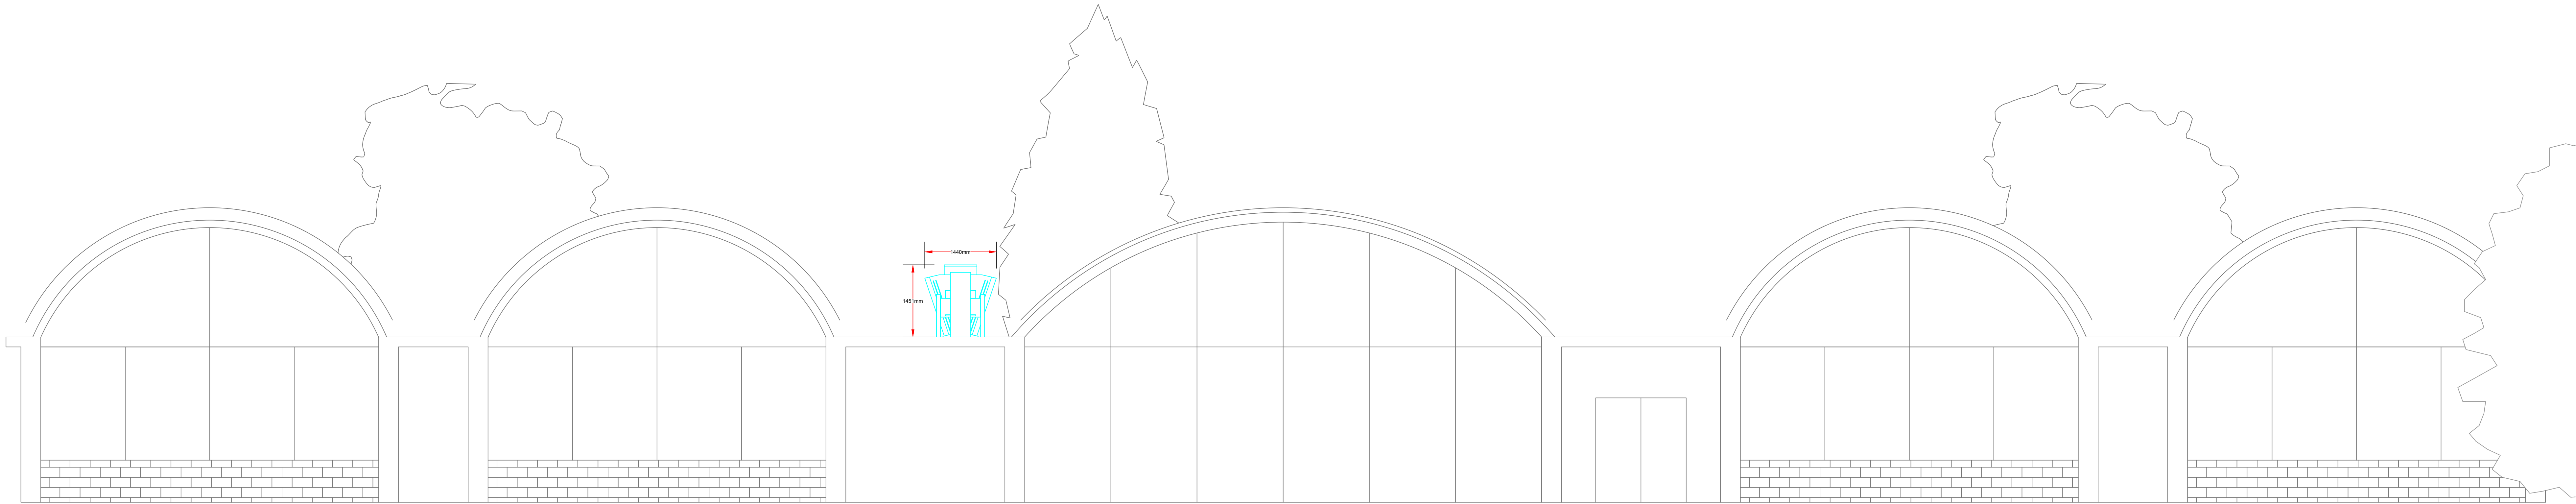


EXISTING ELEVATION VIEW ON ARROW "A"
WEST ELEVATION

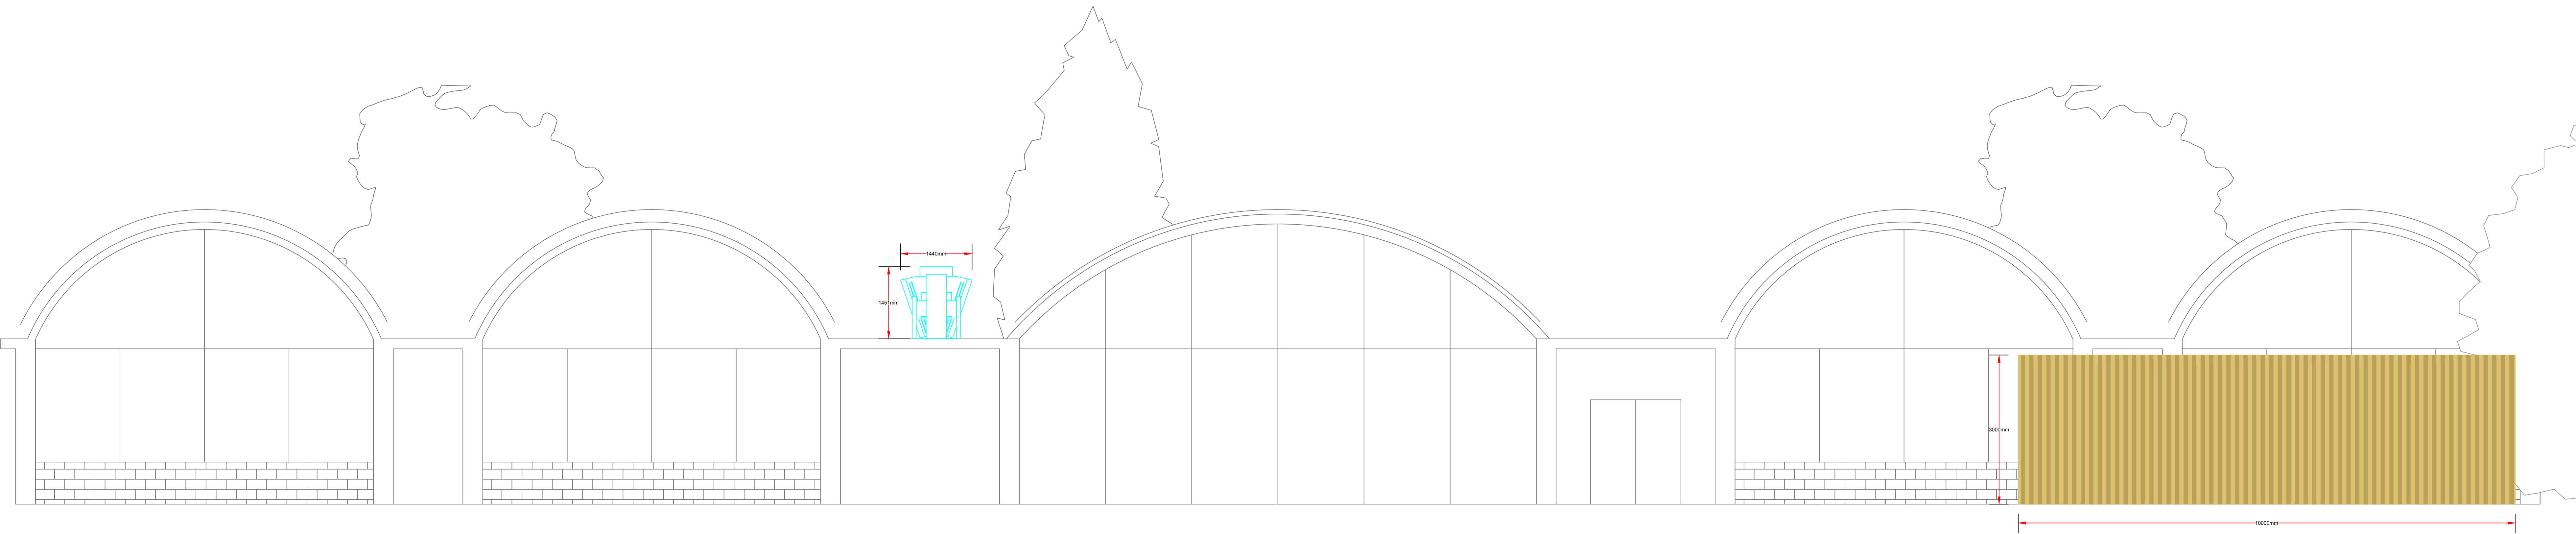

PROPOSED ELEVATION VIEW ON ARROW "A"
WEST ELEVATION

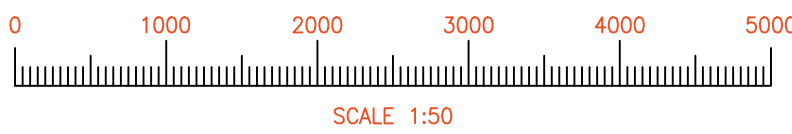

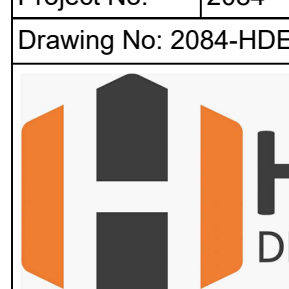IS	EH	03/07/26	PLANNING ISSUE
M	EH	03/03/26	PLANNING ISSUE
D	EH	26/01/26	PLANNING ISSUE
D	EH	19/01/26	PLANNING ISSUE
I	EH	23/12/25	PLANNING ISSUE
REV	CHECKED	DATE	DESCRIPTION
REVISION SCHEDULE			
CLIENT			
ROYAL BOTANIC GARDENS KEW RICHMOND SURREY TW9 3AE			
PROJECT TITLE			
MILLENIUM SEED BANK, WAKEHURST COLD ROOM PLANT REPLACEMENT			
DRAWING TITLE			
EXISTING & PROPOSED ELEVATIONS VIEW A			
Sheet Size: A0 Scale: 1:50 Date: 03/07/2026			
Project No: 2084 PLANNING ISSUE Rev: 15			
Drawing No: 2084-HDE-XX-DR-M-00004			
			
4 Meadow Court, 41/43 High Street, Witley, Godalming, GU24 0ER Tel: +44(0) 1993 357337 www.heatonde.co.uk			