

In addition to these notes, reference shall be made to the specification of works and the relevant Architect's and Specialist's drawings and specifications. The Contractor is responsible for verifying all site dimensions before commencing work.

All dimensions are in millimetres unless noted otherwise.

This drawing has been produced electronically and may have been photo scanned. It is the Contractor's responsibility to ensure that all dimensions are not be scaled. Work only to figured dimensions. Any dimensional discrepancies errors or omissions are to be reported to the engineer immediately.

Levels are in metres unless noted otherwise to Ordnance Survey datum.

The Contractor is responsible for the stability of the building whilst the works are in progress.

NOTES

1. THIS DRAWING IS BASED ON DRAWING NO.1A 1476--10 BY TURNER ARCHITECTS.

2. THIS DRAWING IS TO BE READ IN CONJUNCTION WITH THE FOLLOWING DRAWING:

100/10 DRAINAGE LAYOUT
100/12 DRAINAGE LAYOUT SHEET 2 OF 2
100/13 CATCHMENT AREA & OVERLAND FLOW PATH PLAN

3. CONTRACTOR IS TO TAKE NECESSARY PRECAUTIONS TO ENSURE THAT TRENCHES ARE KEPT CLEAR OF GROUND WATER DURING CONSTRUCTION.

4. ALL DRAINAGE WORKS TO BE CARRIED OUT IN ACCORDANCE WITH "SEWERS FOR ADOPTION" 7TH EDITION.

5. ALL ADOPTED PIPEWORK TO BE 100ø VITRIFIED CLAY UNLESS NOTED OTHERWISE.

6. ALL PIPEWORK THROUGH WALLS TO BE IN ACCORDANCE WITH THE BUILDING REGULATIONS.

7. ALL PIPEWORK UNDER ROADS WITH LESS THAN 900MM COVER TO HAVE 150MM CONCRETE SURROUND.

8. MINIMUM GRADIENT TO DRAINS TO BE 1:80 FOR 110ø OR 110ø FN AND 1:100 FOR 110ø SW.

9. POSITIONS OF MANHOLES SHOWN ON THIS DRAWING ARE INDICATIVE ONLY. ACTUAL LOCATIONS TO BE FINALIZED ON SITE.

10. PROVIDE CONCRETE LINTELS OVER OPENINGS WHERE PIPES PASS THROUGH WALLS. ALLOW FOR 150MM CLEARANCE ALL ROUND PIPE.

PRELIMINARY



ALL DIMENSIONS AND LEVELS TO BE CHECKED AND CONFIRMED BY THE ARCHITECT & CONSTRUCTOR PRIOR TO CONSTRUCTION.

0	ORIGINAL ISSUE	20/06/25JS
REV	DESCRIPTION	DATE BY

TPS
CIVIL DESIGN

CONTRACT			
OAKLANDS KEYMER ROAD BURGESS HILL			
DRAWING			
DRAINAGE DETAILS SHEET 2 OF 2			
DRAWING			
DRAWING No.	100/12	REV	0
SCALE	1:20@A1	DATE	MAY/26
AutoCAD Ref:	100/10	DRAWN	MMC
		APPROVED	MAY2026

This drawing is produced using AutoCAD. Only written dimensions are to be respected

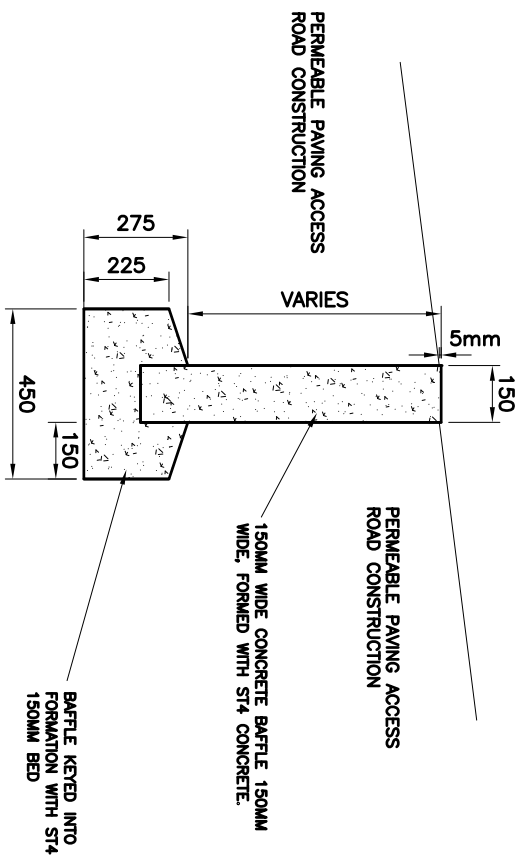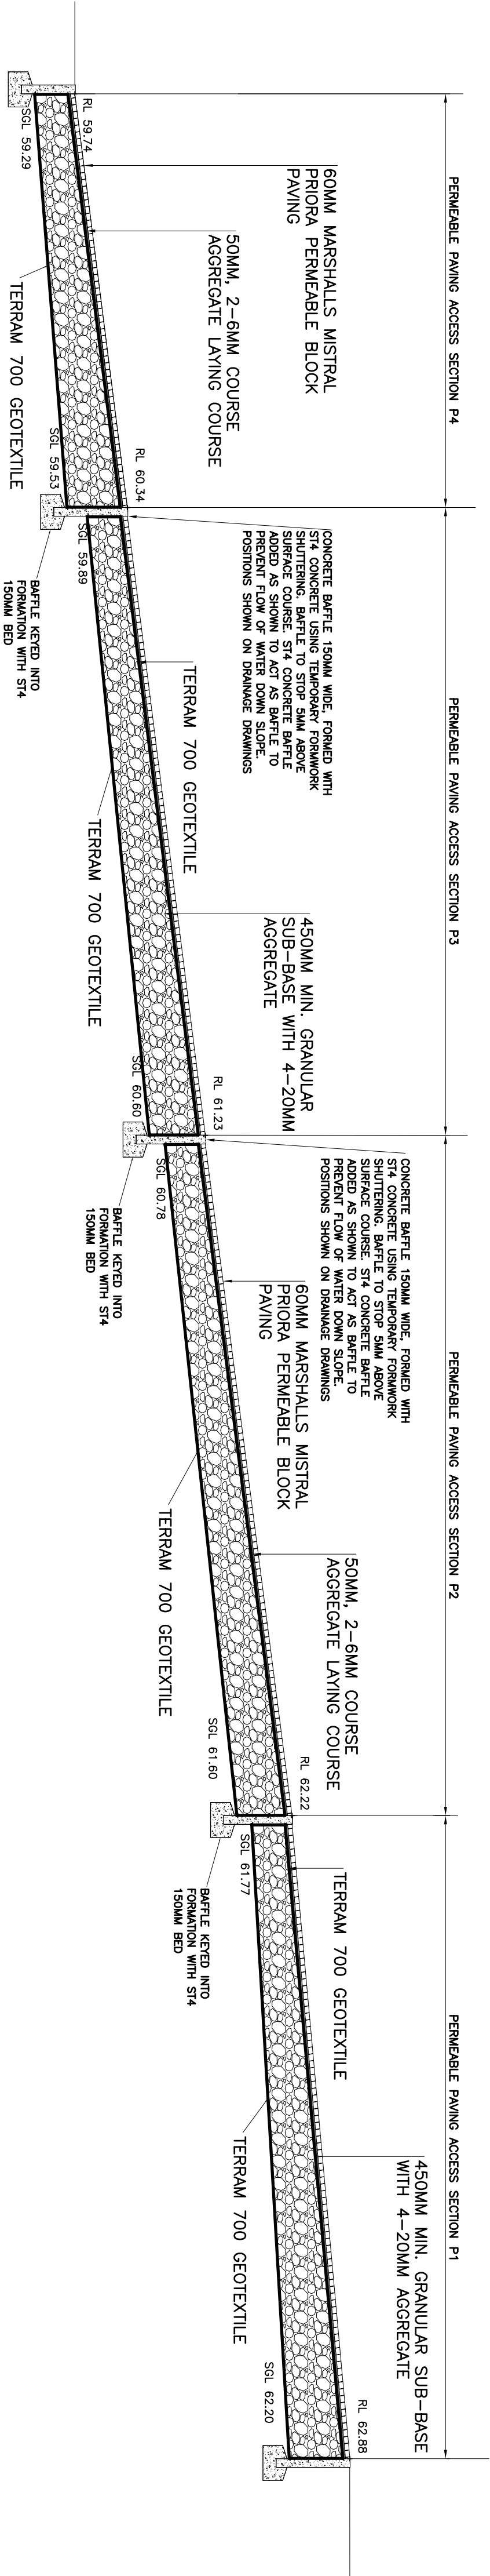

CONCRETE BAFFLE (FULL HEIGHT)
SCALE 1:20