



EXISTING FRONT ELEVATION



ELEVATION - A

Scale: 1:100 @ A3




EXISTING REAR ELEVATION



ELEVATION - B

Scale: 1:100 @ A3

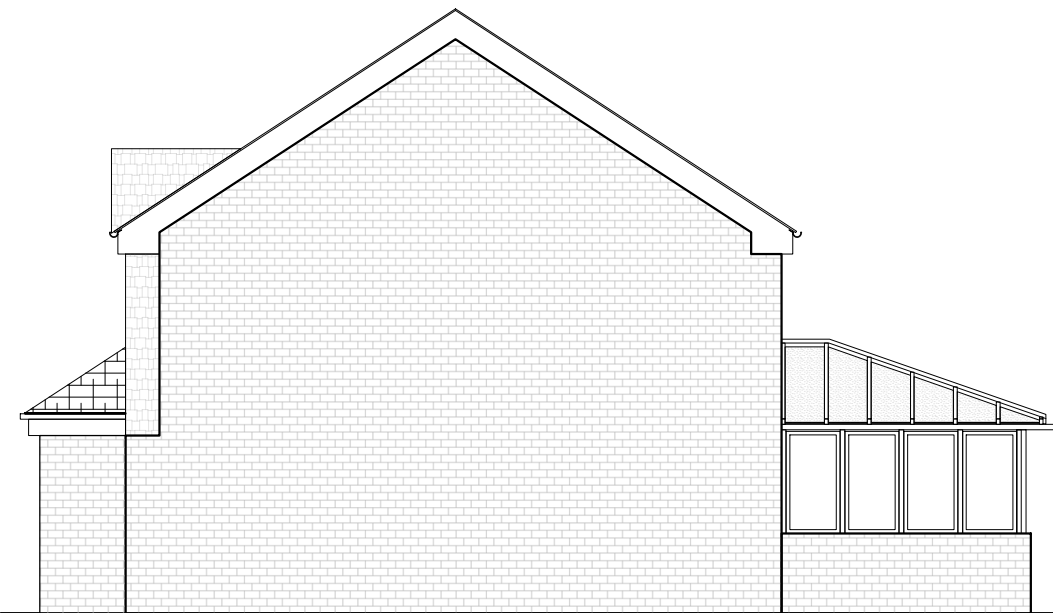


EXISTING SIDE ELEVATION



ELEVATION - C

Scale: 1:100 @ A3

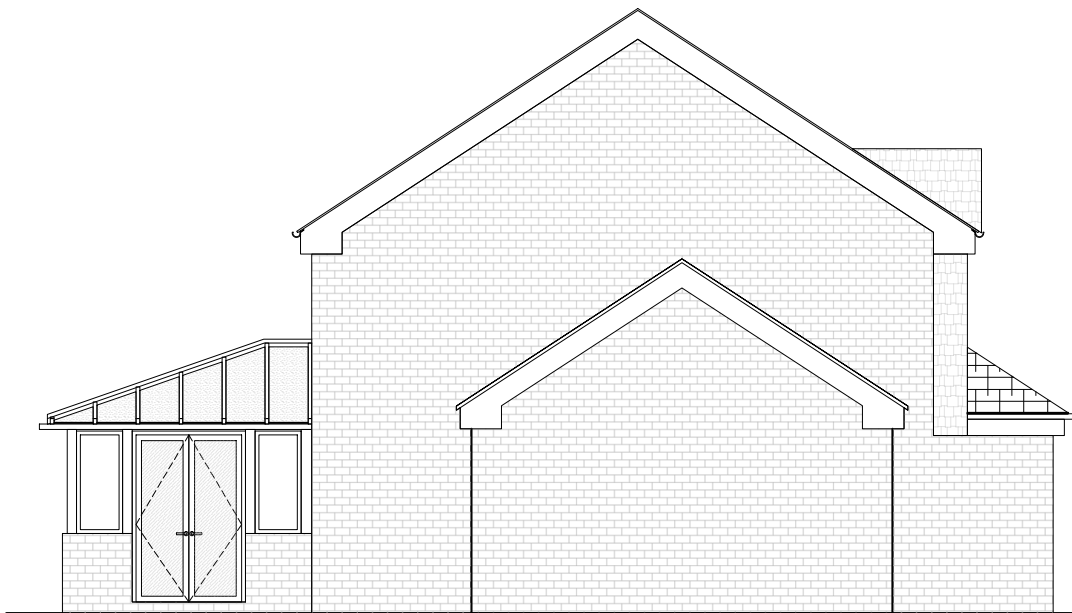

EXISTING SIDE ELEVATION



ELEVATION - D

Scale: 1:100 @ A3

Site address		
33 The Oaks, Burgess Hill		
Job Title		
Residential Extension and internal remodelling		
Existing Elevations		
buchan rum		
9 SAVILL ROAD LINDFIELD WEST SUSSEX RH162NY		
E : info@buchanrumarchitects.co.uk T : 01444 239019		
Scale	Size	
1:100	A3	
05/2026		Dim By
		BRA
Project number:	Drawing number:	Rev.
26_119	PL_104_00	00