



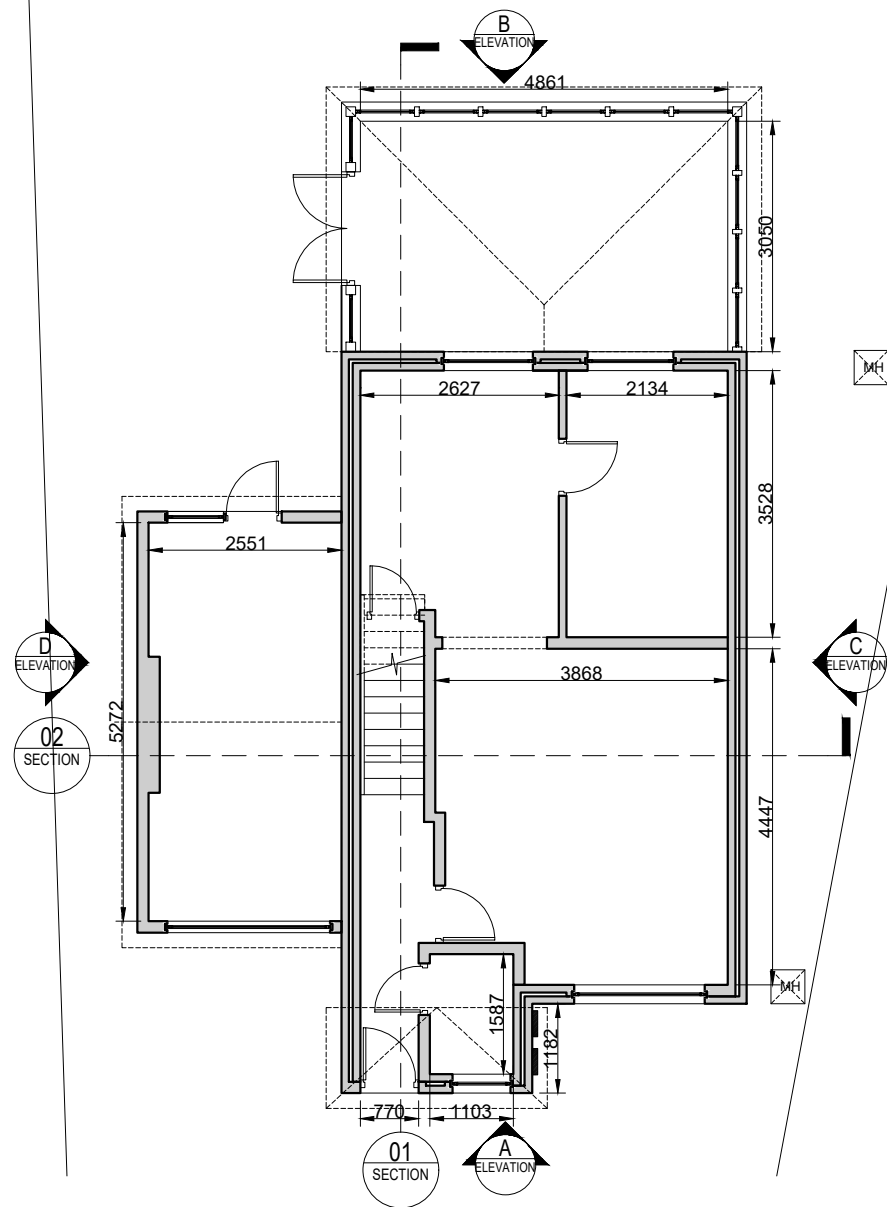


GROUND FLOOR PLAN - EXISTING

Scale: 1:50 @ A3

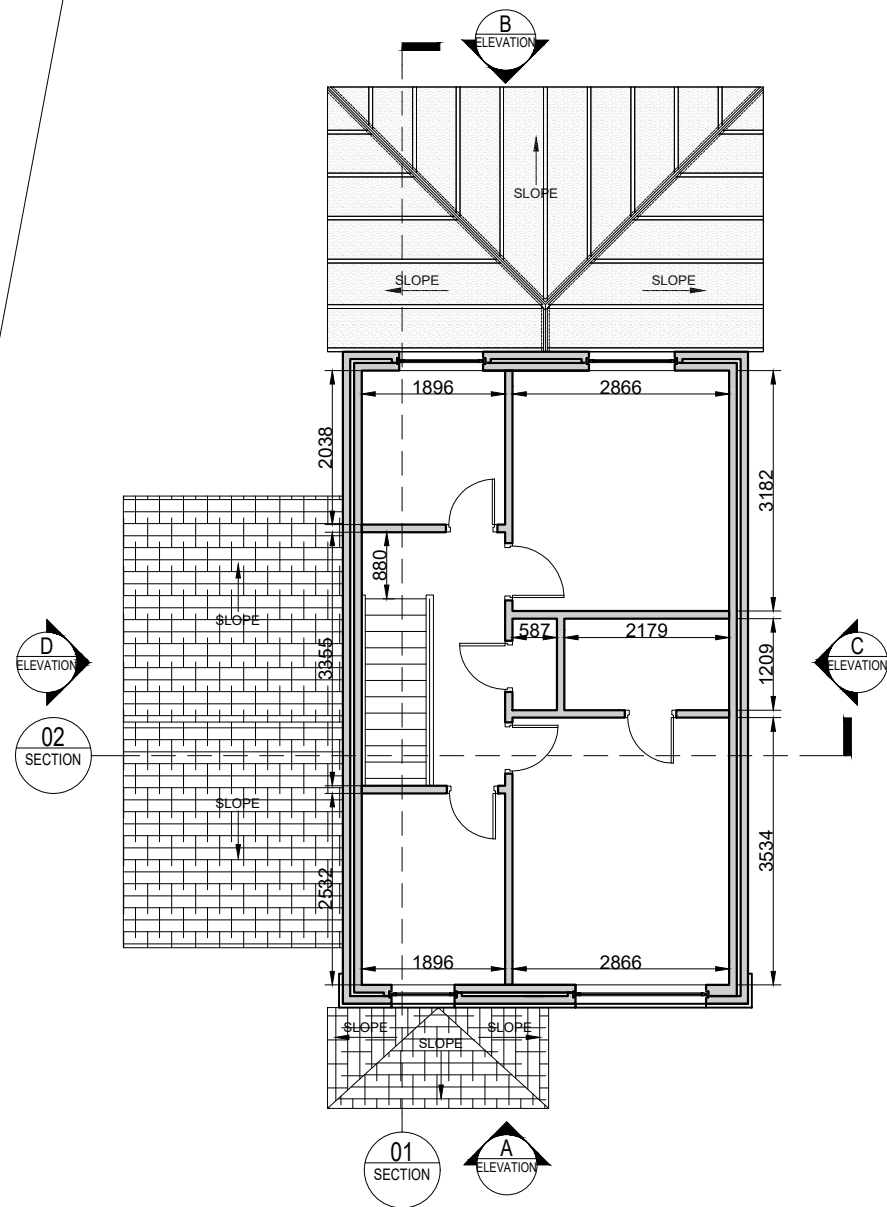

FIRST FLOOR PLAN - EXISTING

Scale: 1:50 @ A3

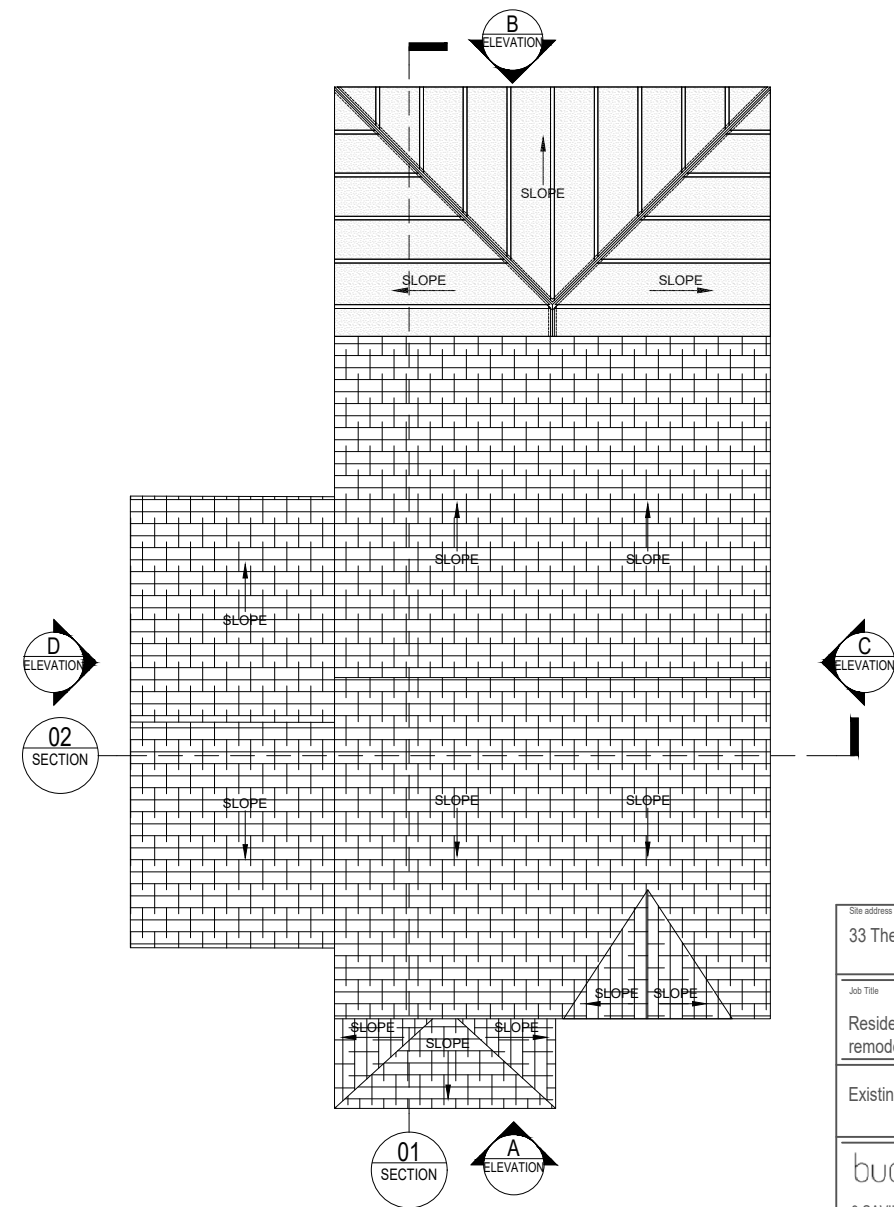

SECOND FLOOR PLAN - EXISTING

Scale: 1:50 @ A3

Site address
33 The Oaks, Burgess Hill

Job Title
Residential Extension and internal
remodelling

Existing Plans

buchan rum

9 SAVILL ROAD
LINDFIELD
WEST SUSSEX RH162NY

E : info@buchanrumarchitects.co.uk
T : 01444 239019

Scale 1:100 Size A3

05/2026 Dm By BRA

Project number: 26_119 Drawing number: PL_105_00 Rev. 00