



 PROPOSED WALLS
 EXISTING WALLS
WALLS TO BE DEMOLISHED

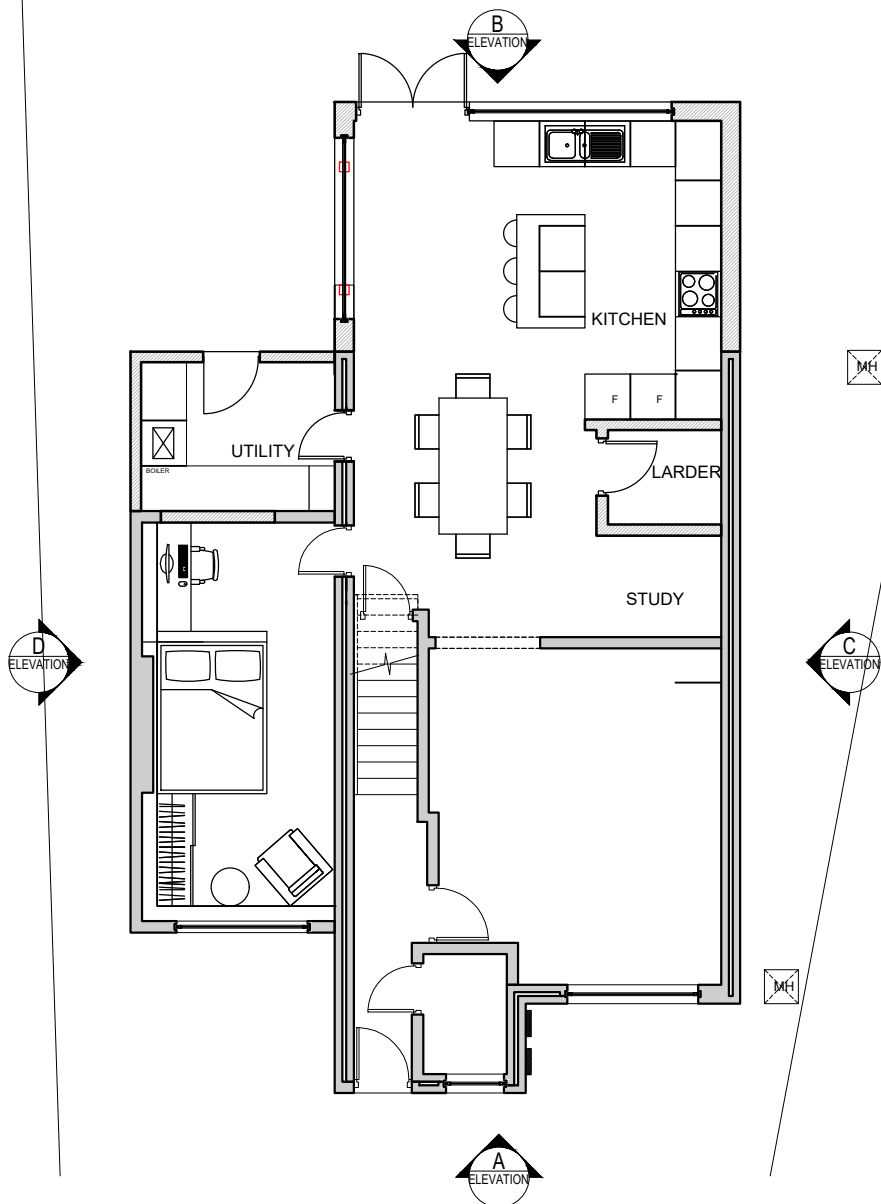

 PROPOSED GROUND FLOOR PLAN
Scale: 1:100 @ A3

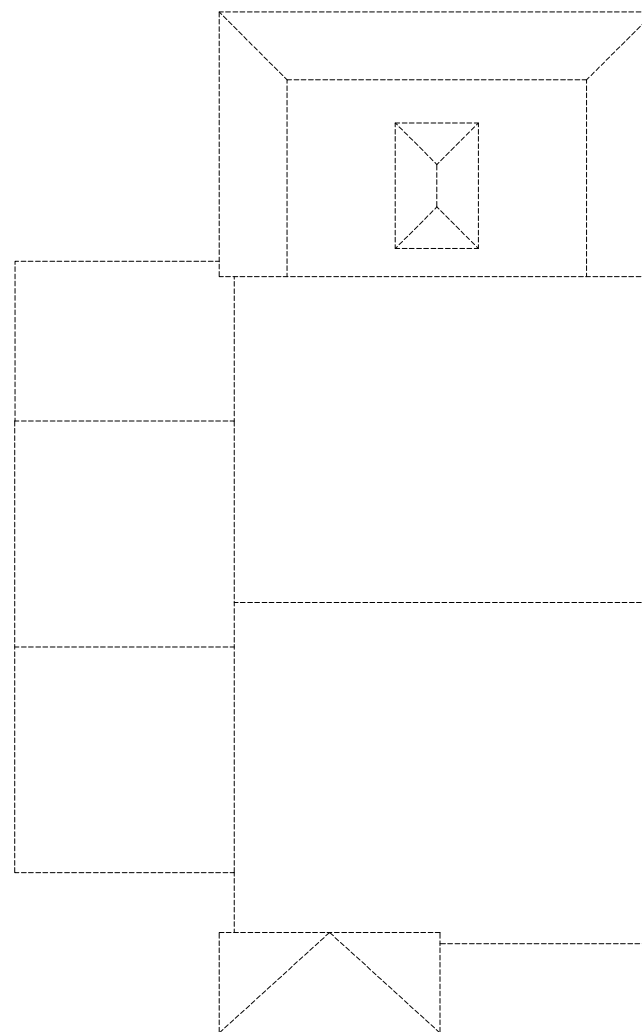

 PROPOSED ROOF PLAN
Scale: 1:100 @ A3

Site address		
33 The Oaks, Burgess Hill		
Job Title		
Residential Extension and internal remodelling		
Proposed Plans		
buchan rum		
9 SAVILL ROAD LINDFIELD WEST SUSSEX RH162NY		
E : info@buchanrumarchitects.co.uk T : 01444 239019		
Scale	1:100	Size A3
	05/2026	Dim By BRA
Project number:	Drawing number:	Rev.
26_119	PL_115_00	03