


PROPOSED ELEVATIONS


Scale: 1:100 @ A3




PROPOSED FRONT ELEVATION - A

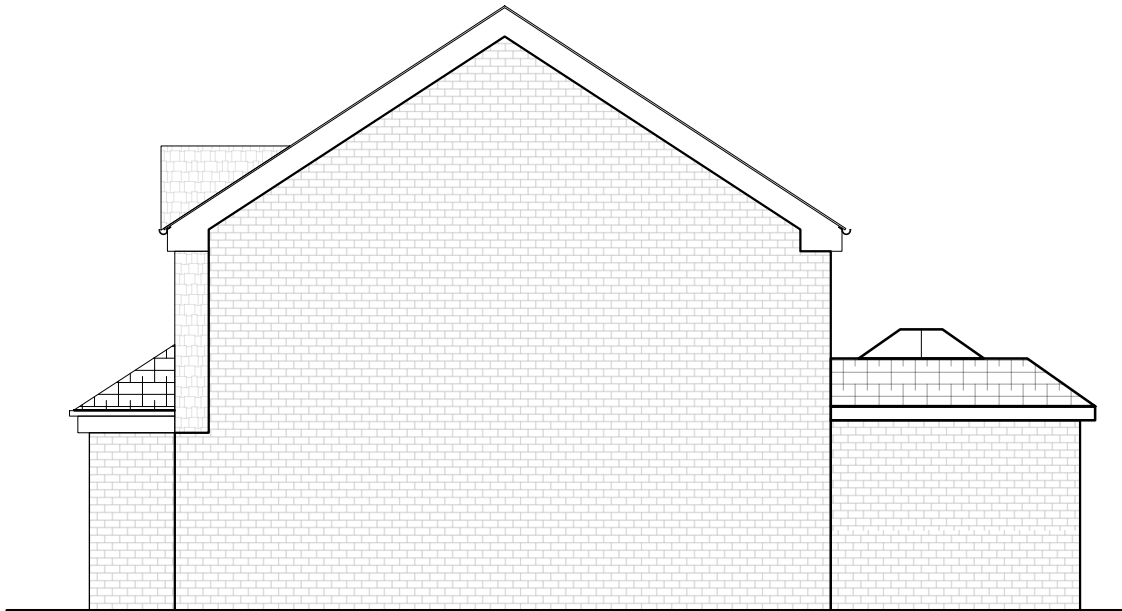

PROPOSED SIDE ELEVATION - B

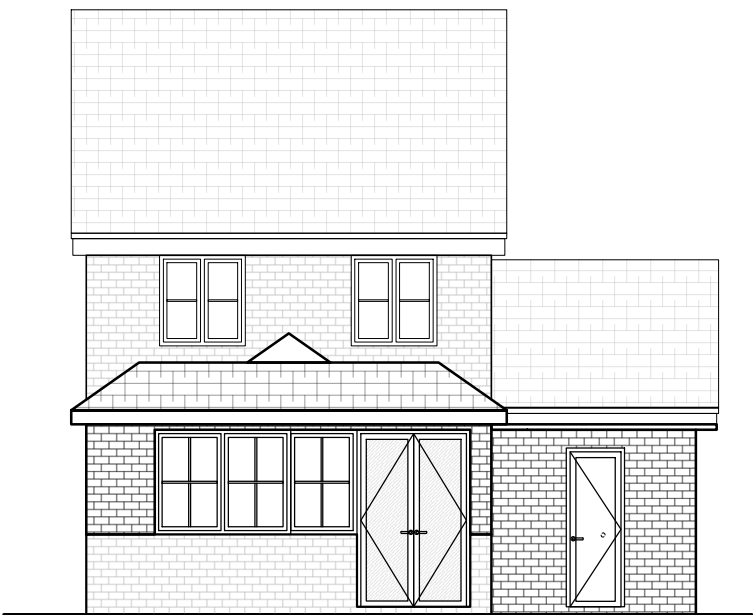

PROPOSED REAR ELEVATION - C

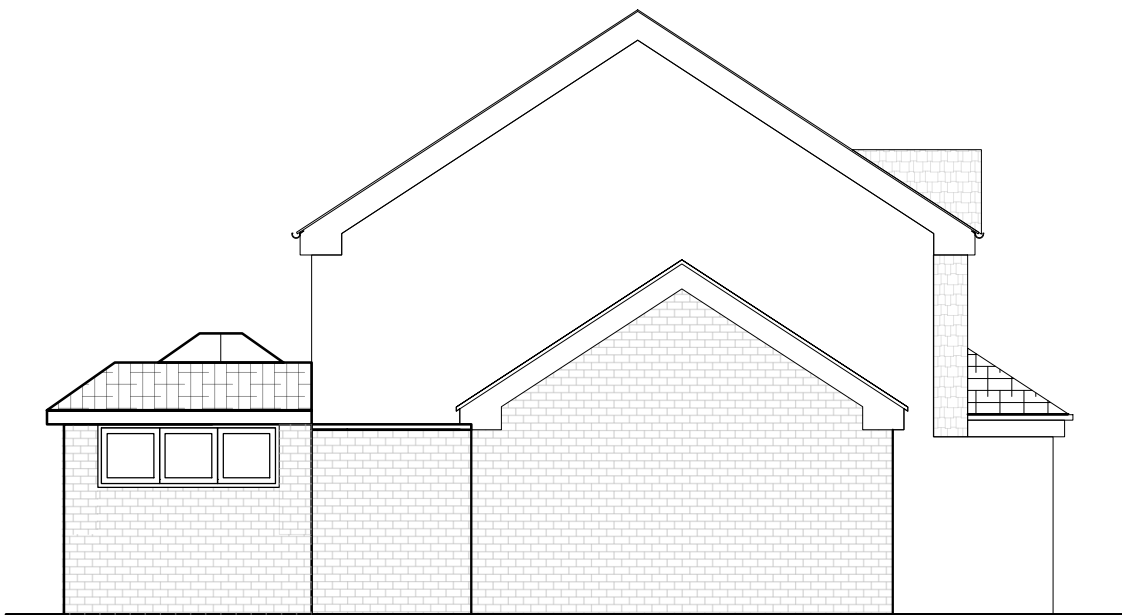

PROPOSED SIDE ELEVATION - D

PROPOSED WALLS

EXISTING WALLS

WALLS TO BE DEMOLISHED

Site address		
33 The Oaks, Burgess Hill		
Job Title		
Residential Extension and internal remodelling		
Proposed Elevations		
buchan rum		
9 SAVILL ROAD LINDFIELD WEST SUSSEX RH162NY		
E : info@buchanrumarchitects.co.uk T : 01444 239019		
Scale	1:100	Size A3
	06/2026	Dim By BRA
Project number:	Drawing number:	Rev.
26_119	PL_116_00	02