



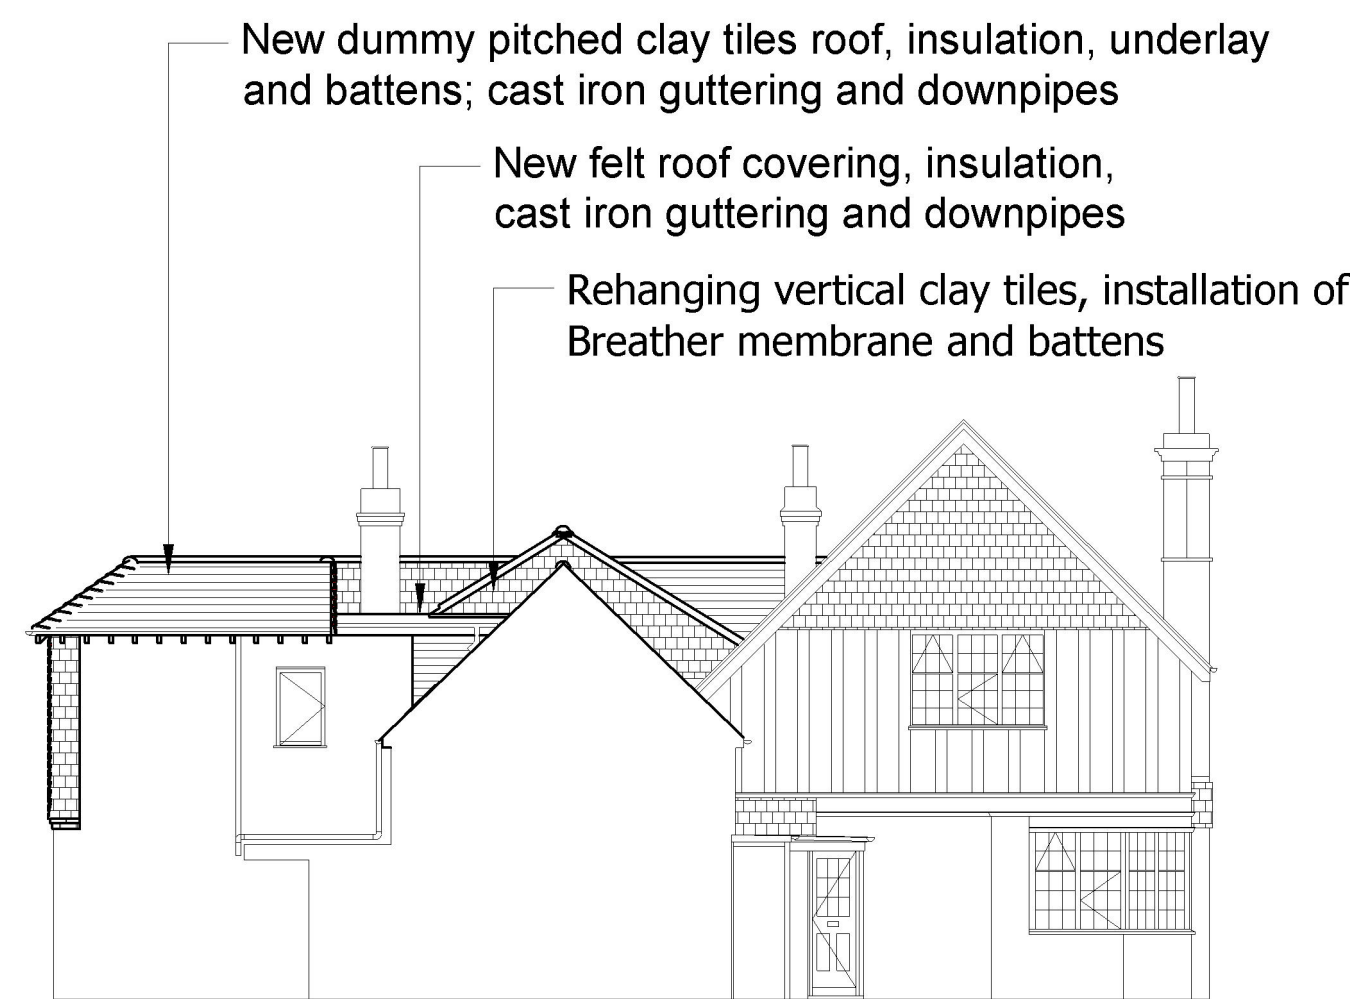

A-A South (front) Elevation

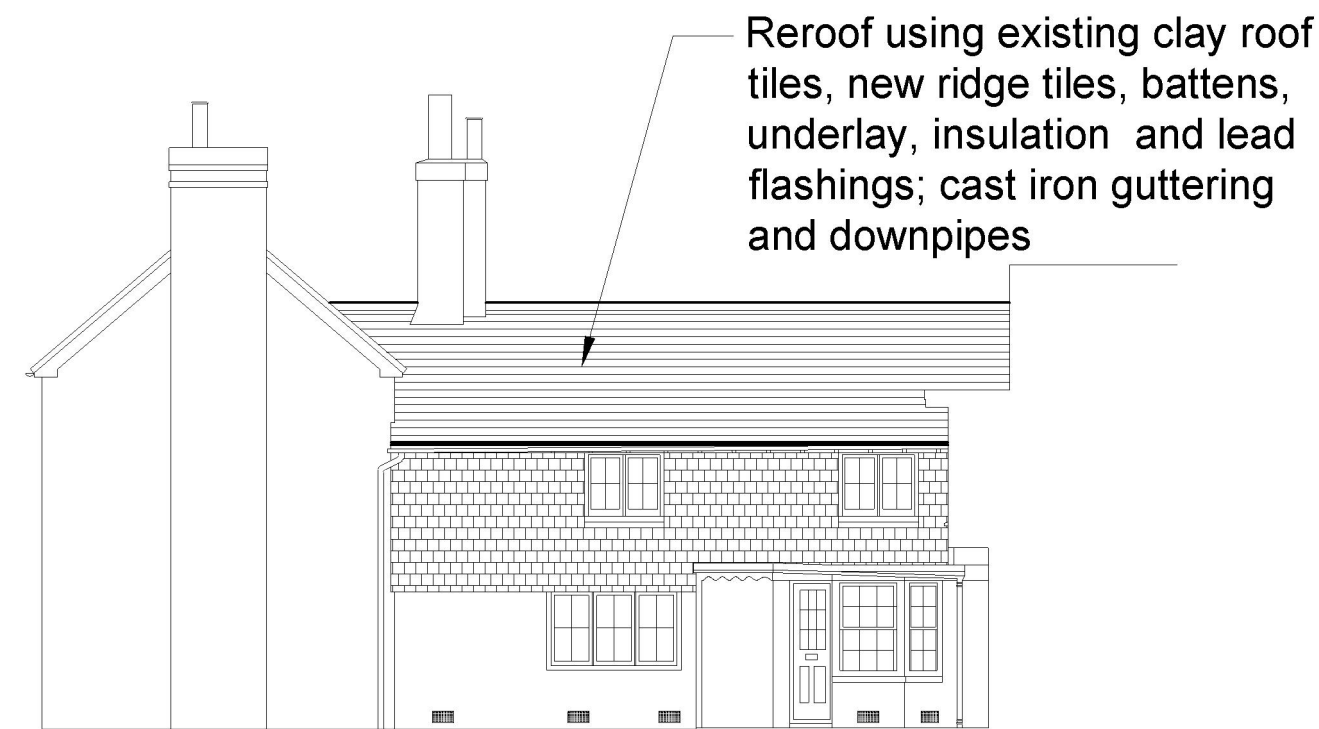

B-B East (front) Elevation

Reroof using clay roof tiles, new ridge and hip tiles and battens; cast iron guttering and downpipes.



C-C North (rear) Elevation


Flaunching and repointing existing chimney stack

New dummy pitched clay tiled roof, insulation, underlay and battens; cast iron guttering and downpipes

New timber double glazed casement windows

Extend corbel dentil brickwork


Reclaimed clay hanging tiles on bonded insulation, battens

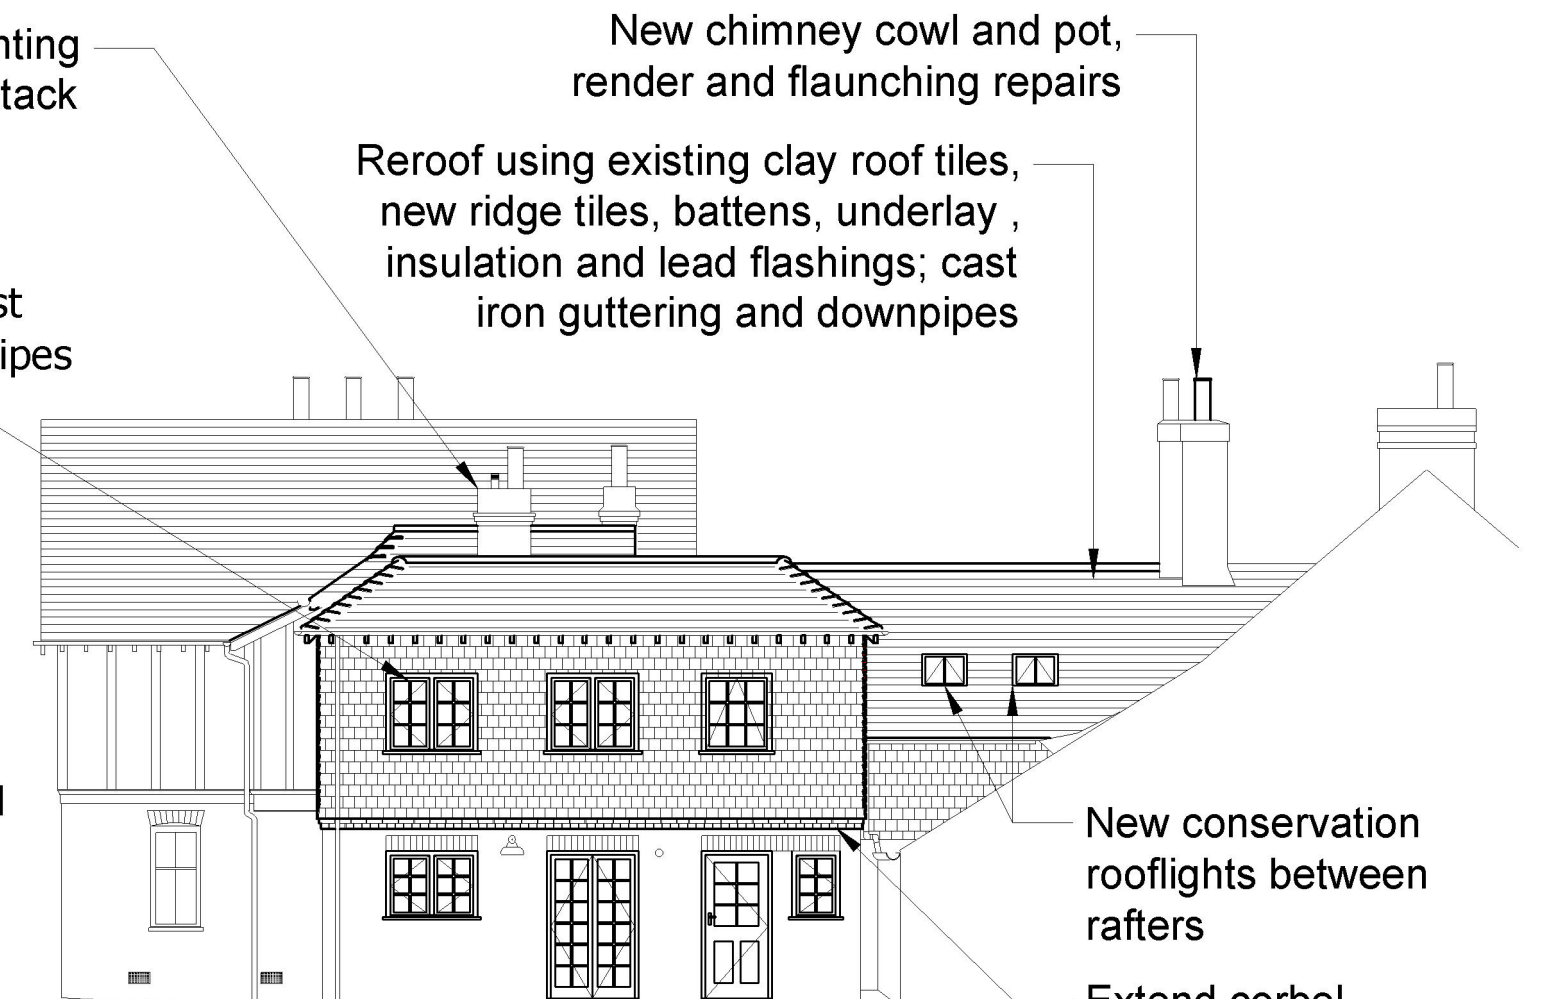


D-D West (rear) Elevation

1 Elevation Plans

Scale: 1:100 @ A1

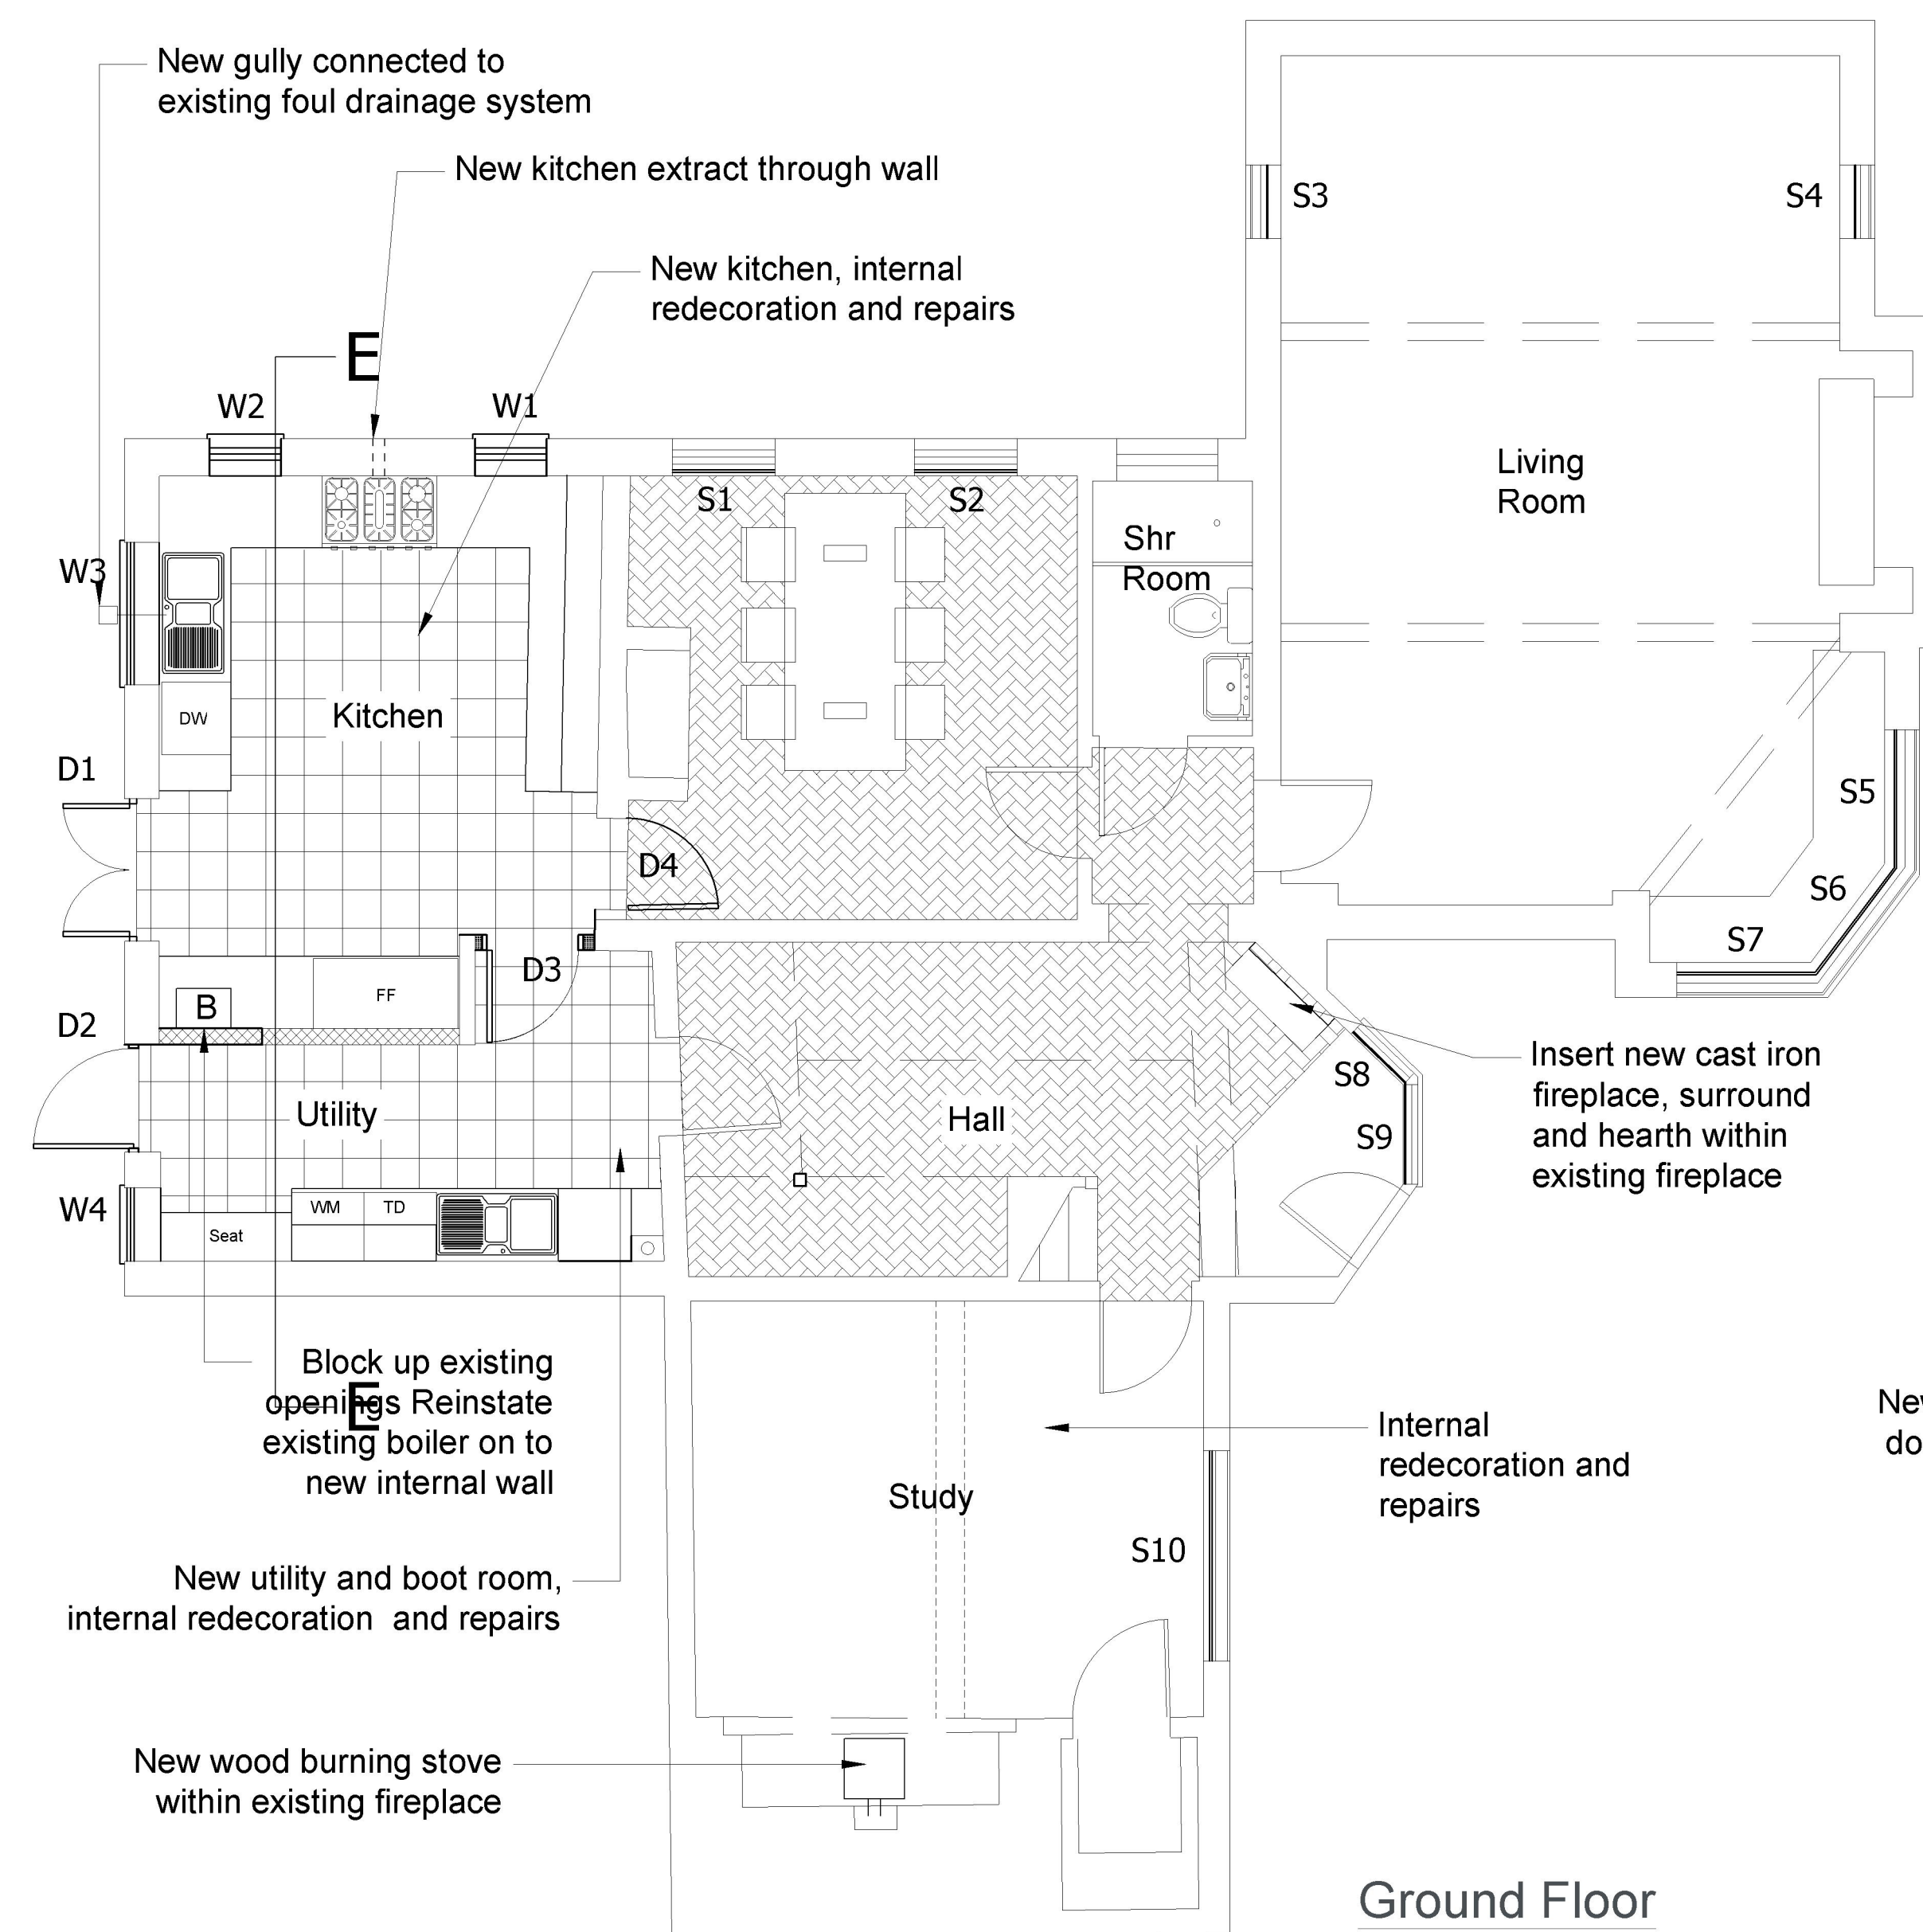


Ground Floor

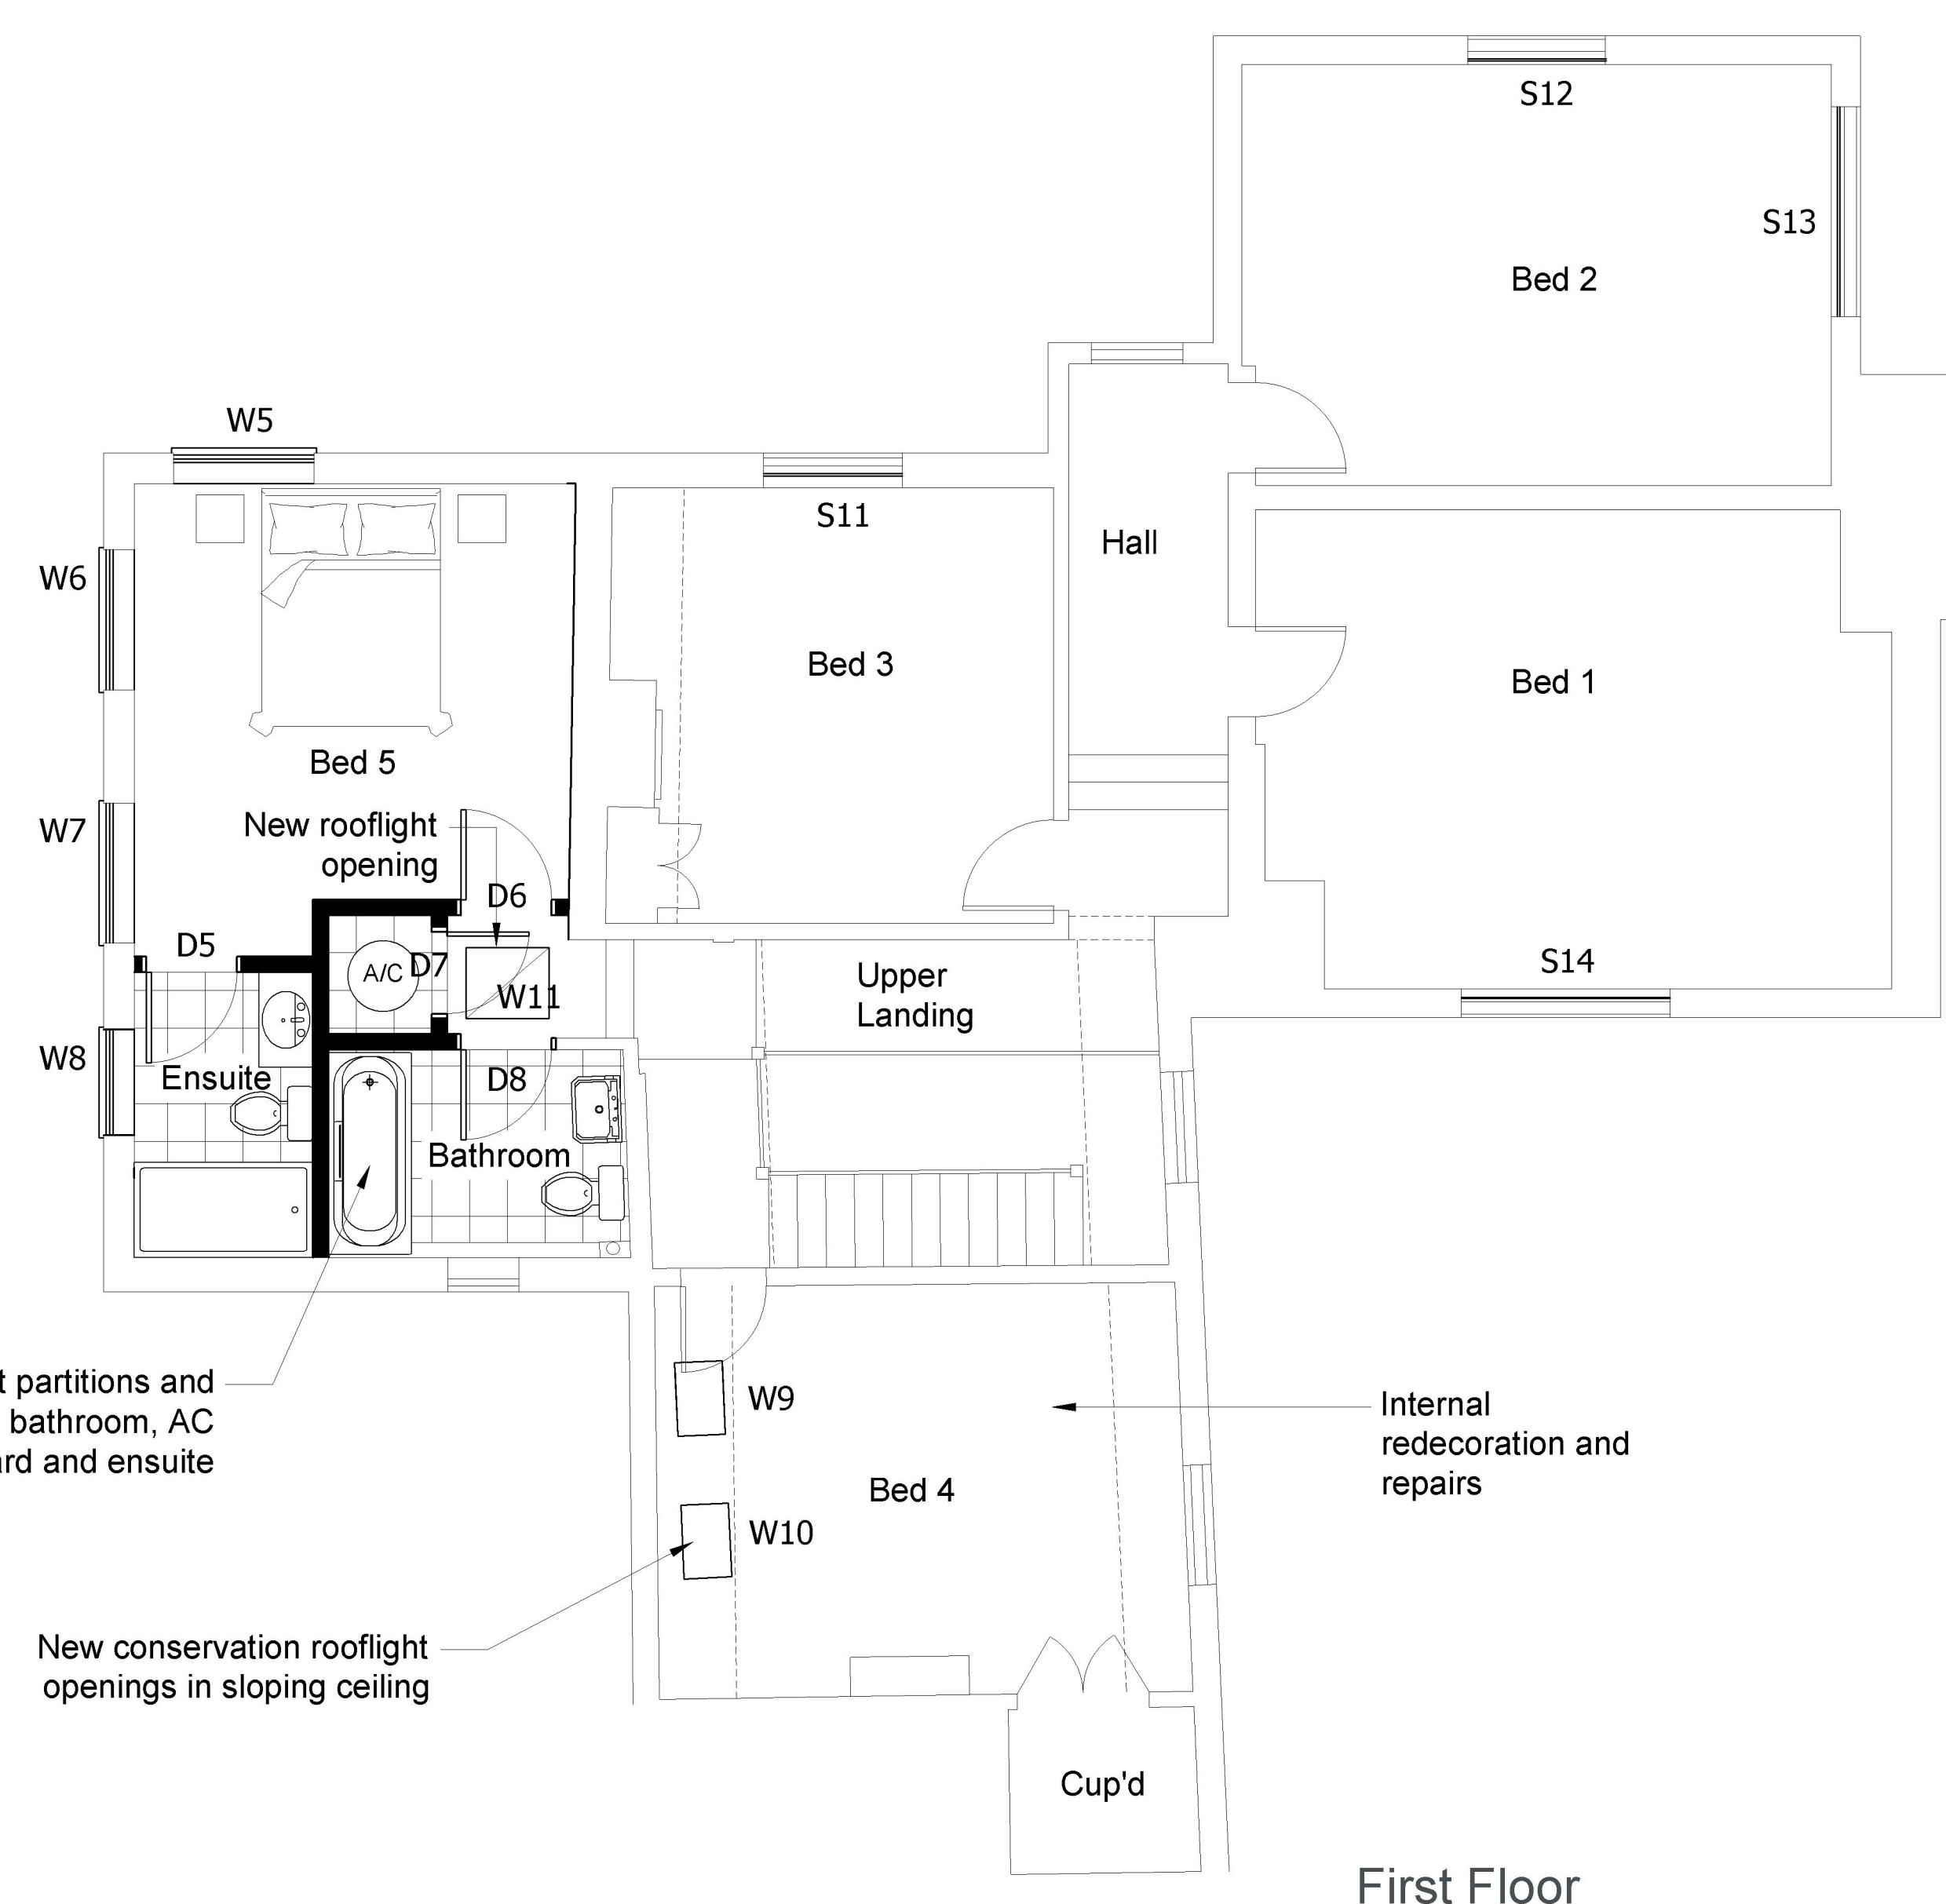

First Floor

2 Floorplans

Scale: 1:50 @ A1

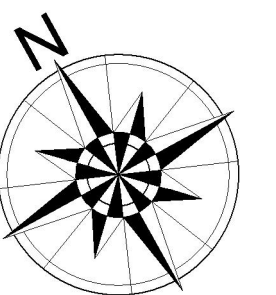

KEY:
W# - New Replacement Windows or Rooflights
D# - New Replacement Doors
S# - New Secondary Glazing

A	Planning and Listed Building	DL	DL	05.03.2025
Pre-application		DL	DL	04.08.2023
Rev	Description	By	QA	DD MM YY

© This drawing and any design hereon is the copyright of Potter Raper and must not be reproduced without their written consent. All drawings remain the property of Potter Raper. Figured dimension only to be taken from this drawing. All dimensions to be checked on site. Please inform Potter Raper immediately of any discrepancies before work proceeds.

Client	Mr and Mrs D Lovell
Project Name	Building Alterations
Project Location	Broad Street House Broad Street Cuckfield RH17 5LW
Sheet Name	Proposed Floor Plans and Elevations
Project Status	Planning and Listed Building
Drawing Nr.	P004A
Scale:	As indicated @ A1
 101 St Martin's Lane London WC2N 4AZ Tel: 020 7436 5005	

Scale Bar 1:100 1 0 1 2 5 m

Scale Bar 1:50 0.5 0 0.5 1 2.5 m